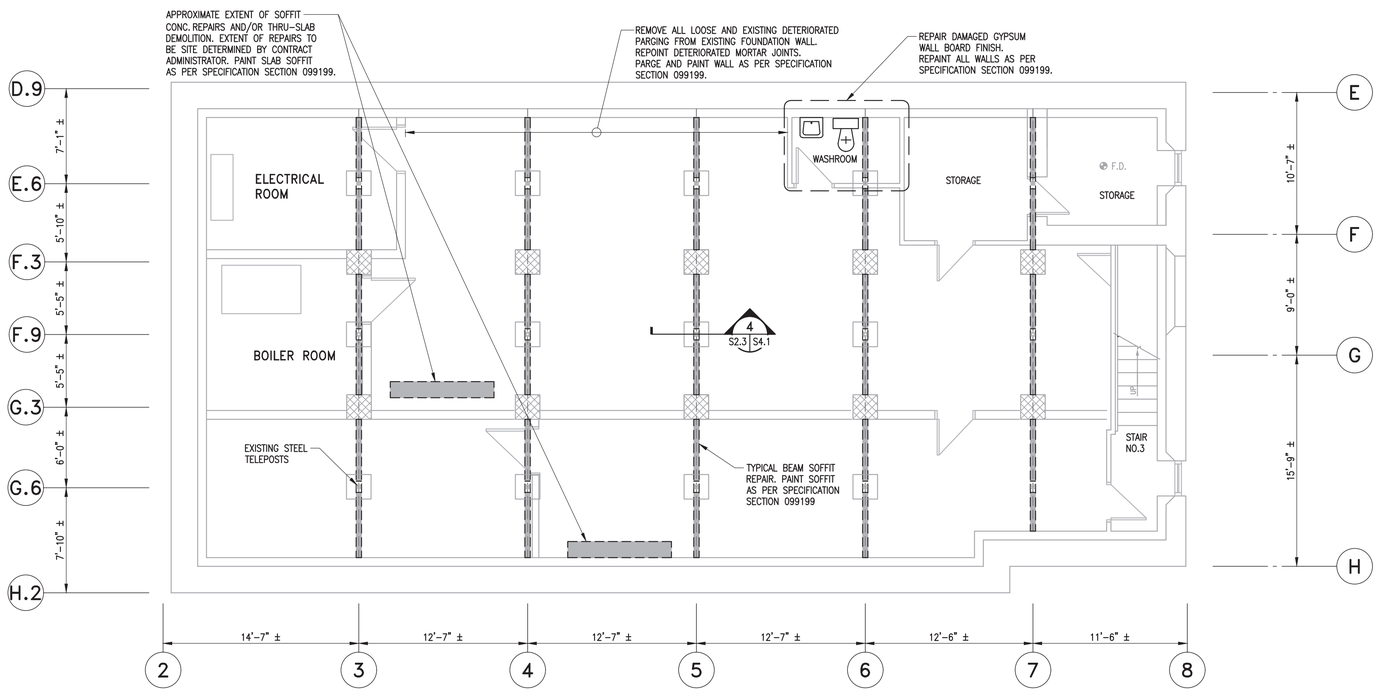

BASEMENT REFLECTED CEILING PLAN

3/16" = 1'-0"

DELAMINATED CONCRETE ENCASEMENT AT STEEL BEAM LOCATION. REMOVE AND PRESSURE GROUT C/W SUPPLEMENTAL REINFORCING.

NOTE: EXISTING MECHANICAL AND ELECTRICAL SERVICES AFFECTED BY REPAIRS TO BE TEMPORARILY REMOVED OR PROTECTED. COSTS FOR PROTECTION TO BE INCLUDED IN CONTRACT PRICE. COSTS FOR TEMPORARY REMOVAL AND REINSTALLATION WILL BE PAID FOR BY CASH ALLOWANCE. DO NOT PROCEED WITH WORK WITHOUT WRITTEN AUTHORIZATION FROM THE CONTRACT ADMINISTRATOR.

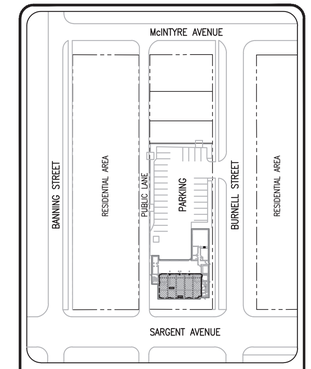

KEYPLAN
SCALE : NTS

The General Contractor shall check & verify all dimensions and report any errors or omissions to the designers.

No.	Date	Issue/Revision	By
0	2018-01-10	ISSUED FOR BID	PG

CONTRACT ADMINISTRATOR

300-275 Carlton Street
Winnipeg, Manitoba R3C 5R6
T 204. 943. 7501
F 204. 943. 7507

Crosier Kilgour & Partners Ltd.
CONSULTING STRUCTURAL ENGINEERS

Project
FIRE PARAMEDIC SERVICE STATION No. 5
STRUCTURAL REPAIRS TO APPARATUS ROOM FLOORS
845 SARGENT AVENUE
WINNIPEG, MANITOBA

Sheet Title
EXISTING BASEMENT PLAN

File	Date
2017-1192	2017-11-06
Design: DJM/PG	Drawn: RBC
Revision: 0	Sheet No.: S2.1