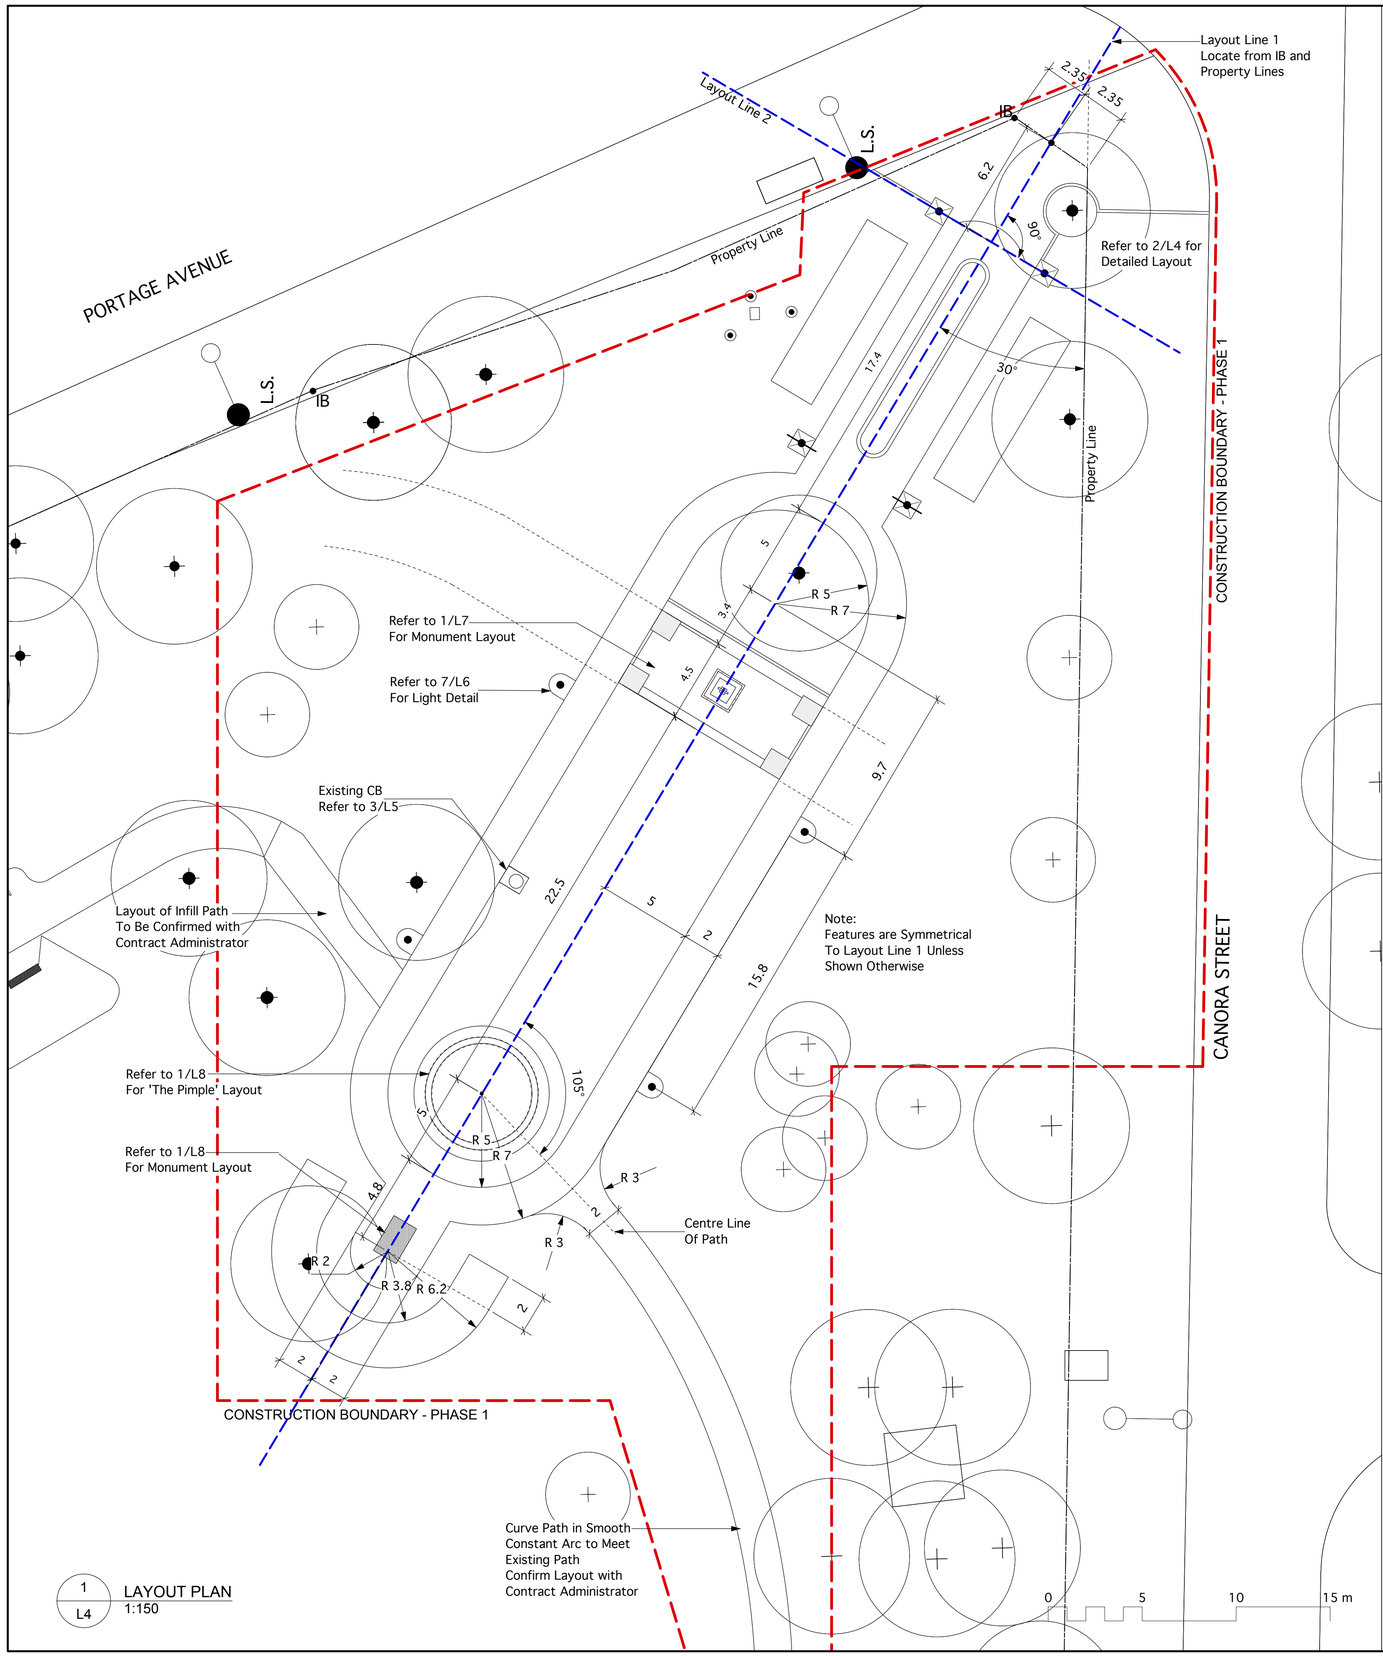

1 / L4 LAYOUT PLAN
1:150

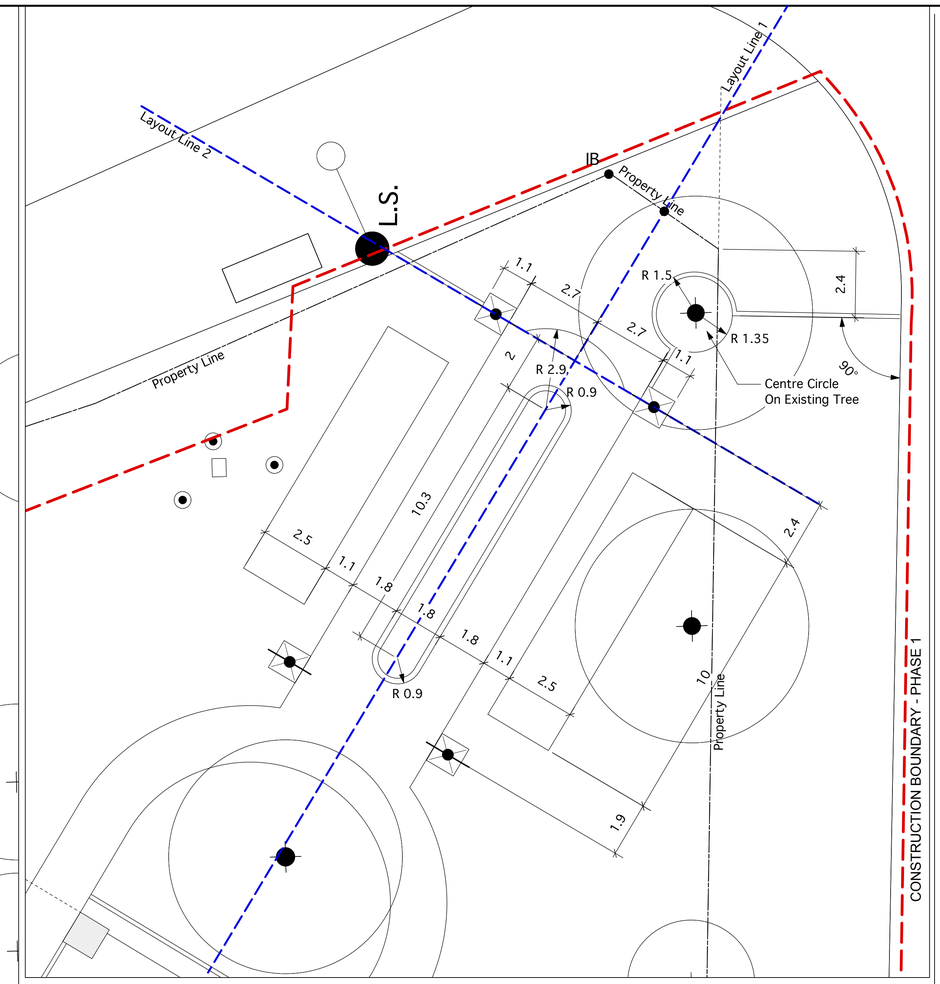

2 / L4 LAYOUT DETAIL
1:100

LAYOUT NOTES

1. Layout Line 1 is critical to the layout of the entire Project. It is to be located, staked and reviewed with the Contract Administrator before any Work is started.

2. Layout dimensions are based on the Existing Iron Bars (IB) and property lines.

3. Contractor to confirm all dimensions and report any discrepancies to the Contract Administrator prior to construction.

4. Site survey and CAD drawings are available on request.

5. All dimensions are in metres unless otherwise noted.

6. Control point, layout and grade stakes are to be maintained throughout the construction period.

N

DAVID WAGNER ASSOCIATES INC.
#4-435 RIVER AVENUE • WINNIPEG MB • R3L 0C8 • (204) 453-2426

the manitoba association of landscape architects
DAVID M. WAGNER
member no. 35

Location of underground structures as shown are based on the best information available but no guarantee is given that all existing utilities are shown or that the given locations are exact. Confirmation of existence and exact location of all services must be obtained from the individual utilities before proceeding with construction.

DO NOT SCALE DRAWING - PLOT MAY NOT BE AT 100%

NO.	REVISION / NOTE	DATE	BY
9			
8			
7			
6			
5			
4			
3			
2			
1			

PROJECT
VIMY RIDGE MEMORIAL PARK
PHASE 1 :
VIMY RIDGE MEMORIAL AND
CANORA STREET ENTRANCE
WINNIPEG, MANITOBA

SCALE: AS SHOWN
DATE: March 6, 2017
DRAWN BY: LLW
CHECKED BY: DW
PROJECT NO. 1617
DRAWING TITLE
LAYOUT PLAN

SHEET NO. L4