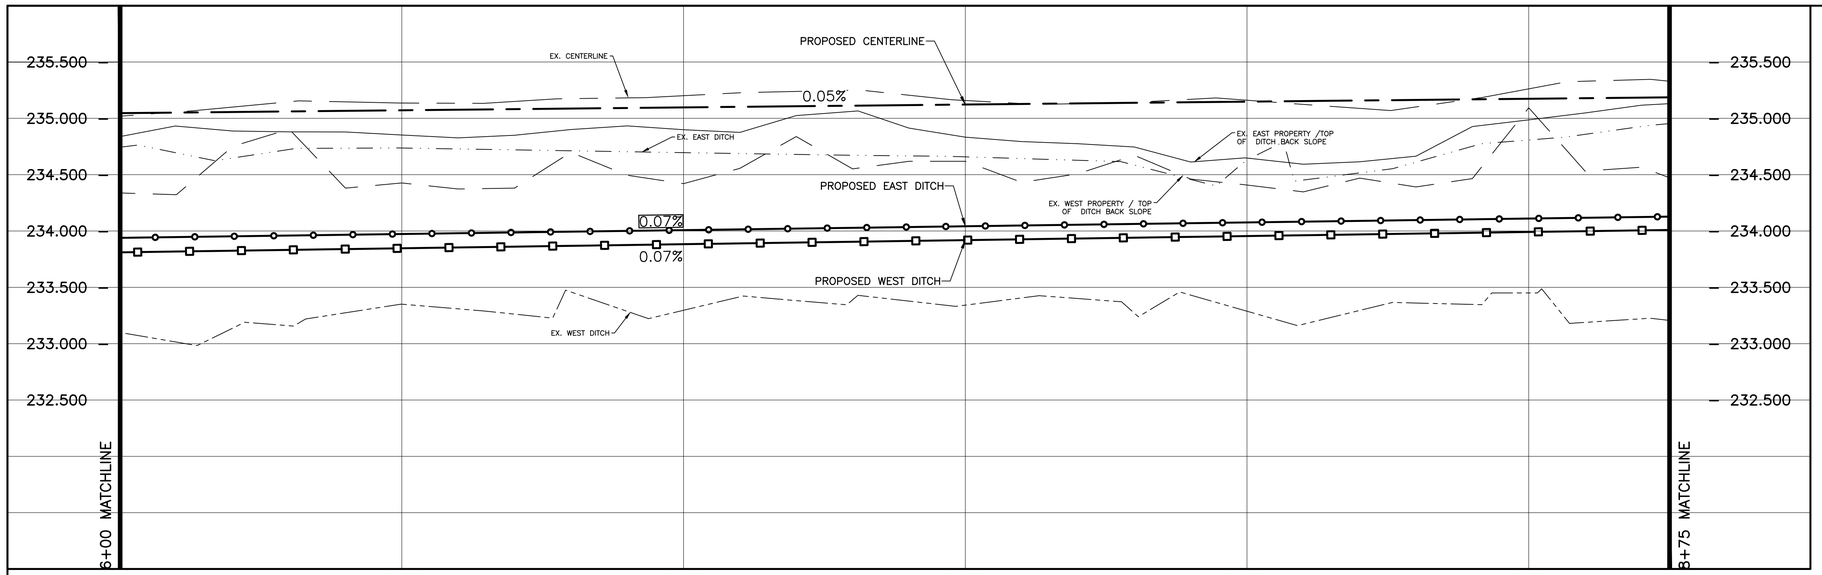

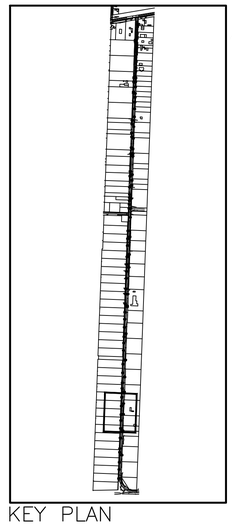

KEY PLAN

GENERAL NOTES

1. ALL WORK TO CONFORM TO THE LATEST CITY OF WINNIPEG CONSTRUCTION SPECIFICATIONS
2. CLEARING AND GRUBBING LIMITS AS DIRECTED BY CONTRACT ADMINISTRATOR
3. ALL MANHOLES, VALVES AND OTHER APPURTENANCES TO BE ADJUSTED AS DIRECTED BY CONTRACT ADMINISTRATOR
4. ALL DITCHES TO BE REGRADED AS DIRECTED BY CONTRACT ADMINISTRATOR
5. REMOVAL OF ORGANIC MATERIAL AS DIRECTED BY CONTRACT ADMINISTRATOR
6. ALL PRIVATE APPROACHES TO BE REGRADED AND RESTORED AS DIRECTED BY CONTRACT ADMINISTRATOR
7. PREVENT DAMAGE TO EXIST TREES OUTSIDE OF WORK LIMITS
8. LANDSCAPING LIMITS AS DIRECTED BY CONTRACT ADMINISTRATOR

CHAINAGE ALONG CENTERLINE OF LOUDOUN ROAD R.O.W.

LOUDOUN ROAD

TYPICAL ROAD CROSS SECTION
N.T.S.

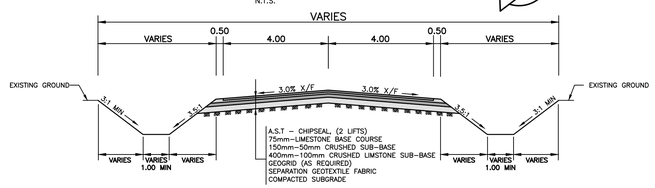

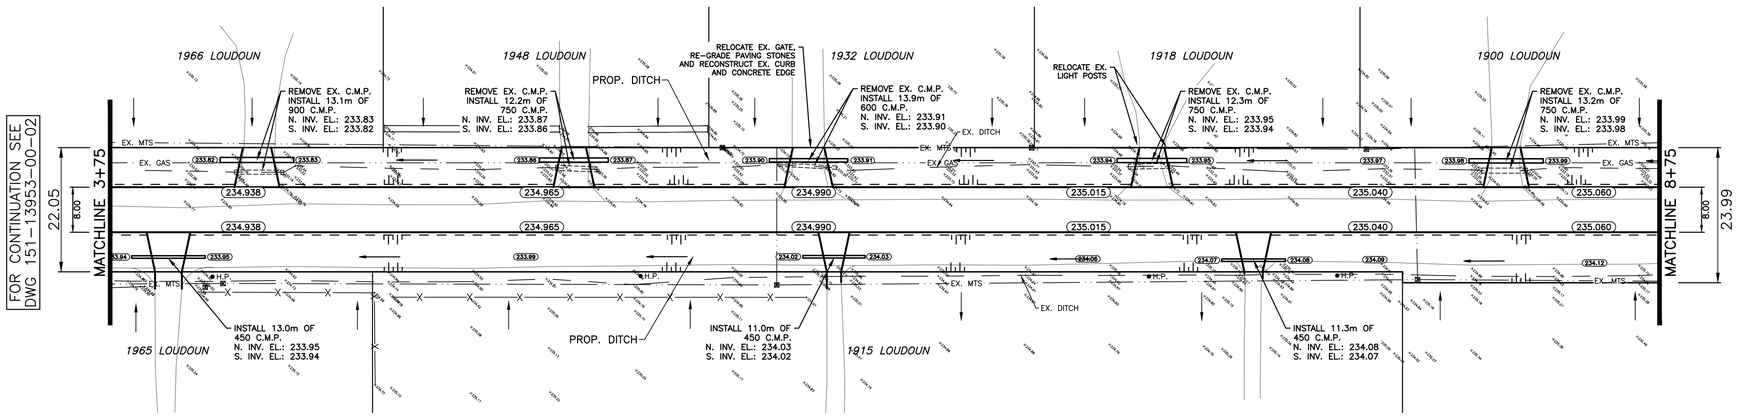

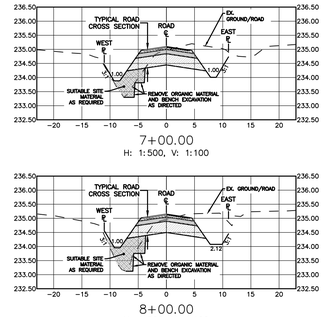

7+00.00
H: 1:500, V: 1:100

8+00.00
H: 1:500, V: 1:100

"Description of property limits, and existing and/or proposed features relative to these limits as shown on this drawing do not represent a Legal Survey. WSP makes no representation or guarantee that the property limit information is accurate. WSP accepts no responsibility for damages, if any, suffered by any third party as a result of decisions made or actions based on this drawing."

EXISTING	LEGEND – PLAN	PROPOSED	EXISTING	LEGEND – PLAN	PROPOSED	EXISTING	LEGEND – PROFILE	PROPOSED
	WATERMAIN			M.T.S.			WATERMAIN	
	HYDRANT			TRAFFIC SIGNAL			VALVE	
	VALVE			CONCRETE/ASPHALT			LAND DRAINAGE SEWER	
	CURB STOP			SIDEWALK			WASTE WATER SEWER	
	WASTE WATER SEWER			CURB RAMP			CENTERLINE	
	LAND DRAINAGE SEWER			PROPERTY LINE			SOUTH & EAST GUTTER	
	C.B. LEAD		32.00	ELEVATIONS	32.00		NORTH & WEST GUTTER	
	MANHOLE			TEST HOLE LOCATION	TH#		S. & E. PAD/GARG.	
	CATCH BASIN			CULVERT			N. & W. PAD/GARG.	
	GAS			TREES				
	HYDRO							

LOCATION APPROVED
UNDERGROUND STRUCTURES

SUPV. U/G STRUCTURES COMMITTEE — DATE

NOTE:

LOCATION OF UNDERGROUND STRUCTURES AS SHOWN ARE BASED ON THE BEST INFORMATION AVAILABLE BUT NO GUARANTEE IS GIVEN THAT ALL EXISTING UTILITIES ARE SHOWN OR THAT THE GIVEN LOCATIONS ARE EXACT. CONFIRMATION OF EXISTENCE AND EXACT LOCATION OF ALL SERVICES MUST BE OBTAINED FROM THE INDIVIDUAL UTILITIES BEFORE PROCEEDING WITH CONSTRUCTION.

B.M. ELEV.

NO.	REVISIONS	DATE	BY
	-- --	--	--
	-- --	--	--
	-- --	--	--
	-- --	--	--
	-- --	--	--
01	ISSUED FOR TENDER	17/05/04	R.H.
00	COW REVIEW SUBMISSION	17/02/03	R.H.

WSP
1600 BUFFALO PLACE
WINNIPEG, MB, R3T 6B8
PHONE: 204–477–6650
FAX: 204–474–2864
WWW.WSPGROUP.COM

DESIGNED BY R.H. | CHECKED BY S.M.
DRAWN BY R.H. | APPROVED BY I.McK.
HOR. SCALE: 1:500 | RELEASED FOR CONSTRUCTION --
VERT. SCALE: 1:25
DATE FEBRUARY 2016 | DATE --

ENGINEERS SEAL

APEGM
Certificate of Authorization
WSP Canada Inc.
No. 5750 Date: Month DD, YYYY

CONSULTANT DRAWING NO. 151–13953–00 –03

Winnipeg

THE CITY OF WINNIPEG
PUBLIC WORKS DEPARTMENT

2016 GRANULAR RENEWALS

LOUDOUN ROAD

FROM MATCHLINE AT STA. 6+00
TO MATCHLINE AT STA. 8+75
CHIPSEAL PAVEMENT

CITY DRAWING NO. 221–2017

SHEET 03 OF 13

Arch D, L:\Projects\2015\151–13953–00 2016 Granular Renewals (S.M.)\03 DWGS\02 Working Dwgs\04 Civil\DESIGN DWG– LOUDOUN.dwg, 5/2/2017 11:34:57 AM