ISO A1 - 594mm x 841mm

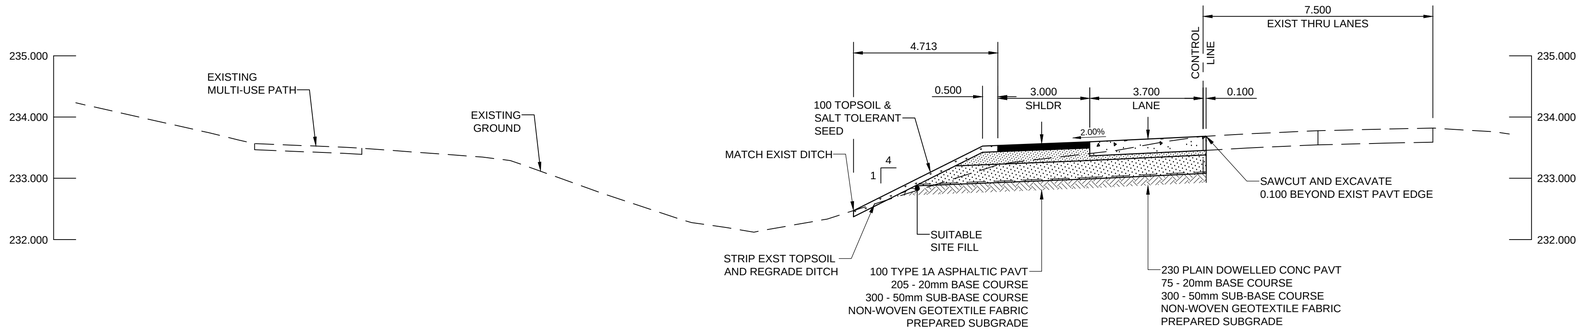

SECTION D 27

PAVEMENT STRUCTURE
1+300.000

HORIZONTAL SCALE: 1:100 — 0 1.0 2.0 3.0 4.0 5.0m
VERTICAL SCALE: 1:50 — 0 0.5 1.0 1.5 2.0 2.5m

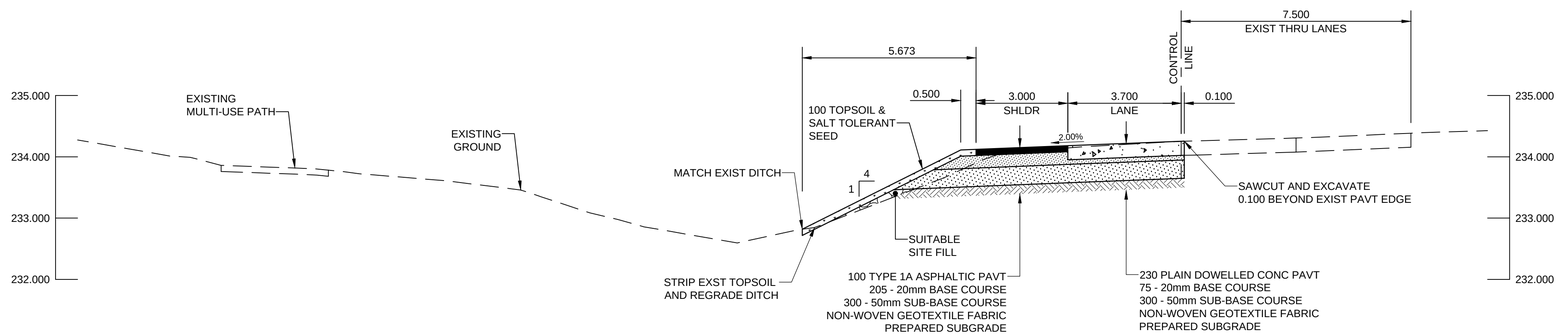

SECTION E 28

PAVEMENT STRUCTURE
1+450.000

HORIZONTAL SCALE: 1:100 — 0 1.0 2.0 3.0 4.0 5.0m
VERTICAL SCALE: 1:50 — 0 0.5 1.0 1.5 2.0 2.5m

METRIC

WHOLE NUMBERS INDICATE MILLIMETRES
DECIMALIZED NUMBERS INDICATE METRES

EXISTING	LEGEND - PLAN	NEW	EXISTING	LEGEND - PLAN	NEW	EXISTING	LEGEND - PLAN	NEW
	GAS			MANHOLE			CONCRETE PAVEMENT	
	MTS / PEDESTAL			CATCH BASIN / CATCH PIT			CONC SIDEWALK / MEDIAN	
	HYDRO / CABINET			CURB INLET WITH BOX			ASPHALT PAVEMENT	
	CATV / FIBRE OPTIC			TREE			PAVING STONE	
	TRAFFIC SIGNALS / PIT			TH-12 TEST HOLE			GRAVEL	
	LAND DRAINAGE SEWER			PROPERTY LINE			RAMP CURB	
	SANITARY/COMBINED SEWER			SURVEY BAR			PLANING / REMOVAL	
	CB LEAD / SSP / DCP			FENCE				
	WATER MAIN			BOC / EDGE OF PAVEMENT				
	SUBDRAIN		33.000	ELEVATION	33.333			
	DITCH			TRAFFIC SIGN				

LOCATION APPROVED

UNDERGROUND STRUCTURES

SUPR. U/G STRUCTURES COMMITTEE — DATE

NOTE:
LOCATION OF UNDERGROUND STRUCTURES AS SHOWN ARE BASED ON THE BEST INFORMATION AVAILABLE BUT NO GUARANTEE IS GIVEN THAT ALL EXISTING UTILITIES ARE SHOWN OR THAT THE GIVEN LOCATIONS ARE EXACT. CONFIRMATION OF EXISTENCE AND EXACT LOCATION OF ALL SERVICES MUST BE OBTAINED FROM THE INDIVIDUAL UTILITIES BEFORE PROCEEDING WITH CONSTRUCTION.

BM 65-024
ELEV 232.001 m

No.	REVISIONS	YY/MM/DD	BY
B	ISSUED FOR TENDER	17/06/20	JGK
A	ISSUED FOR CLIENT REVIEW	17/06/09	JGK

MORRISON HERSHFIELD

DESIGNED BY	JGK	CHECKED BY	RPB
DRAWN BY	DID	APPROVED BY	BWB
HOR SCALE	AS SHOWN	RELEASED FOR CONSTRUCTION	
VERT SCALE	AS SHOWN		
DATE	17/06/09	DATE	

PROFESSIONAL'S SEAL
PROVINCE OF MANITOBA
J.G. KENNEDY
Member
22326
REGISTERED PROFESSIONAL ENGINEER

CONSULTANT FILE NAME
W170005 Kenaston-XS-30.dwg

ENGINEERS GEOSCIENTISTS MANITOBA
Certificate of Authorization
MORRISON HERSHFIELD
No. 1736

BID OPPORTUNITY No. 300-2017

Winnipeg

THE CITY OF WINNIPEG
PUBLIC WORKS DEPARTMENT
ENGINEERING DIVISION

2017 REGIONAL STREET RENEWAL PROGRAM
KENASTON BOULEVARD
WIDENING
MCGILLIVRAY BOULEVARD TO BISHOP GRANDIN BOULEVARD
CROSS SECTIONS
D, & E

CITY DRAWING NUMBER: P-3482-30
SHEET 30 OF 30
DRAWING No. 30 REV B

M:\Prog\W170005\4 Design\1 Drawings\06 Sheets\W170005 Kenaston-XS-30.dwg Last Saved: 6/19/2017 2:32 PM by DDoszpod Plotted: 6/19/2017 3:58 PM by Daniel Doszpod