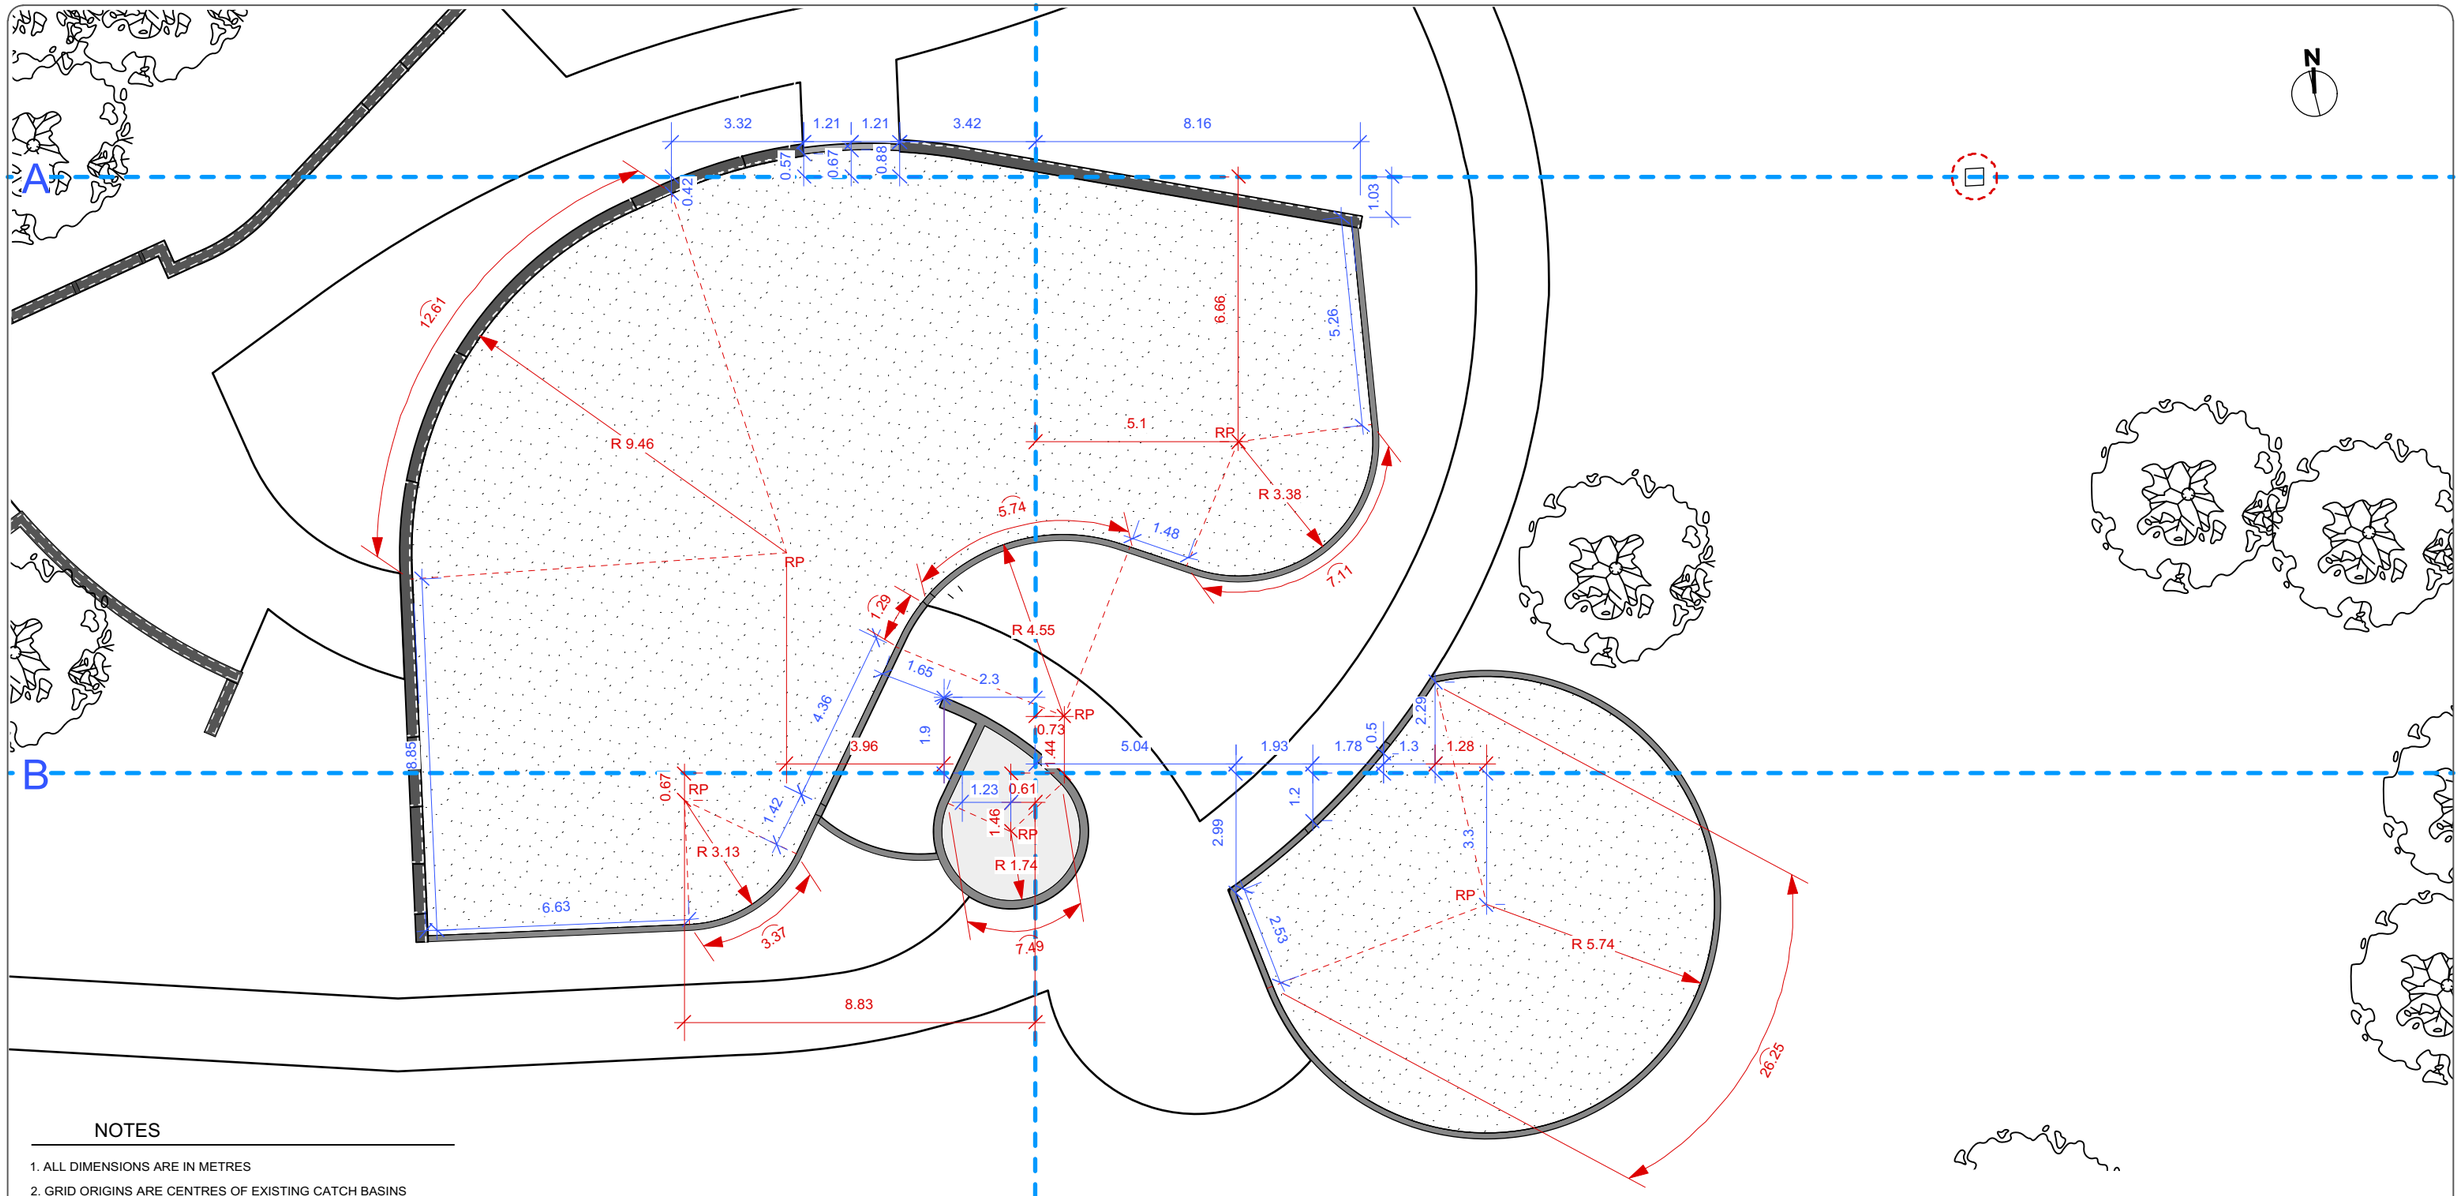

NOTES

1. ALL DIMENSIONS ARE IN METRES
2. GRID ORIGINS ARE CENTRES OF EXISTING CATCH BASINS
3. DIMENSIONS OF QUARRY STONE WALL ARE TO BASE OF WALL AT FINISHED GRADE
4. DIMENSIONS OF PISA 2 WALL ARE TO FRONT OF WALL AT FINISHED GRADE- ALLOW FOR SETBACK WHEN TRENCHING
5. DIMENSIONS OF POURED IN PLACE CURBS ARE TO PLAY SURFACE SIDE OF CURB

CONTRACTOR TO CONFIRM ALL DIMENSIONS AND REPORT ANY DISCREPANCIES TO CONTRACT ADMINISTRATOR PRIOR TO CONSTRUCTION. LOCATION OF UNDERGROUND STRUCTURES AS SHOWN ARE BASED ON THE BEST INFORMATION AVAILABLE BUT NO GUARANTEE IS GIVEN THAT ALL EXISTING UTILITIES ARE SHOWN OR THAT THE GIVEN LOCATIONS ARE EXACT. CONFIRMATION OF EXISTENCE AND EXACT LOCATION OF ALL SERVICES MUST BE OBTAINED FROM THE INDIVIDUAL UTILITIES BEFORE PROCEEDING WITH CONSTRUCTION.

Winnipeg

THE CITY OF WINNIPEG
Planning, Property and Development Department
Planning and Land Use Division
Unit 15 - 30 Fort Street, Winnipeg, MB, (R3C 4X5)

DESIGNED BY	IL	CHECKED BY	IL
DRAWN BY	IL/IM	APPROVED BY	IL
HORIZ. SCALE / VERT. SCALE	1:250		
DATE	MAY 2017		

MANAGER, PARK AND OPEN SPACES — DATE

MANAGER, PLANNING AND LAND USE DIVISION — DATE

DRAWING TITLE

Whitegates Park

PLAYGROUND IMPROVEMENTS

Play Area Layout Plan

SITE ADDRESS 246 Whitegates Crescent

DRAWING NO.

W.31-G

BID OPPORTUNITY NO.

392-2017