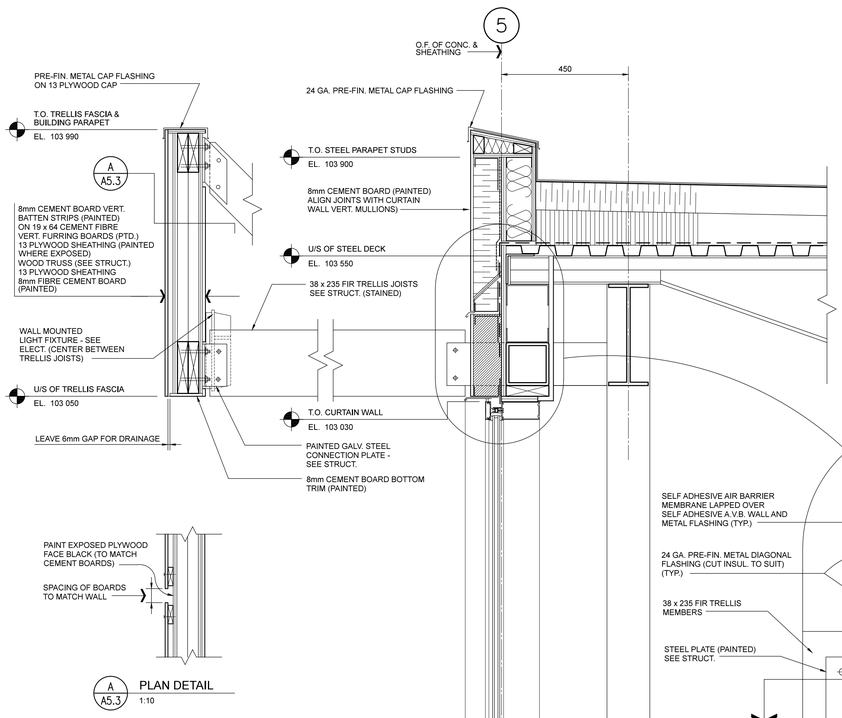

A A5.3 PLAN DETAIL
1:10

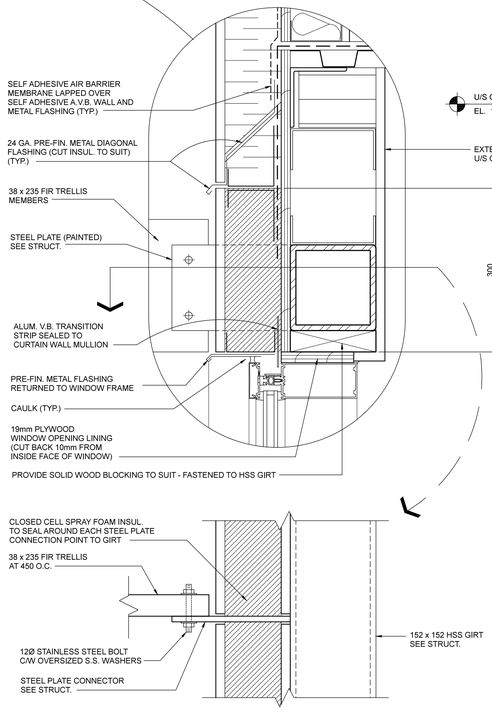

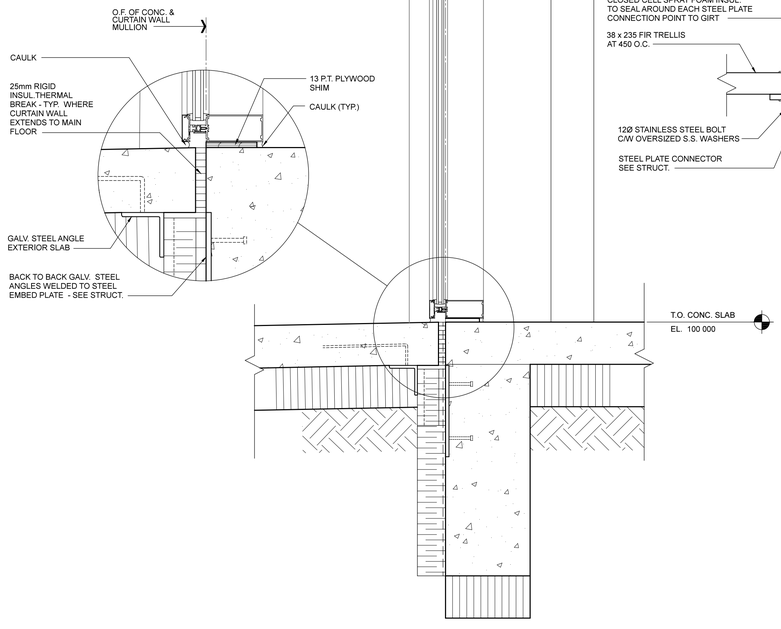

1 A5.3 WALL SECTION AT VESTIBULE
SCALE 1:10

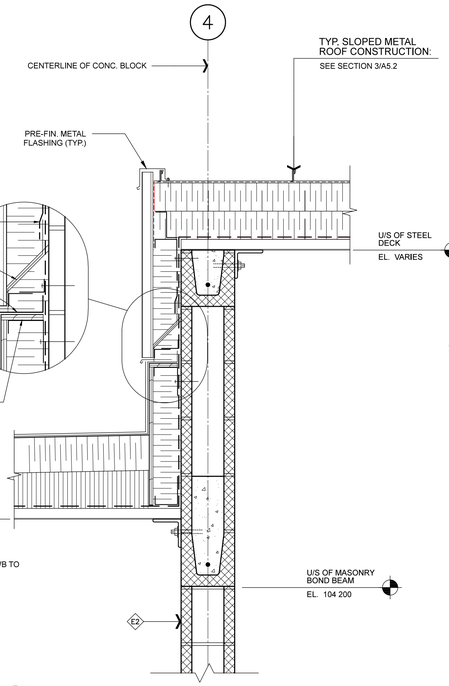

2 A5.3 WALL SECTION
SCALE 1:10

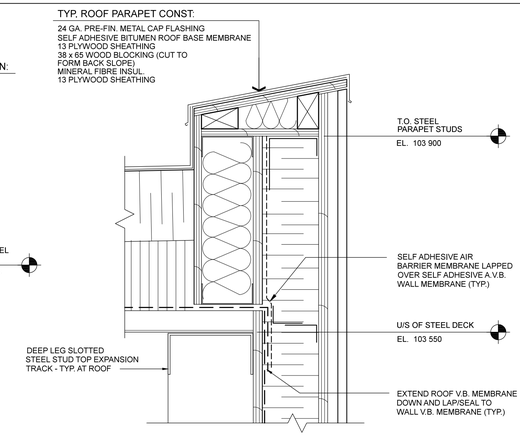

3 A5.3 PARAPET DETAIL
SCALE 1:5

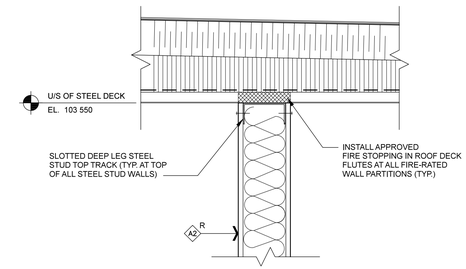

4 A5.3 TYP. FIRE RATED WALL DETAIL AT ROOF
SCALE 1:10

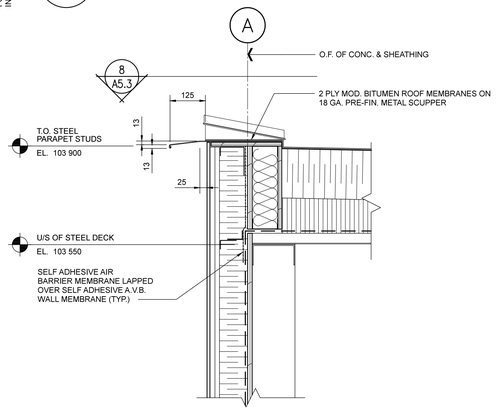

5 A5.3 OVERFLOW SCUPPER DETAIL
SCALE 1:10

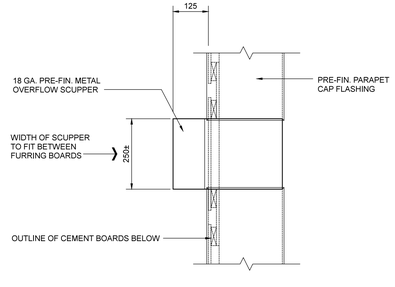

6 A5.3 OVERFLOW SCUPPER PLAN DETAIL
SCALE 1:10

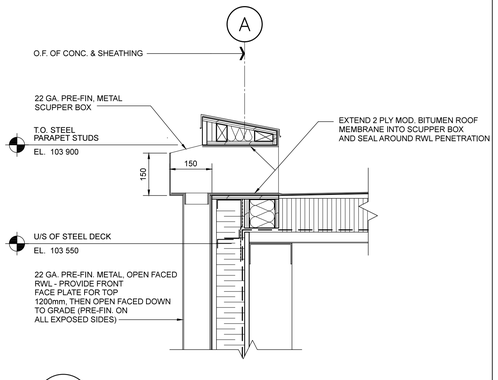

7 A5.3 TYP. SCUPPER / RWL SECTION
SCALE 1:10

No.	DATE	REVISION / ISSUANCE
4	YY.MM.DD	-
3	YY.MM.DD	-
2	YY.MM.DD	-
1	YY.MM.DD	-
0	17.06.30	ISSUED FOR CONSTRUCTION

Seal

PROVINCE OF MANITOBA — APPROVED ARCHITECTURAL CORPORATION — 1+1 ARCHITECTURE INC. — JUN 30 2017 — No. 160

PROVINCE OF MANITOBA — REGISTERED ARCHITECT — TRAVIS COOKE

Architect

| x | architecture inc.
130 Fort Street, Suite 103 Winnipeg, Manitoba R3C 1C7 204 318 2010

Engineer

Project
BID OPPORTUNITY 450 - 2017
KILDONAN PARK
MAINTENANCE BUILDING

Sheet Title
SECTIONS & DETAILS

Project No. 1559

Sheet **A5.3**

Date JUNE 30, 2017