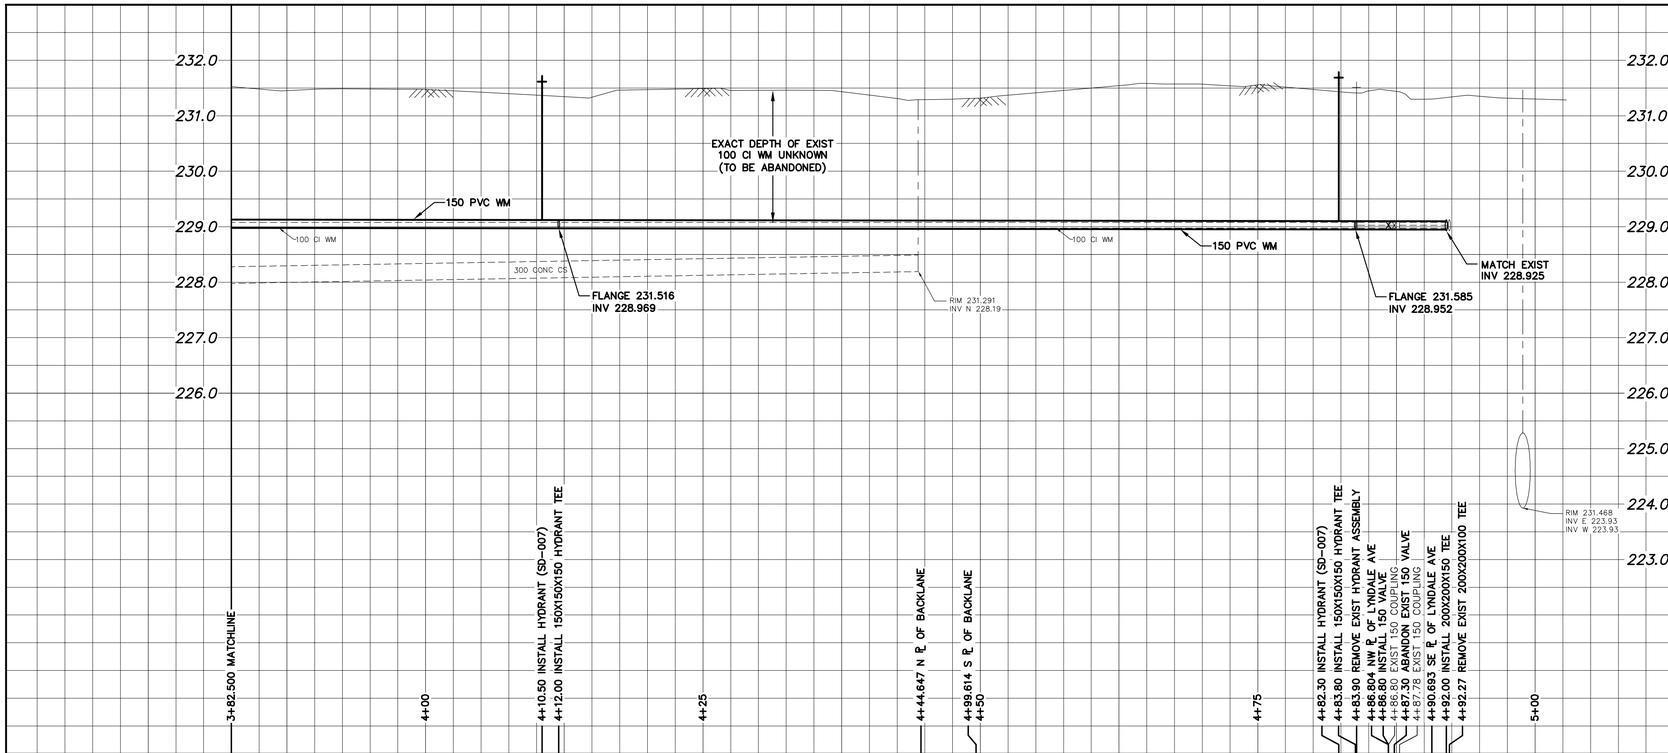

WATER SERVICE INFORMATION

ADDRESS	SIZE (mm) MATERIAL (STREET)	SIZE (mm) MATERIAL (PROP.)	SHORT & LONG MEASUREMENT	CORP. LOCATION	REMARKS
34 LLOYD ST	–	20	1.39 NSL HSE	–	RECONNECT SERVICE
RESIDENTIAL	–	CU	44.485 NNL LYNDALE DR		–
35 LLOYD ST	–	20	1.96 SNL HSE	–	RECONNECT SERVICE
RESIDENTIAL	–	CU	50.120 NNL LYNDALE DR		–
37 LLOYD ST	–	20	1.02 SNL HSE	–	RECONNECT SERVICE
RESIDENTIAL	–	LEAD	63.046 NNL LYNDALE DR		–
38 LLOYD ST	–	20	0.45 NSL HSE	–	RECONNECT SERVICE
RESIDENTIAL	–	CU	53.471 NNL LYNDALE DR		–
40 LLOYD ST	–	20	4.22 NSL HSE	–	RECONNECT SERVICE
RESIDENTIAL	–	CU	66.590 NNL LYNDALE DR		–
41 LLOYD ST	–	20	2.08 SNL HSE	–	RECONNECT SERVICE
RESIDENTIAL	–	CU	75.108 NNL LYNDALE DR		–
43 LLOYD ST	–	20	0.39 SNL HSE	–	RECONNECT SERVICE
RESIDENTIAL	–	CU	82.900 NNL LYNDALE DR		–
44 LLOYD ST	–	20	1.34 NNL HSE	–	RECONNECT SERVICE
RESIDENTIAL	–	CU	81.692 NNL LYNDALE DR		–
45 LLOYD ST	–	20	1.89 SNL HSE	–	RECONNECT SERVICE
RESIDENTIAL	–	CU	88.900 NNL LYNDALE DR		–
46 LLOYD ST	–	20	2.37 SNL HSE	–	RECONNECT SERVICE
RESIDENTIAL	–	CU	87.288 NNL LYNDALE DR		–
47 LLOYD ST	20	20	0.50 SNL HSE	0.3 N OF S/C	RECONNECT SERVICE
RESIDENTIAL	CU	CU	99.744 NNL LYNDALE DR		–
49 LLOYD ST	–	20	0.70 SNL HSE	–	RECONNECT SERVICE
RESIDENTIAL	–	CU	109.860 NNL LYNDALE DR		–
50 LLOYD ST	–	20	2.45 SNL HSE	–	RECONNECT SERVICE
RESIDENTIAL	–	CU	102.225 NNL LYNDALE DR		–
52 LLOYD ST	–	20	2.04 SNL HSE	–	RECONNECT SERVICE
RESIDENTIAL	–	CU	110.813 NNL LYNDALE DR		–
53 LLOYD ST	–	20	2.18 SNL HSE	–	RECONNECT SERVICE
RESIDENTIAL	–	–	119.161 NNL LYNDALE DR		–
54 LLOYD ST	–	–	0.76 SNL HSE	–	RECONNECT SERVICE
RESIDENTIAL	–	–	118.375 NNL LYNDALE DR		–
55 LLOYD ST	–	20	0.97 SNL HSE	–	RECONNECT SERVICE
RESIDENTIAL	–	CU	128.644 NNL LYNDALE DR		–
57 LLOYD ST	–	20	1.27 SSL HSE	–	RECONNECT SERVICE
RESIDENTIAL	–	CU	129.424 NNL LYNDALE DR		–
58 LLOYD ST	–	20	0.38 SNL HSE	–	RECONNECT SERVICE
RESIDENTIAL	–	CU	129.657 NNL LYNDALE DR		–
59 LLOYD ST	–	20	0.66 SNL HSE	–	RECONNECT SERVICE
RESIDENTIAL	–	CU	143.731 NNL LYNDALE DR		–
60 LLOYD ST	–	20	1.03 NNL HSE	–	RECONNECT SERVICE
RESIDENTIAL	–	CU	144.462 NNL LYNDALE DR		–
61 LLOYD ST	–	20	1.59 SSL HSE	–	RECONNECT SERVICE
RESIDENTIAL	–	CU	144.131 NNL LYNDALE DR		–
62 LLOYD ST	–	20	0.82 SSL HSE	–	RECONNECT SERVICE
RESIDENTIAL	–	CU	145.261 NNL LYNDALE DR		–
63 LLOYD ST	–	20	0.95 SNL HSE	–	RECONNECT SERVICE
RESIDENTIAL	–	CU	158.639 NNL LYNDALE DR		–
64 LLOYD ST	–	20	0.38 NSL HSE	–	RECONNECT SERVICE
RESIDENTIAL	–	CU	158.389 NNL LYNDALE DR		–
65 LLOYD ST	–	20	1.15 SNL HSE	–	RECONNECT SERVICE
RESIDENTIAL	–	CU	160.058 NNL LYNDALE DR		–
67 LLOYD ST	–	20	0.61 SNL HSE	–	RECONNECT SERVICE
RESIDENTIAL	–	CU	174.256 NNL LYNDALE DR		–
68 LLOYD ST	20	12	4.76 NSL HSE	3.2 N OF S/C	RECONNECT SERVICE
RESIDENTIAL	CU	LEAD	175.782 NNL LYNDALE DR		–
69 LLOYD ST	–	20	0.81 NNL HSE	–	RECONNECT SERVICE
RESIDENTIAL	–	CU	183.293 NNL LYNDALE DR		–
71 LLOYD ST	–	20	0.52 SNL HSE	–	RECONNECT SERVICE
RESIDENTIAL	–	CU	183.860 NNL LYNDALE DR		–
72 LLOYD ST	–	20	4.67 NSL HSE	–	RECONNECT SERVICE
RESIDENTIAL	–	CU	185.670 NNL LYNDALE DR		–
73 LLOYD ST	–	20	0.23 NNL HSE	–	RECONNECT SERVICE
RESIDENTIAL	–	CU	198.421 NNL LYNDALE DR		–
74 LLOYD ST	20	20	1.94 NSL HSE	13.9 S OF S/C	RECONNECT SERVICE
RESIDENTIAL	CU	CU	172.325 NNL LYNDALE DR		–
75 LLOYD ST	–	20	0.40 SSL HSE	–	RECONNECT SERVICE
RESIDENTIAL	–	CU	198.482 NNL LYNDALE DR		–
76 LLOYD ST	–	20	0.75 SSL HSE	–	RECONNECT SERVICE
RESIDENTIAL	–	CU	199.732 NNL LYNDALE DR		–
197 CONISTON ST	–	20	5.08 WEL HSE	–	OUTSIDE SET LIMITS
RESIDENTIAL	–	CU	15.725 WWL LLOYD ST		–
211 CONISTON ST	–	150	3.39 WEL BLDG	–	OUTSIDE SET LIMITS
COMMERCIAL	–	CI	24.700 EEL LLOYD ST		–

• SERVICES TO BE RENEWED TO ℄. ALL OTHERS TO BE RECONNECTED

NOTE: CHAINAGES SHOWN ARE ALONG W ℄ OF LLOYD ST

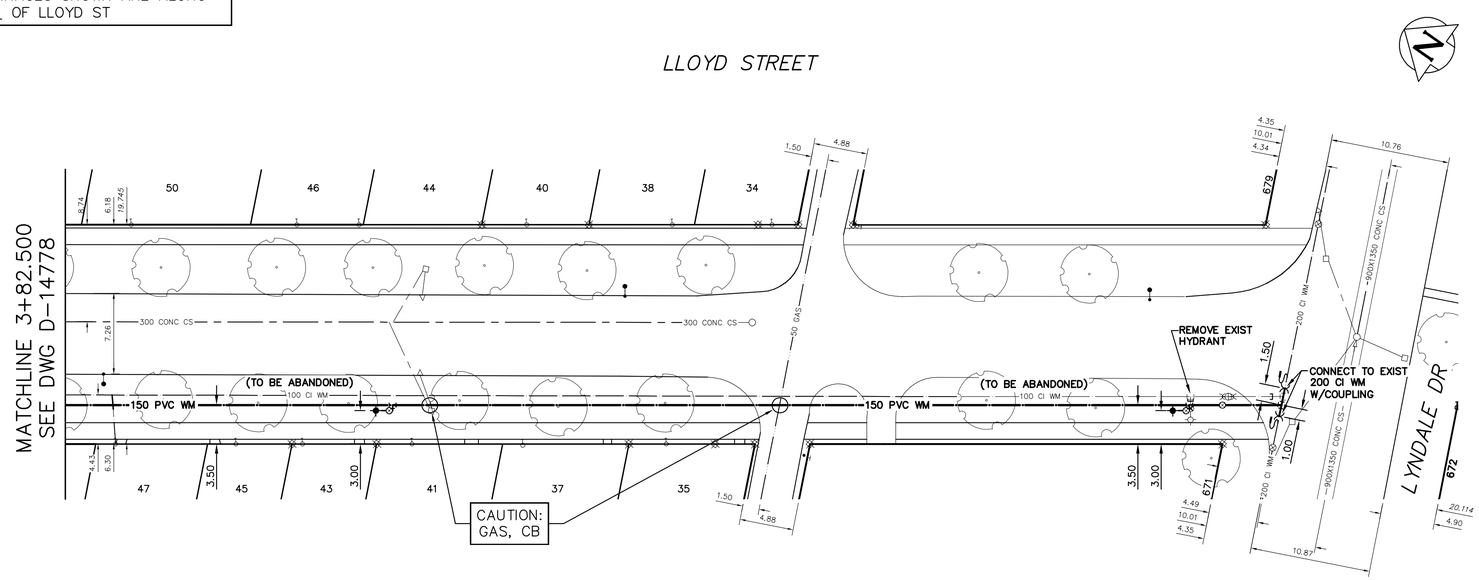

FOR INDEX SEE D-14776

NOTE: ALL VALVES TO BE INSTALLED COUNTERCLOCKWISE TO CLOSE

METRIC
WHOLE NUMBERS INDICATE MILLIMETRES
DECIMALIZED NUMBERS INDICATE METRES

0.0 5.0 10.0 15.0 20.0 25.0

WARNING

IF POWER EQUIPMENT OR EXPLOSIVES ARE TO BE USED FOR EXCAVATION ON THIS PROJECT THE CONTRACTOR MUST:

1) NOTIFY THE GAS COMPANY OF THE PROPOSED LOCATION OF EXCAVATION.

2) TAKE PRECAUTION TO AVOID DAMAGE TO GAS COMPANY INSTALLATIONS.

SEE PROVINCIAL REGULATION 210/72 FOR DETAILS

LOCATION APPROVED
UNDERGROUND STRUCTURES

SUPV. U/G STRUCTURES COMMITTEE — DATE

NOTE:

LOCATION OF UNDERGROUND STRUCTURES AS SHOWN ARE BASED ON THE BEST INFORMATION AVAILABLE BUT NO GUARANTEE IS GIVEN THAT ALL EXISTING UTILITIES ARE SHOWN OR THAT THE GIVEN LOCATIONS ARE EXACT. CONFIRMATION OF EXISTENCE AND EXACT LOCATION OF ALL SERVICES MUST BE OBTAINED FROM THE INDIVIDUAL UTILITIES BEFORE PROCEEDING WITH CONSTRUCTION.

B.M.
ELEV.

NO.	REVISIONS	DATE	BY

DESIGNED BY	TS	CHECKED BY	SC
DRAWN BY	RS	APPROVED BY	KZ
SCALE: HORIZONTAL	1:250	RELEASED FOR CONSTRUCTION	KAS ZUREK
VERTICAL	1:50		
DATE	2017 05 30	DATE	2017 05 30

PLOT DATE: 2017 05 30

ENGINEER'S SEAL

ORIGINAL SIGNED BY S.J.R. COURNOYER 17/05/30

CONSULTANT DRAWING NUMBER
–

Winnipeg

THE CITY OF WINNIPEG
WATER AND WASTE DEPARTMENT
ENGINEERING DIVISION

2017 WATER MAIN RENEWALS
CONTRACT 4A
LLOYD STREET
100 S OF COINSTON AVENUE TO LYNDALE AVENUE

SHEET 5 OF 11

CITY DRAWING NUMBER
D-14731

BID OPPORTUNITY: 456-2017
CONTRACT NUMBER: 4A

FILE PATH: R:\DRAWINGS\WATER\RENEWAL\2017 RENEWALS\CONTRACT 4A\Construction\
FILE NAME: LLOYD.dwg