DATE: FILE NAME: 20150037V0.dwg

PROJECT No: 2015-037 SHEET TITLE:

ADDRESS: 1777 BRADY ROAD

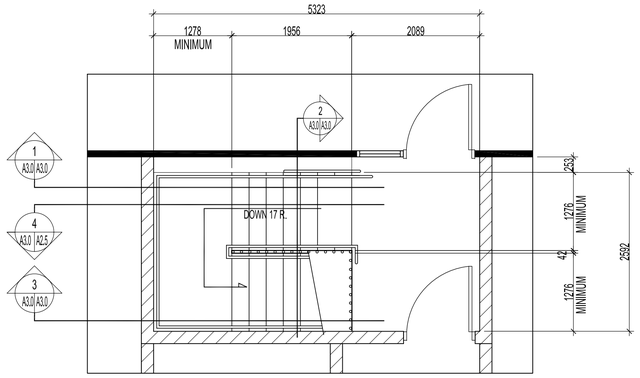

1 STAIRS B01 & 119
NORTH A1.5 A3.0 SCALE: 1:50

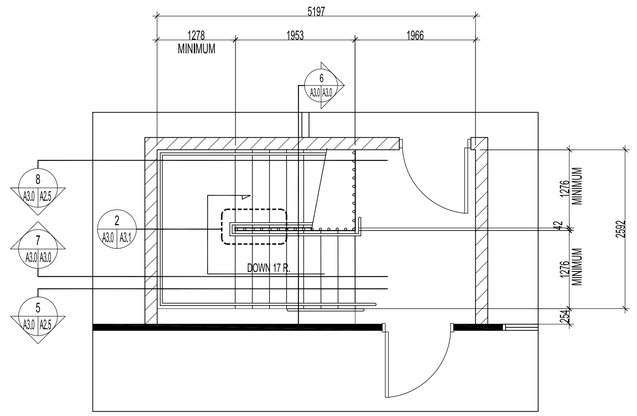

2 STAIRS B08 & 110
NORTH A1.5 A3.0 SCALE: 1:50

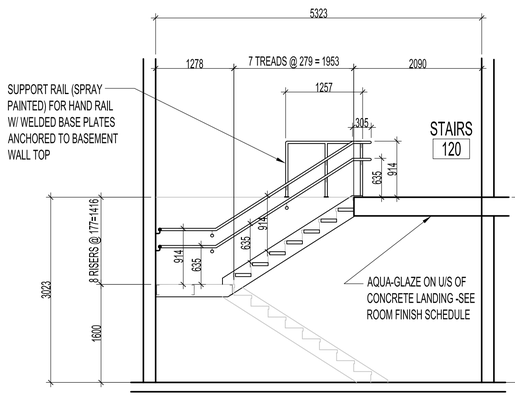

1 STAIR B01 & 120 SECTION
A3.0 A3.0 SCALE: 1:50

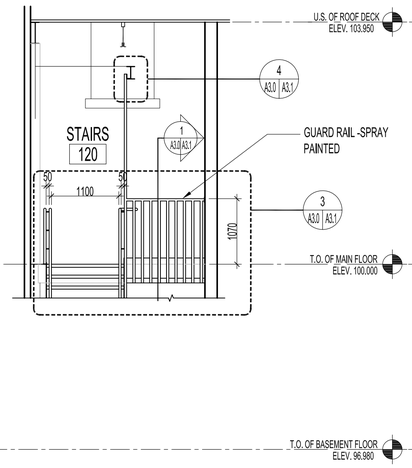

2 STAIR B01 & 120 SECTION
A3.0 A3.0 SCALE: 1:50

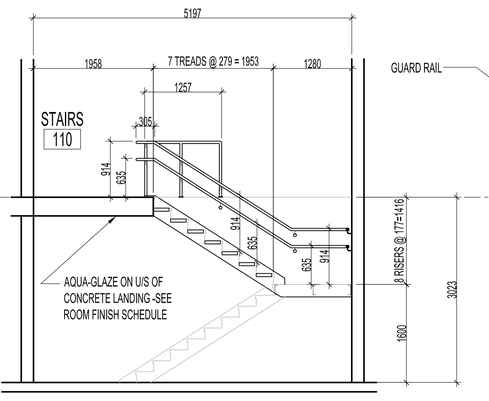

5 STAIR B05 & 110 SECTION
A3.0 A3.0 SCALE: 1:50

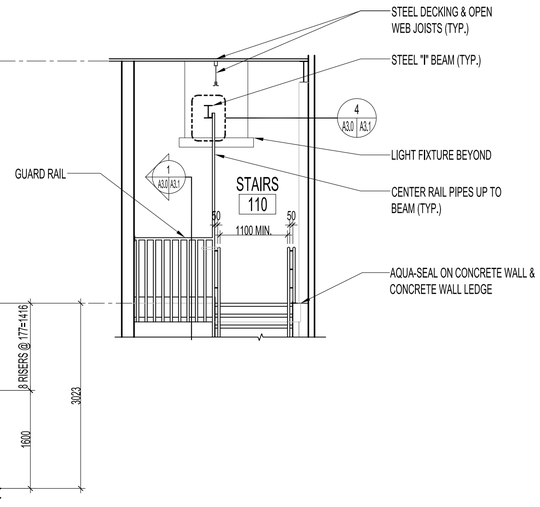

6 STAIR B05 & 110 SECTION
A3.0 A3.0 SCALE: 1:50

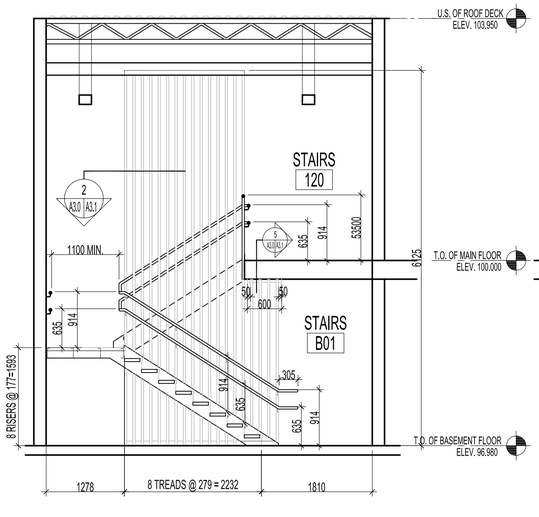

3 STAIR B01 & 120 SECTION
A3.0 A3.0 SCALE: 1:50

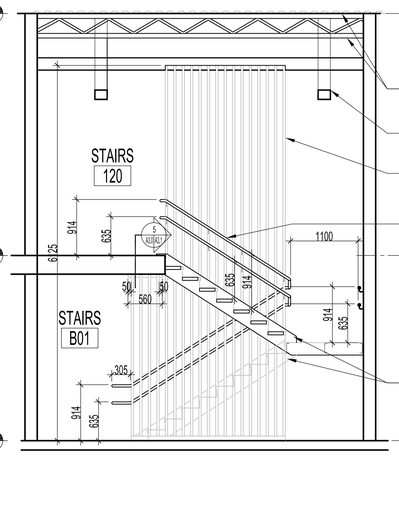

4 STAIR B01 & 120 SECTION
A3.0 A3.0 SCALE: 1:50

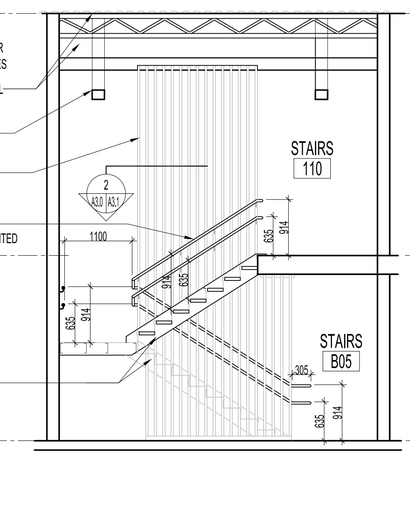

7 STAIR B05 & 110 SECTION
A3.0 A3.0 SCALE: 1:50

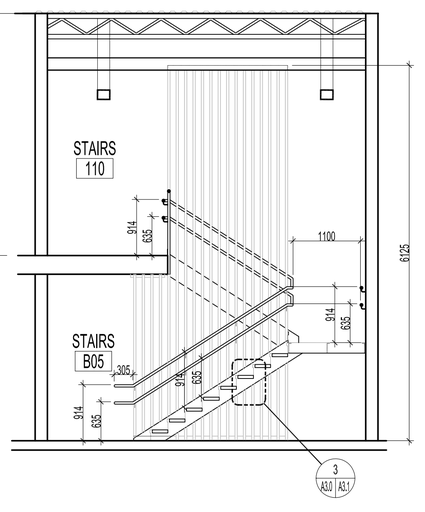

8 STAIR B05 & 110 SECTION
A3.0 A3.0 SCALE: 1:50

NOTES:

PAINT FINISHES IN STAIRWELLS

1. SEE FLOOR FINISH PLAN A1.7 FOR RUBBER BASEBOARD, FLOOR FINISH, LANDING FINISH & ALL NOSING FINISHES.
2. ALL STAIRWELL PAINTING TO BE MANUFACTURED BY TIGER DRYLAC.
3. PROTECT ALL EXPOSED BRICK, INSULATED EXTERIOR PANELS & BASEMENT CONCRETE FLOOR & WALL & GALVANIZED OPEN TREADS FROM PAINT.
4. ALL BRICKWORK & CONCRETE WALL, LEDGE & U/S OF CONCRETE LANDING TO HAVE AQUAL-SEAL AS SPECIFIED ON THE WALL TYPES, ROOM FINISH SCHEDULE.
5. OPEN WEB JOISTS & STEEL DECKING -SPRAY PAINTED WHITE.
6. ROUND HSS 42mm Ø PIPES, STRINGERS, RISERS, ANCHOR PLATES, BEAM & ANGLES FOR ROUND HSS PIPES TO BE GUN METAL BONDED 459-90170.
7. HSS 32mm Ø HANDRAILS TO BE SILVER MATTE 449-90500.
8. GALVANIZED OPEN TREADS NOT TO BE PAINTED.

MISC. NOTES:

1. PROVIDE SHOP DRAWINGS FOR ALL STEEL STAIRWELL COMPONENTS.
2. ALL STAIR DETAILS ARE TYPICAL FOR ALL STAIRS.
3. CUSTOMIZED GALVANIZED OPEN TREADS TO BE AS NOTED ON A3.1

No.	REVISION/DESCRIPTION	BY	DATE
0	ISSUED FOR CONSTRUCTION	MMK	MAR 17, 2017

SEAL

PROVINCE OF MANITOBA
R. K. FOK
LI
REGISTERED ARCHITECT

DRAWN	CHECKED	DESIGNED	APPROVED
MMK			
DATE 2016.08.30	USER APPROVAL		

Winnipeg
THE CITY OF WINNIPEG
PLANNING, PROPERTY AND DEVELOPMENT DEPARTMENT
MUNICIPAL ACCOMMODATIONS DIVISION
3-65 GARRY STREET, R3C 4K4

PROJECT

BRADY ROAD LANDFILL
ADMINISTRATION BUILDING
DEVELOPMENT FOR BRADY LANDFILL
1777 BRADY ROAD

SHEET TITLE

STAIR PLANS & SECTIONS

SCALE	PROJECT No:	SHEET No:
AS SHOWN	2015-037	A3.0

DRAWING SHEET SIZE: A1 (841mm x 594mm) PLOT 1:1