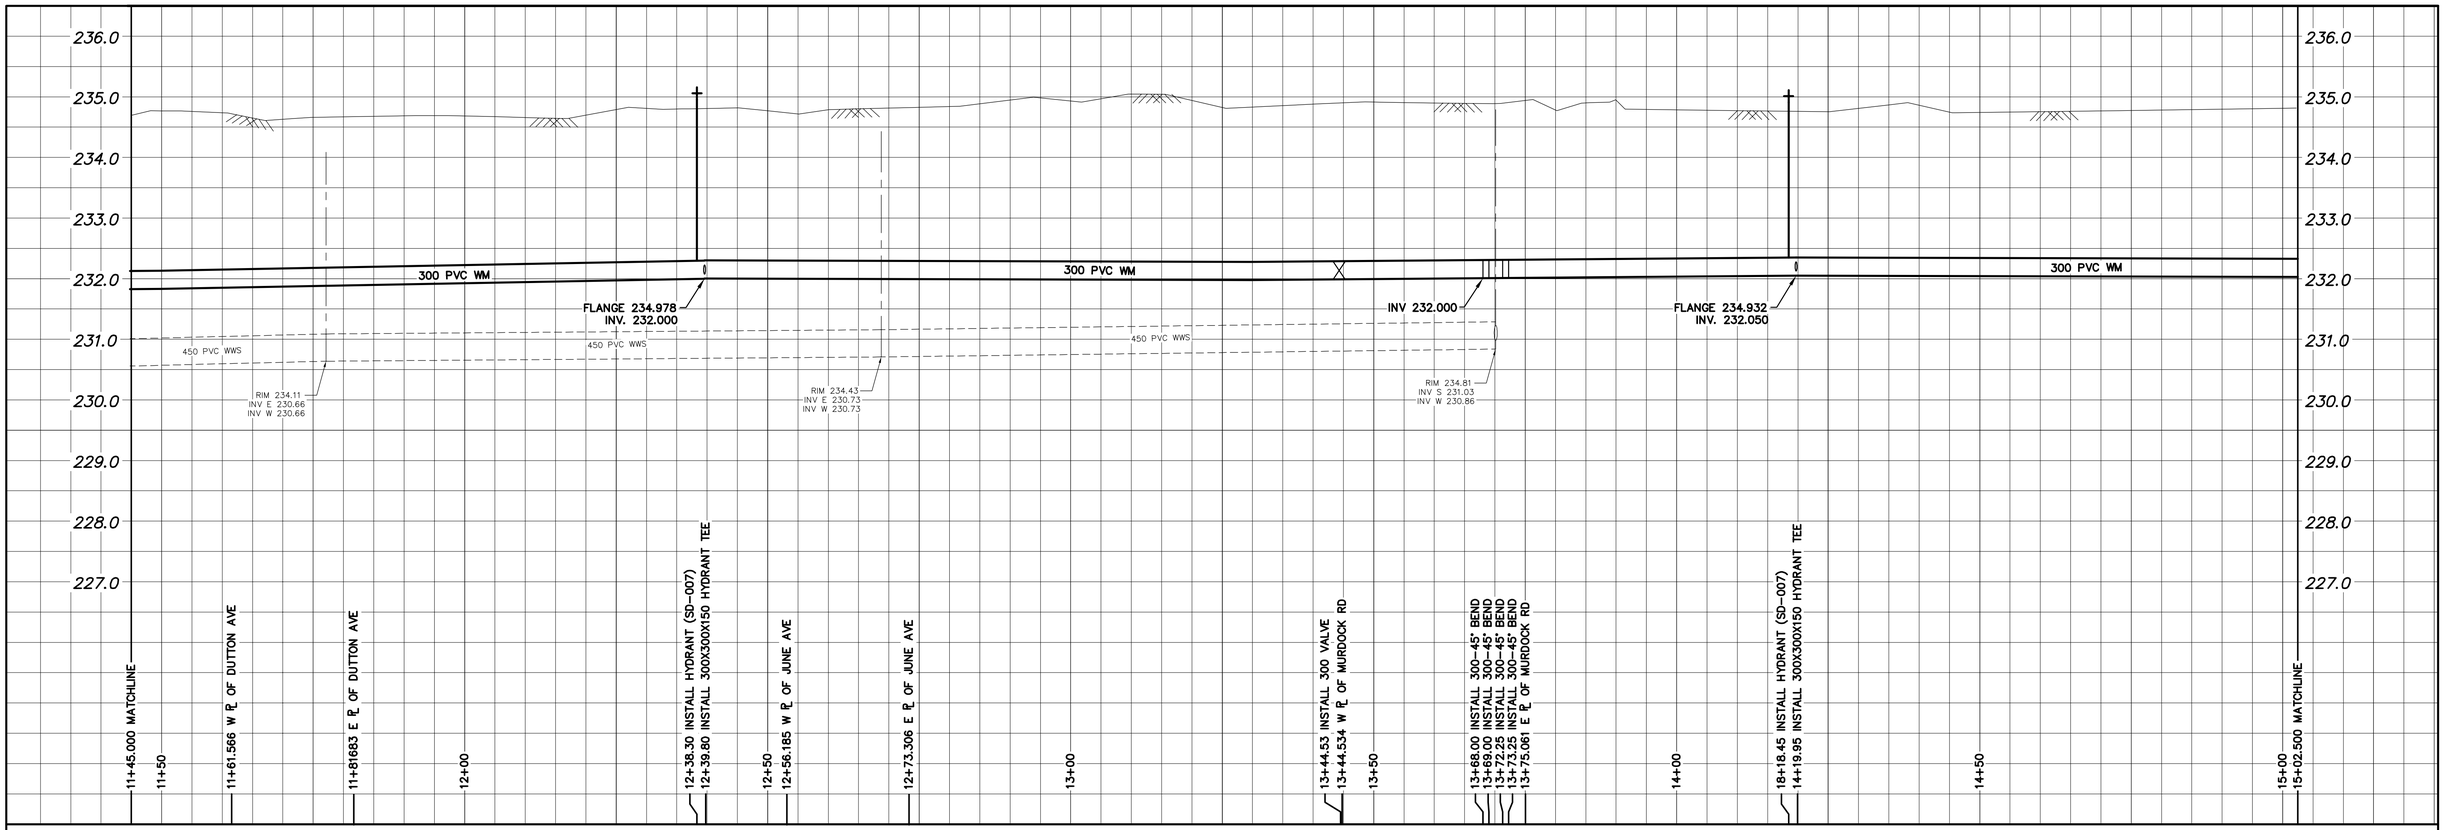

NOTE: CHAINAGES SHOWN ARE ALONG N. SHOULDER OF DUGALD RD

DUGALD ROAD

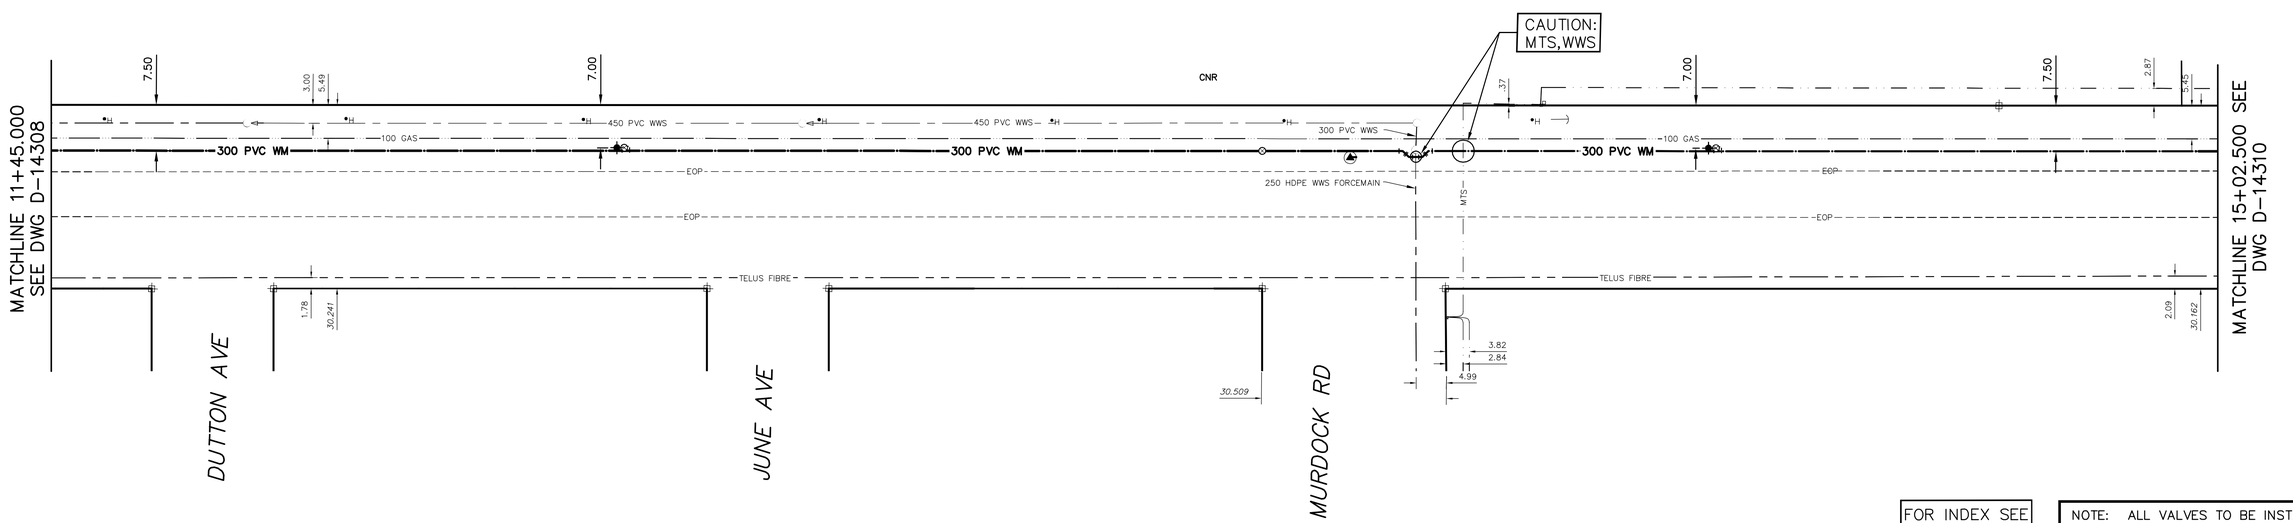

FOR INDEX SEE D-14305

NOTE: ALL VALVES TO BE INSTALLED CLOCKWISE TO CLOSE

METRIC
WHOLE NUMBERS INDICATE MILLIMETRES
DECIMALIZED NUMBERS INDICATE METRES

0.0 10.0 20.0 30.0 40.0 50.0

WARNING

IF POWER EQUIPMENT OR EXPLOSIVES ARE TO BE USED FOR EXCAVATION ON THIS PROJECT THE CONTRACTOR MUST:

1) NOTIFY THE GAS COMPANY OF THE PROPOSED LOCATION OF EXCAVATION.

2) TAKE PRECAUTION TO AVOID DAMAGE TO GAS COMPANY INSTALLATIONS.

SEE PROVINCIAL REGULATION 210/72 FOR DETAILS

LOCATION APPROVED
UNDERGROUND STRUCTURES

SUPV. U/G STRUCTURES COMMITTEE _____ DATE _____

NOTE:

LOCATION OF UNDERGROUND STRUCTURES AS SHOWN ARE BASED ON THE BEST INFORMATION AVAILABLE BUT NO GUARANTEE IS GIVEN THAT ALL EXISTING UTILITIES ARE SHOWN OR THAT THE GIVEN LOCATIONS ARE EXACT. CONFIRMATION OF EXISTENCE AND EXACT LOCATION OF ALL SERVICES MUST BE OBTAINED FROM THE INDIVIDUAL UTILITIES BEFORE PROCEEDING WITH CONSTRUCTION.

B.M.
ELEV.

NO.	REVISIONS	DATE	BY

DESIGNED BY	MJK	CHECKED BY	SC
DRAWN BY	RS	APPROVED BY	KZ
SCALE: HORIZONTAL	1:500	RELEASED FOR CONSTRUCTION	KAS ZUREK
VERTICAL	1:50		
DATE	2017 07 21	DATE	2017 07 27

PLOT DATE: 2017 07 28

ENGINEER'S SEAL

ORIGINAL SIGNED BY S.R.J. COURNOYER 17/07/27

CONSULTANT DRAWING NUMBER

–

BID OPPORTUNITY: 608-2017
CONTRACT NUMBER:

Winnipeg

THE CITY OF WINNIPEG

WATER AND WASTE DEPARTMENT
ENGINEERING DIVISION

2017 TRANSCONA WATER MAIN RELIABILITY UPGRADES

CONTRACT

DUGALD ROAD

STA 11+45 TO
STA 15+02.5

SHEET 5 OF 11

CITY DRAWING NUMBER

D-14309

FILE PATH: R:\DRAWINGS\WATER\RENEWAL\2016 RENEWALS\Dugald\drawing\
FILE NAME: Dugald-Rev1.dwg