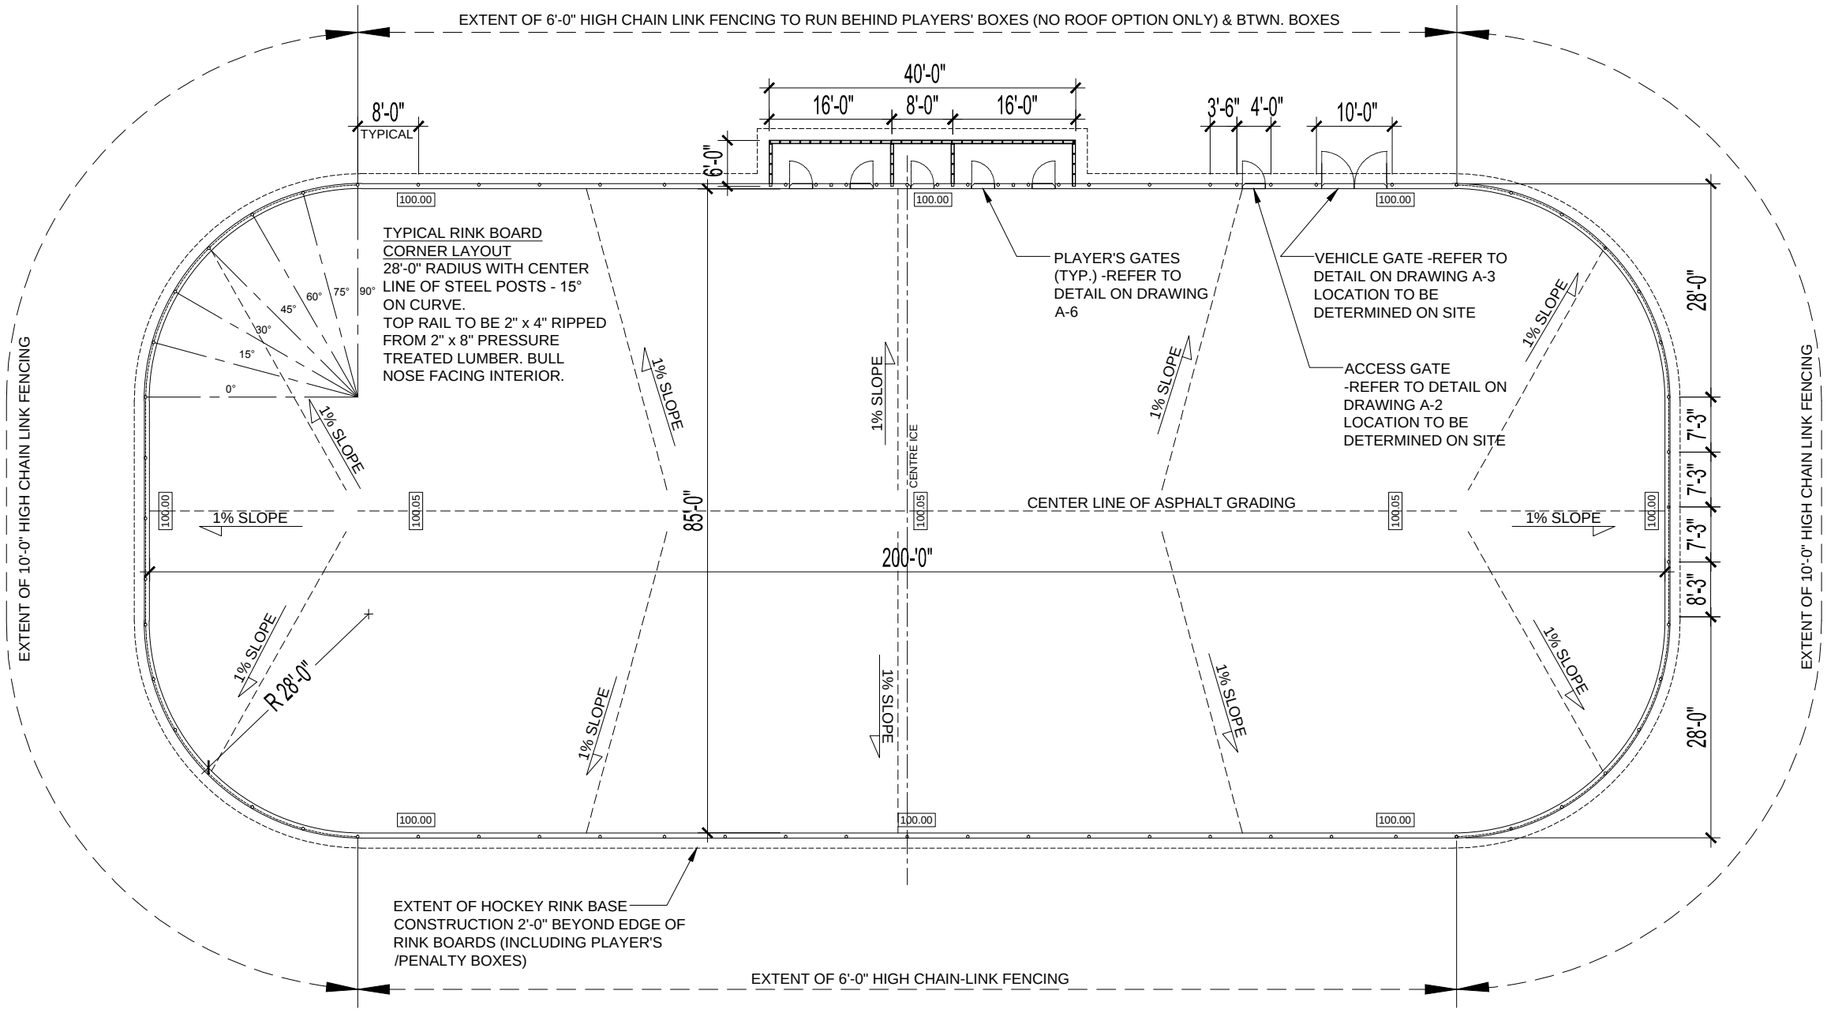

OUTDOOR HOCKEY RINK LAYOUT PLAN

SCALE: 1/8" = 1'-0"

HOCKEY RINK BASE CONSTRUCTION

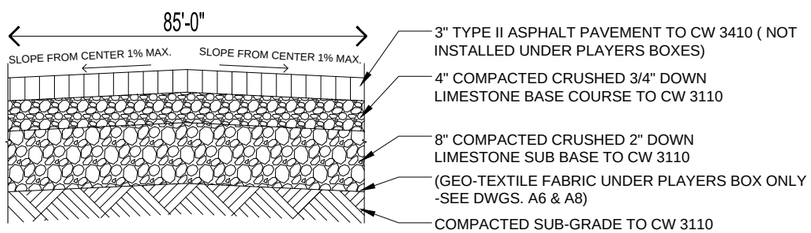

1 / A1 SECTION THRU BASE

SCALE: N.T.S.

DRAWING LIST

A1	OUTDOOR HOCKEY RINK LAYOUT PLAN & RINK BASE CONSTRUCTION
A2	HOCKEY RINK ELEVATION, ACCESS GATE ELEVATION & GATE DETAILS W/ FENCING
A3	VEHICLE ACCESS GATE ELEVATION
A4	RINK BOARD ELEVATIONS W/ FENCING; SECTIONS & DETAILS
A5	PLAYERS /PENALTY BOXES WITH FENCING -PLAN & ELEVATION
A6	PLAYERS /PENALTY BOXES WITH FENCING SECTION, ELEVATION & DETAILS
A7	PLAYERS /PENALTY BOXES WITH ROOF -PLAN & ELEVATION
A8	PLAYERS /PENALTY BOXES WITH ROOF -SECTION & DETAILS
A9	SPECIFICATIONS
A10	LUMINAIRE POLE BASE DETAIL CABLE -TRENCH DETAIL & SPECIFICATIONS -FRICTION PILE

Winnipeg

THE CITY OF WINNIPEG
PLANNING, PROPERTY AND DEVELOPMENT DEPARTMENT
MUNICIPAL ACCOMMODATIONS DIVISION
3-65 GARRY STREET, R3C 4K4

SHEET TITLE: OUTDOOR HOCKEY RINK LAYOUT PLAN & RINK BASE CONSTRUCTION

PROJECT: PARK CITY WEST COMMUNITY CENTRE OUTDOOR RINK REPLACEMENT
115 SANFORD FLEMING ROAD
BID OPP#617-2017

CC-064

DRAWN BY:	DESIGNED BY:	CHECKED BY:	APPROVED BY:	DATE:	SCALE:	SHEET No:
JAW				2017.07.21	AS SHOWN	A1
				eFILE: 2017087V0.dwg	PROJECT No: 2017-087	

DRAWING SHEET SIZE: ANSI "B" (11"x17") PLOT 1:1

V:\A-CAD\ARCHIVE\SPECS\HOCKEY RINK