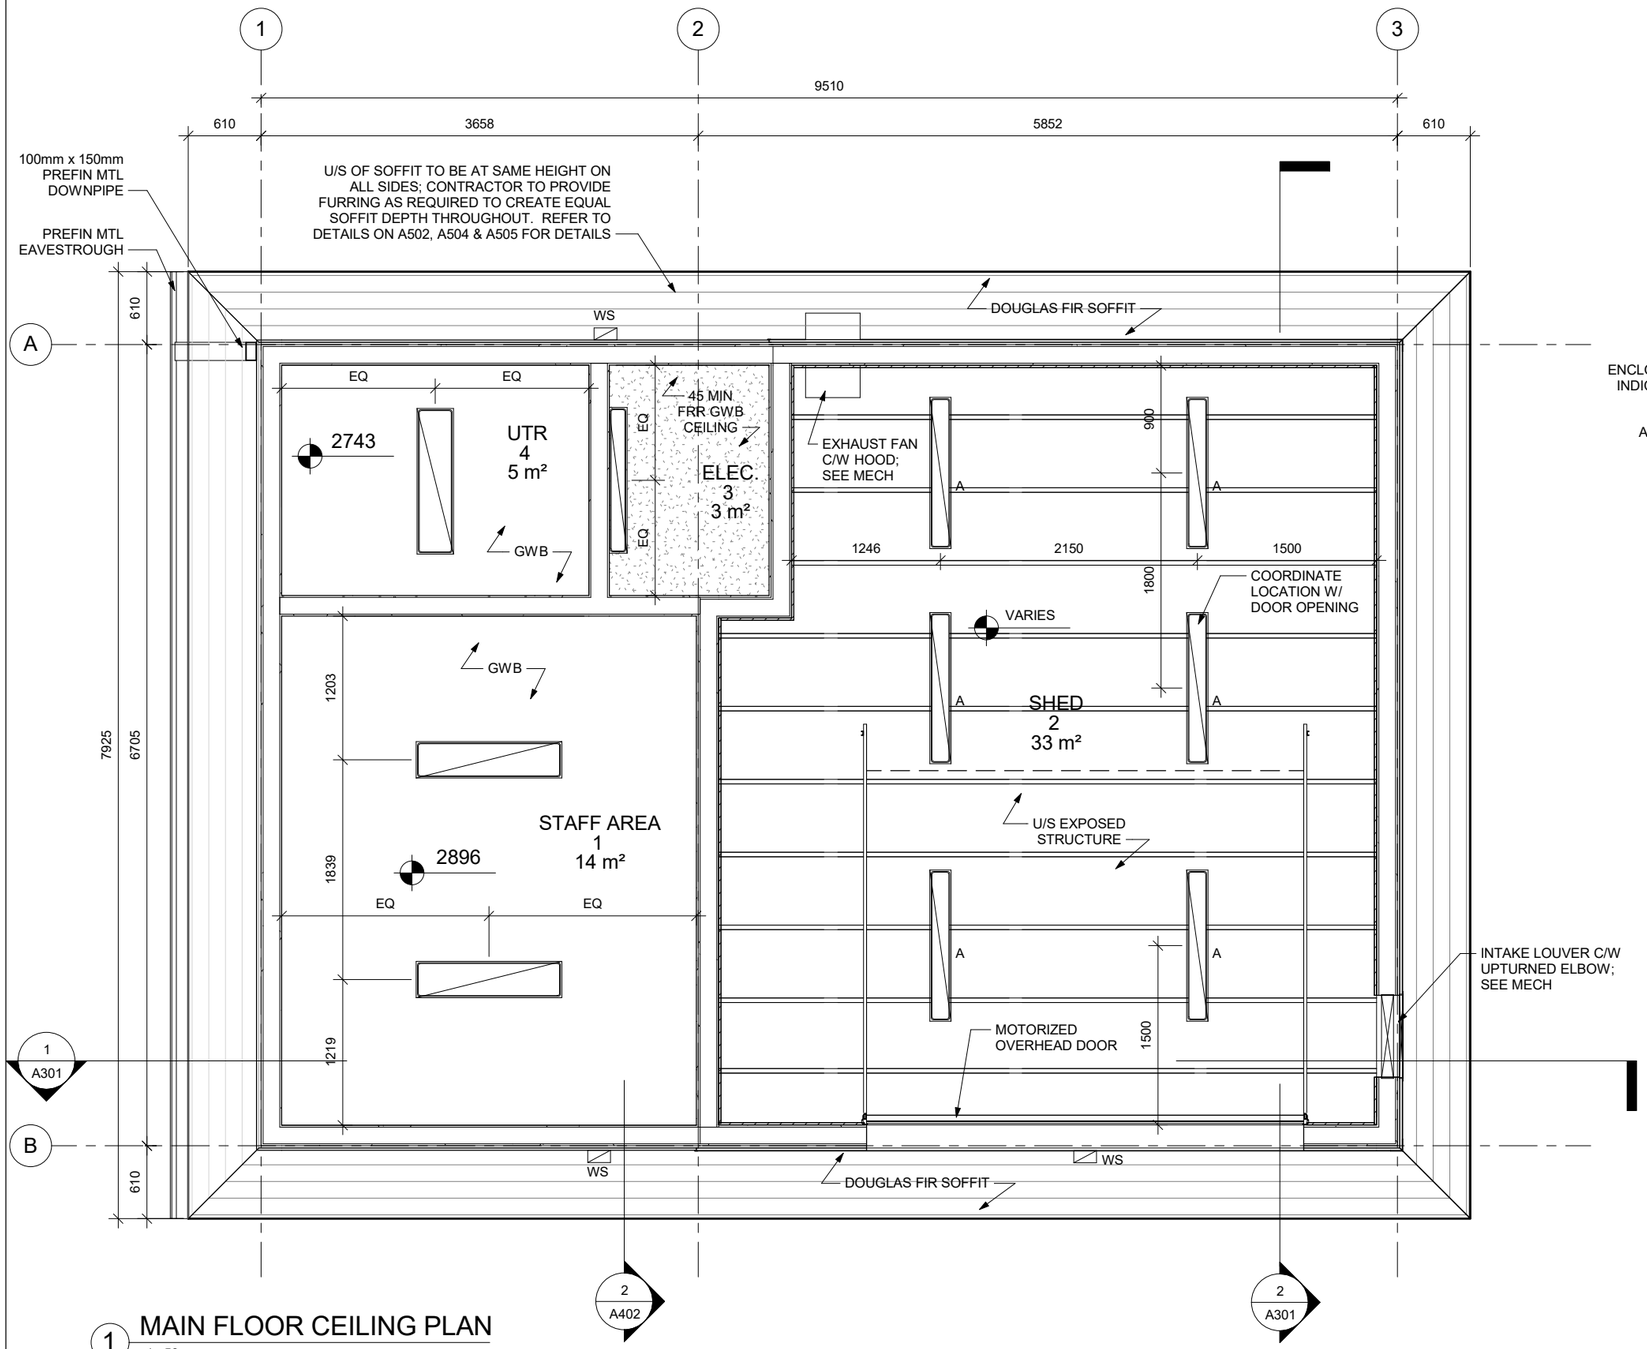

1 MAIN FLOOR CEILING PLAN
1 : 50

LIGHT FIXTURE SCHEDULE (SEE ELEC):
A - EXTERIOR / DAMP RATED LINEAR FIXTURE WITH POLYCARBONATE LENS
B - 150x150mm RECESSED FIXTURE
C - LINEAR LED FIXTURE W/ FROSTED LENS
WS - EXTERIOR WALL PACK

LIGHT FIXTURE INSTALLATION NOTES:
- INSTALL TYPE 'A' FIXTURE TO UNDERSIDE OF ROOF TRUSS
- INSTALL TYPE 'WS' FIXTURE ON METAL CLADDING; PROVIDE PREFIN MTL CLOSURE/TRIM TO MATCH CLADDING

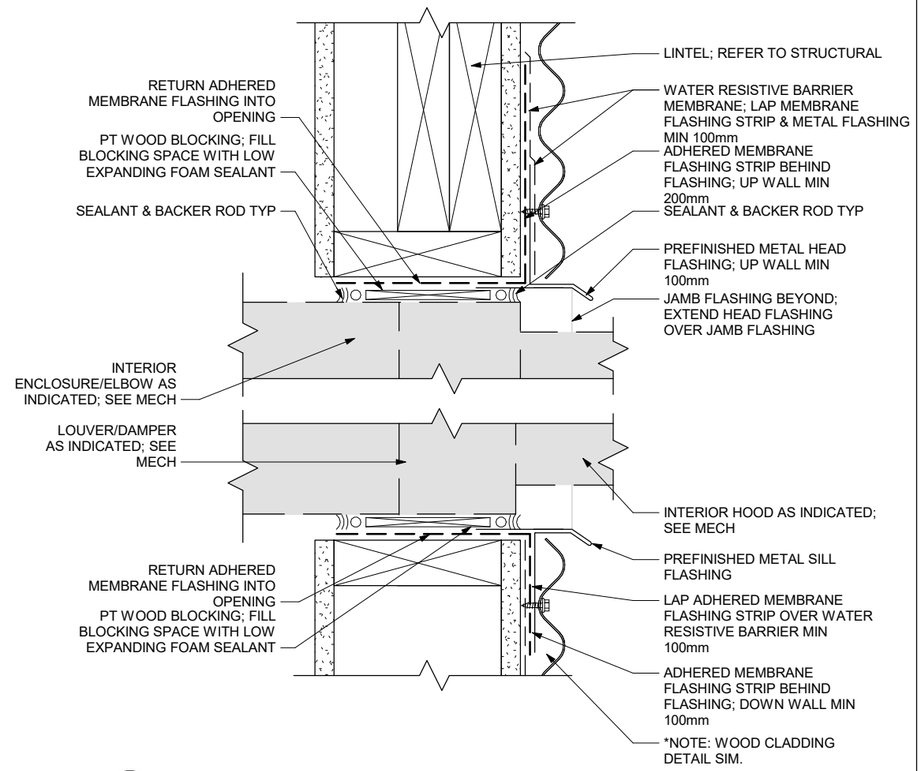

3 A151 SECTION DETAIL - TYPICAL MECHANICAL PENETRATION
1 : 5

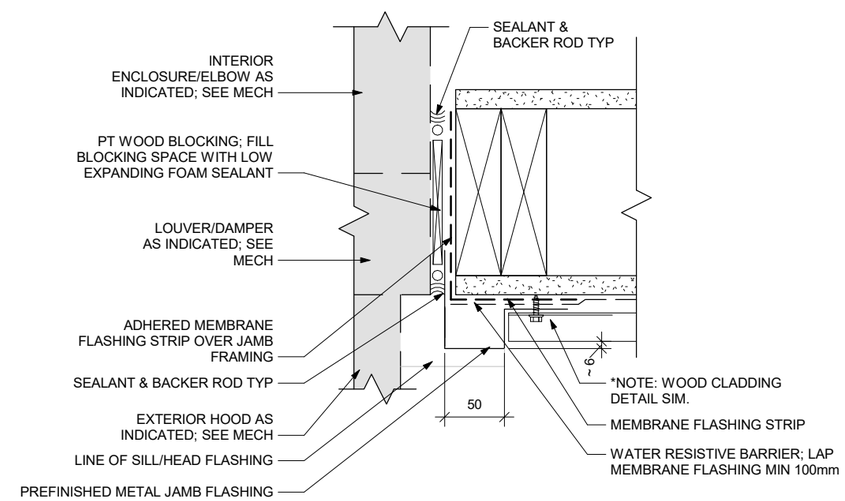

2 PLAN DETAIL - TYPICAL MECHANICAL PENETRATION
1 : 5

570 MAIN STREET WINNIPEG, MB R3B 1E4
204 466 3867 tel. 204 466 0216 fax. www.bridgmancollaborative.ca
bridgmancollaborative ARCHITECTURE
bridgmancollaborative

Project:	Project Number:	Drawing Title:	# Issue/Revision	Date	Sheet No:
Fraser's Grove Park PARKS STORAGE SHED	1630	REFLECTED CEILING PLAN	RE-ISSUED FOR CONSTRUCTION	17 08 03	A151

This drawing is property of the Architect and cannot be reproduced or used without the consent of the Architect. The contractor is responsible for checking and verifying all levels and dimensions and shall report all discrepancies to the Architect and obtain clarification prior to commencing work.