


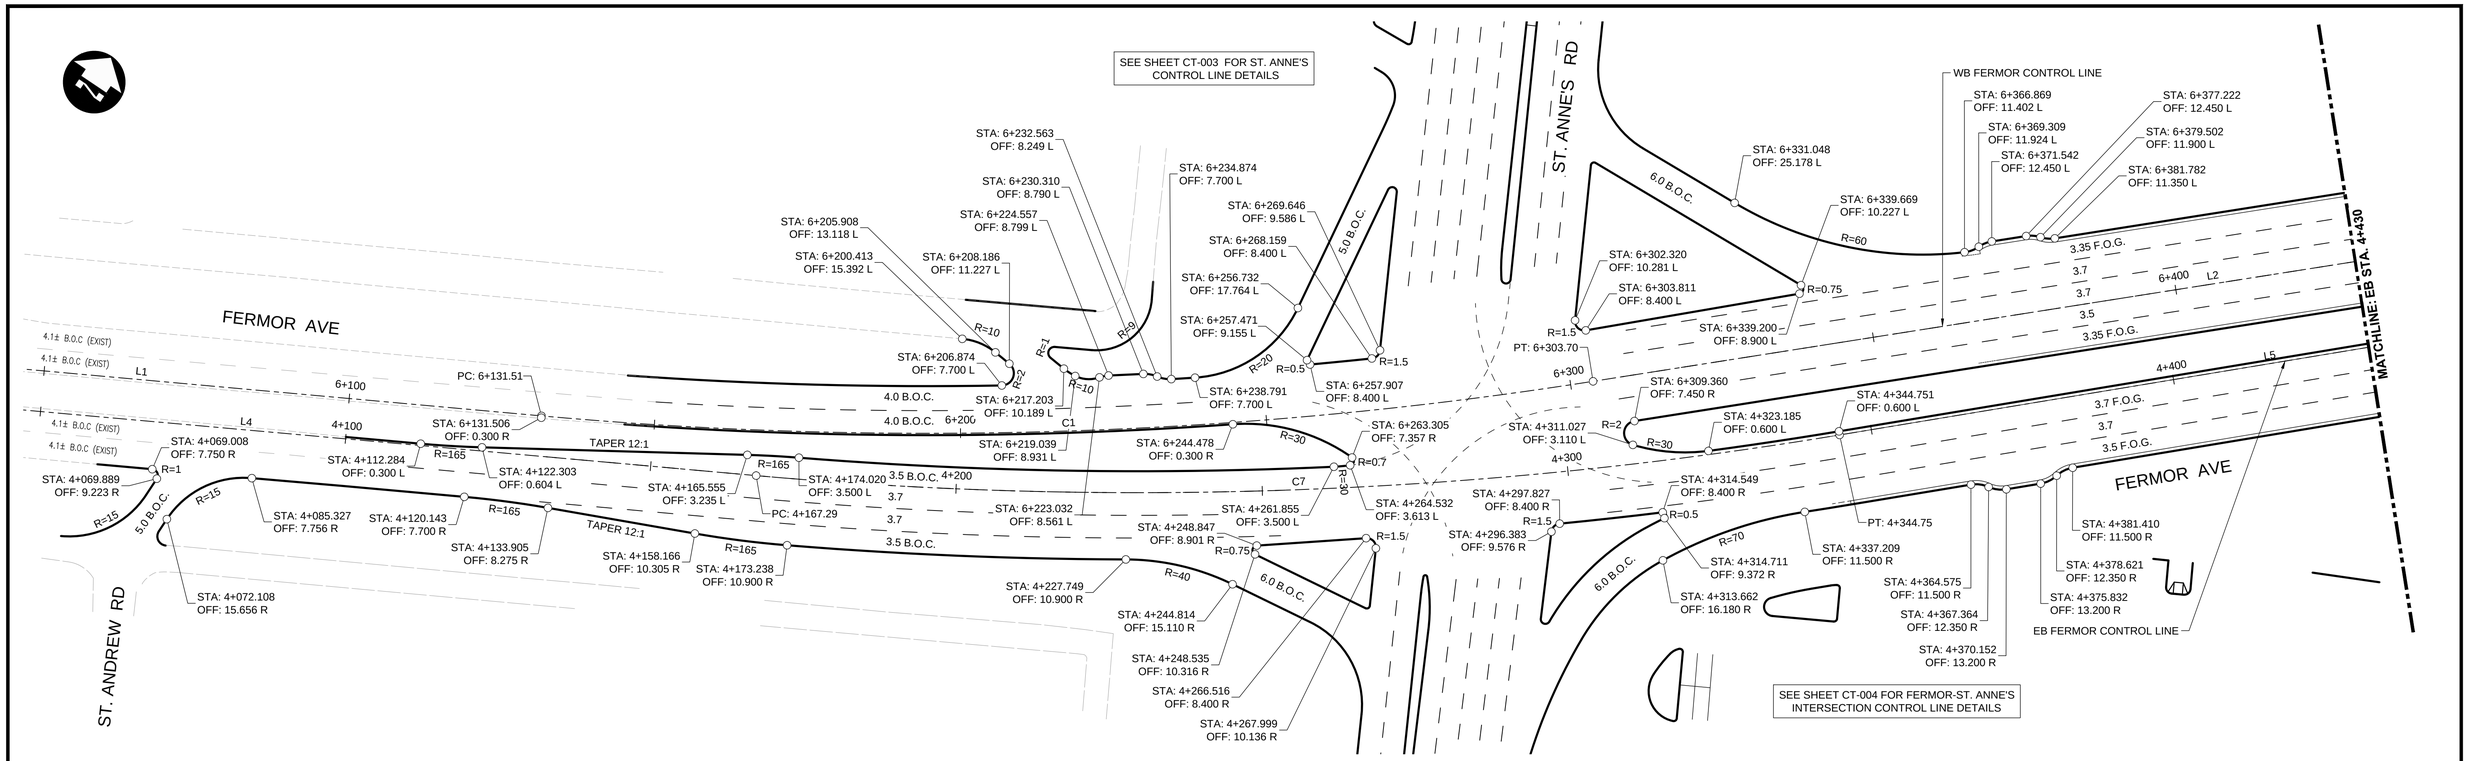


Certificate of Authorization
**Dillon Consulting Limited (MB)**
**No. 1789** Date: 18/02/09

| CONTROL POINTS | ZONE 14N DATUM NAD 1983 (CONUS) (MOL) GEOID (HT20) | | |
|---|---|---|---|
| PR | NORTHING | EASTING | ELEV. |
| 654357 | 5527224.350 | 636672.896 | |
| 654353 | 5522764.163 | 638302.634 | |
| 84R757 | N. side Fermor Ave @ Rue Des Meurons | | 232.358 |

CONTROL POINT INFORMATION:
- ALL COORDINATES SHOWN ARE UTM AND ARE BASED ON CITY OF WINNIPEG DATUM (NAT 83 1990 ADJUSTMENT)
- COMBINED SCALE FACTOR = 0.9997973138
- TO OBTAIN GROUND DISTANCES DIVIDE LENGTHS OBTAINED FROM COORDINATES BY COMBINED SCALE FACTOR

LEGEND
B.O.C. = BACK OF CURB
F.O.G. = FACE OF 600mm WIDE CURB AND GUTTER PAN

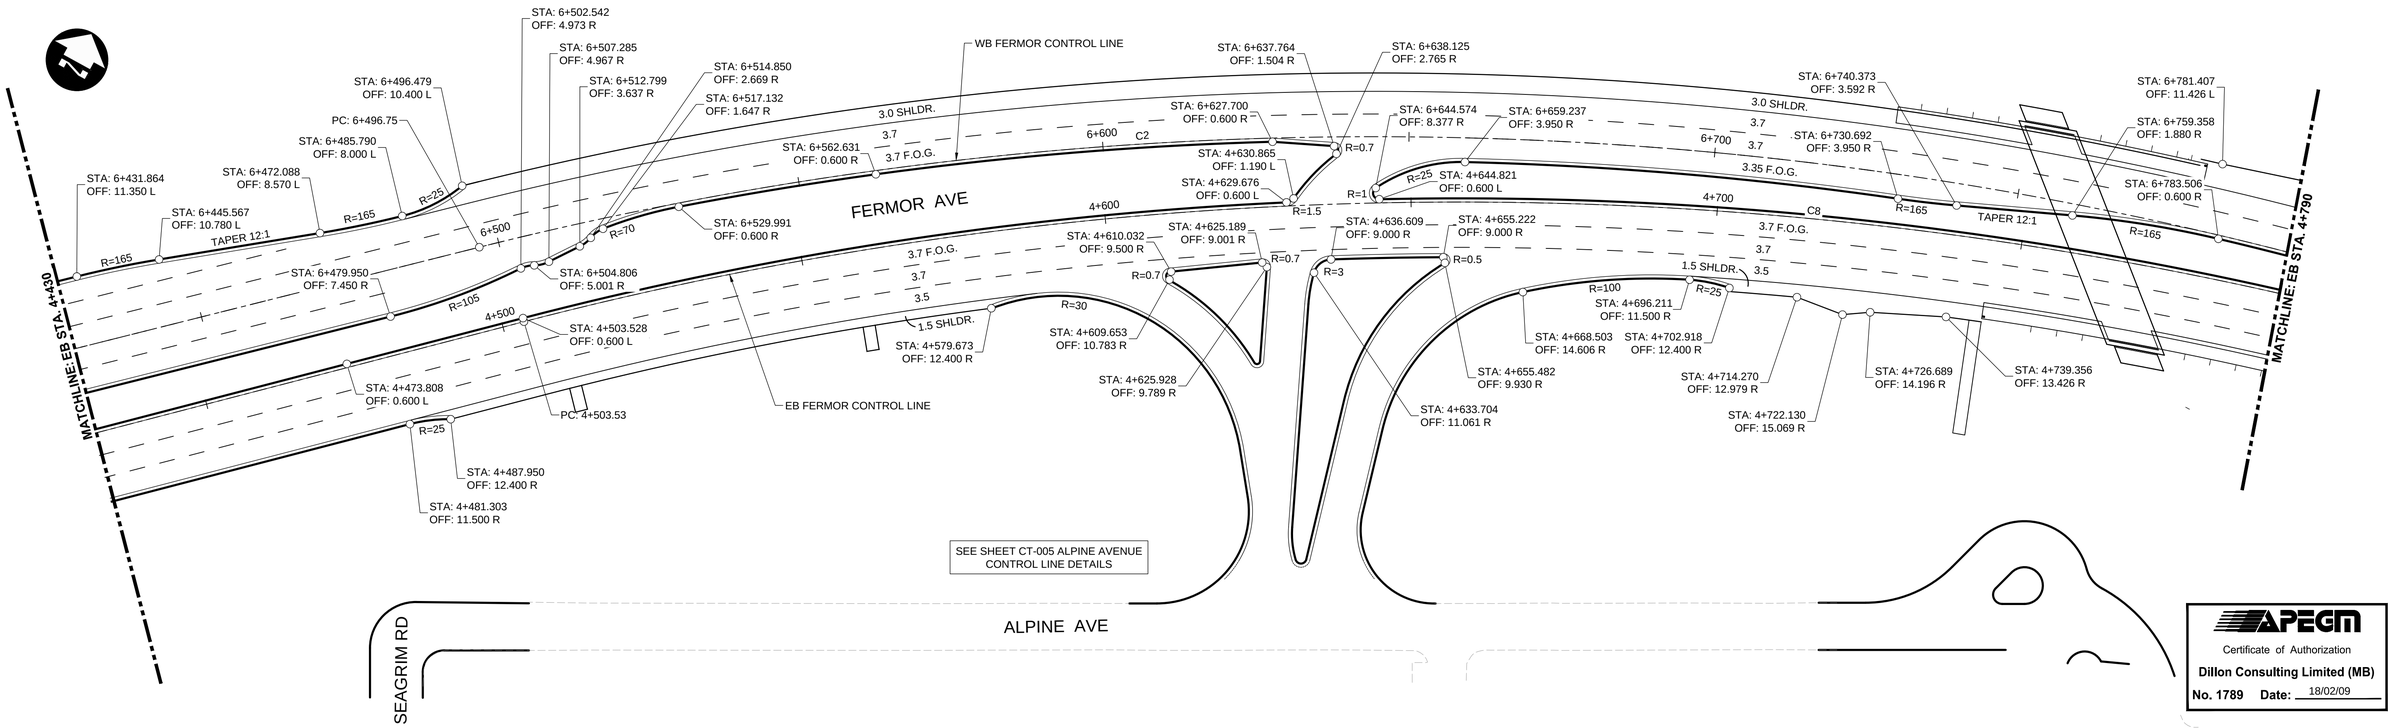UNDERGROUND STRUCTURES
SUPV. U/G STRUCTURES — DATE
LOCATION OF UNDERGROUND STRUCTURES AS SHOWN ARE BASED ON THE BEST INFORMATION AVAILABLE. BUT NO GUARANTEE IS GIVEN THAT ALL EXISTING UTILITIES ARE SHOWN OR THAT THE GIVEN LOCATIONS ARE EXACT. CONFIRMATION OF EXISTENCE AND EXACT LOCATION OF ALL SERVICES MUST BE OBTAINED FROM THE INDIVIDUAL UTILITIES BEFORE PROCEEDING WITH CONSTRUCTION.

B.M. ELEV. — SEE SHEET CT-001 FOR CONTROL POINT INFORMATION

| NO. | REVISIONS | DATE | BY |
|---|---|---|---|
| 0 | ISSUED FOR TENDER | 18/02/09 | JNC |

| | |
|---|---|
| DESIGNED BY | JAT |
| DRAWN BY | TJH |
| CHECKED BY | JNC |
| APPROVED BY | JNC |
| HOR. SCALE | 1:500 |
| VERTICAL | — |

DILLON CONSULTING
RELEASED FOR CONSTRUCTION — DATE

ENGINEER'S SEAL: PROVINCE OF MANITOBA — J.N. CRANG — REGISTERED PROFESSIONAL ENGINEER
CONSULTANT PROJECT NUMBER: 17-5932

Winnipeg
# THE CITY OF WINNIPEG
## PUBLIC WORKS DEPARTMENT

**FERMOR AVENUE BRIDGE OVER SEINE RIVER**
BRIDGE REHABILITATION, PEDESTRIAN-CYCLIST UNDERPASS STRUCTURE AND ROADWORKS FROM ST. ANNE'S ROAD TO ARCHIBALD STREET

CONTROL LINE GEOMETRY - FERMOR AVENUE (1 OF 2)

CITY DRAWING NUMBER: P-3489-2017-CT-001
SHEET 001 OF 067
CONSULTANT DRAWING NUMBER: CT-001

G:\CAD\175932\Drawings\Roadworks\Contract\175932-CON-CT-CONTROL-LINE-GEOMETRY-FERMOR.dwg