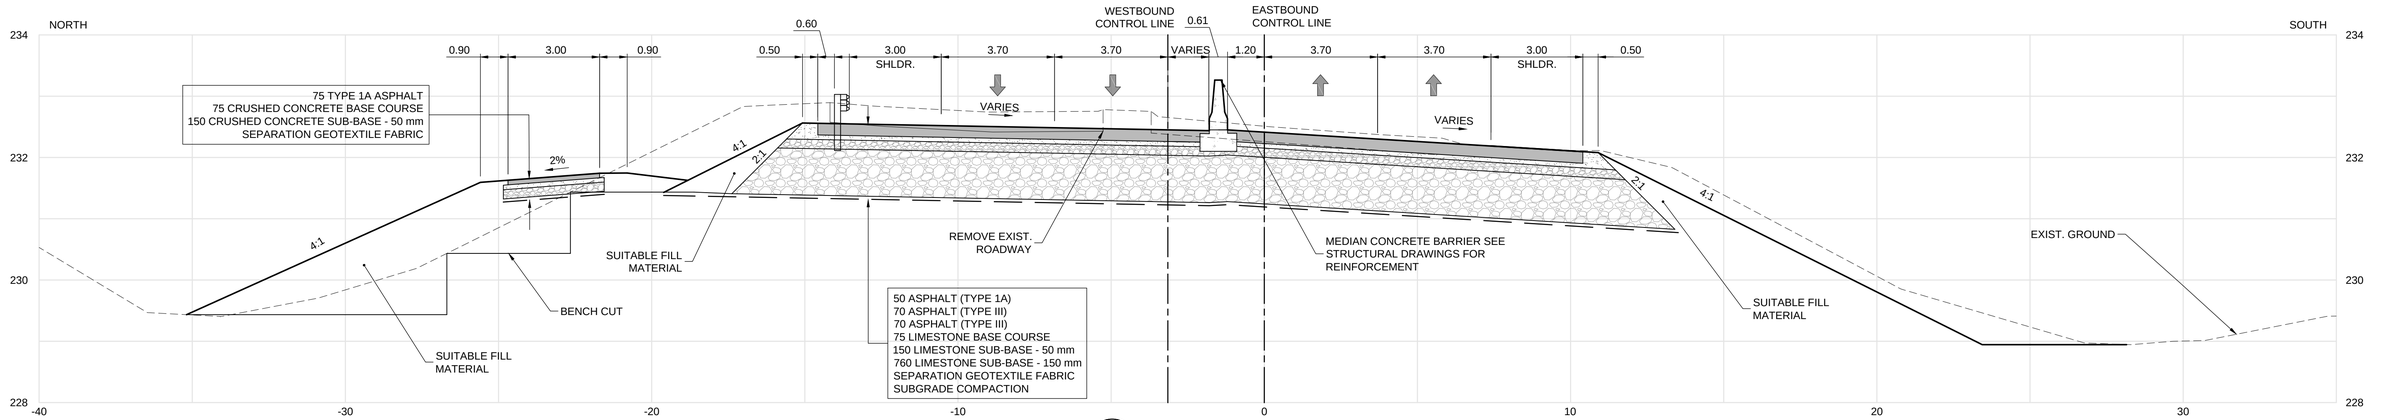

H — FERMOR - STA: 5+100
CT-024 CT-055
SCALE: HORZ. 1:100 VERT. 1:50

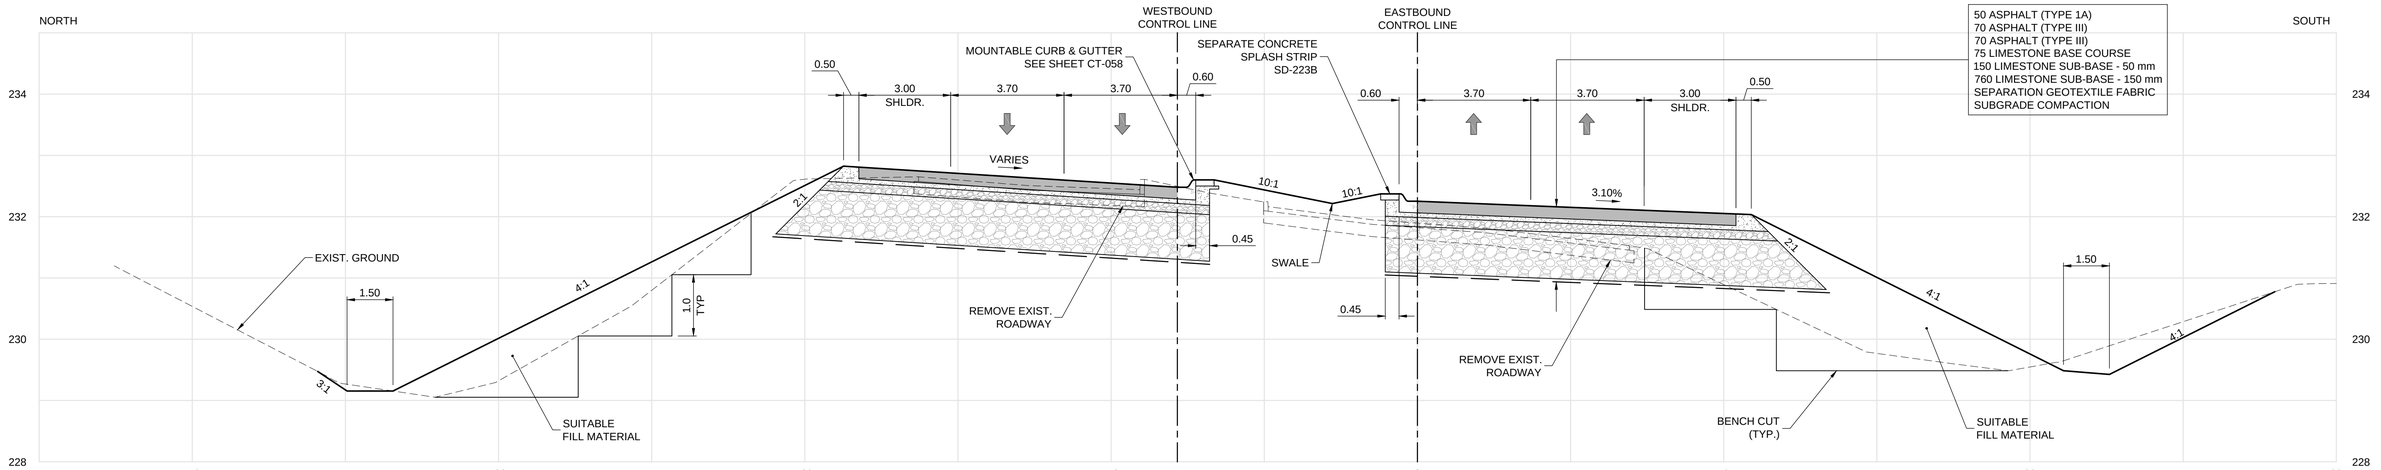

I — FERMOR - STA: 5+250
CT-026 CT-055
SCALE: HORZ. 1:100 VERT. 1:50

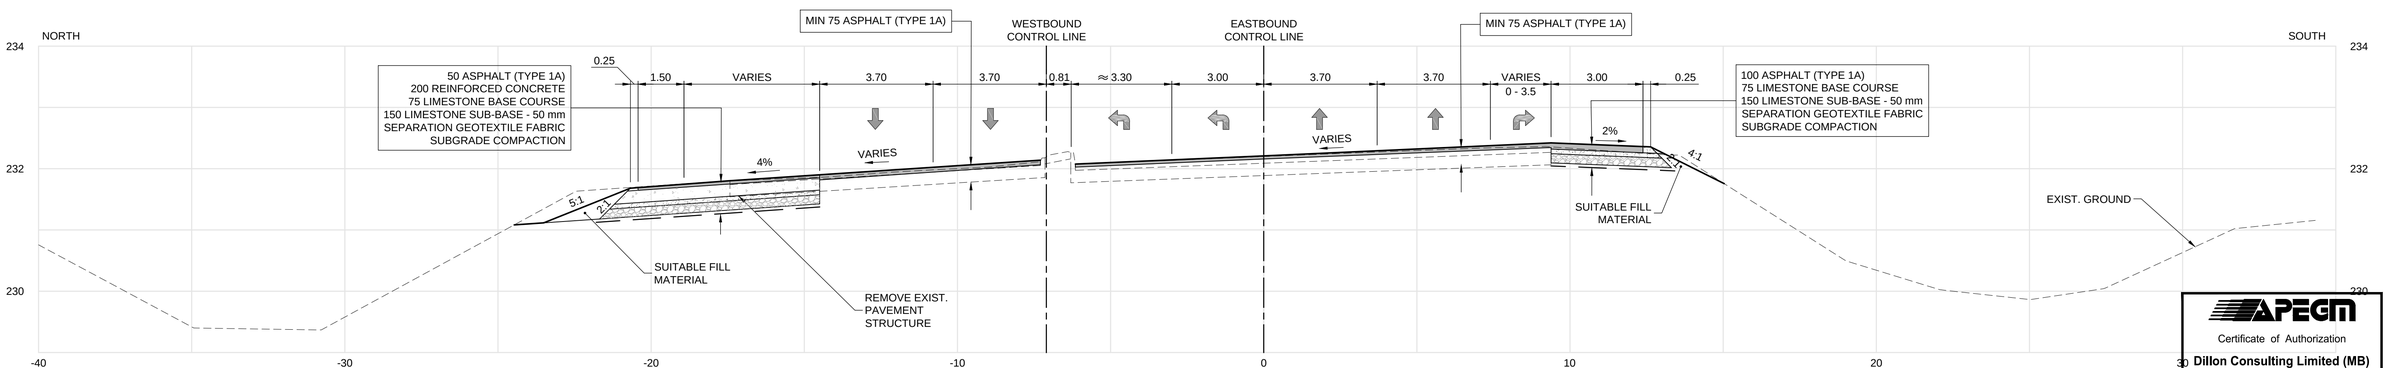

J — FERMOR - STA: 5+450
CT-032 CT-055
SCALE: HORZ. 1:100 VERT. 1:50

UNDERGROUND STRUCTURES

SUPV. U/G STRUCTURES — DATE

LOCATION OF UNDERGROUND STRUCTURES AS SHOWN ARE BASED ON THE BEST INFORMATION AVAILABLE, BUT NO GUARANTEE IS GIVEN THAT ALL EXISTING UTILITIES ARE SHOWN OR THAT THE GIVEN LOCATIONS ARE EXACT. CONFIRMATION OF EXISTENCE AND EXACT LOCATION OF ALL SERVICES MUST BE OBTAINED FROM THE INDIVIDUAL UTILITIES BEFORE PROCEEDING WITH CONSTRUCTION.

B.M. ELEV. — SEE SHEET CT-001 FOR CONTROL POINT INFORMATION

NO.	REVISIONS	DATE	BY
0	ISSUED FOR TENDER	18/02/09	JNC

DESIGNED BY	JAT
DRAWN BY	PMW
CHECKED BY	JNC
APPROVED BY	JNC
HOR. SCALE	AS NOTED
VERTICAL	AS NOTED

DILLON CONSULTING

RELEASED FOR CONSTRUCTION — DATE

ENGINEER'S SEAL — PROVINCE OF MANITOBA — J.N. CRANG — REGISTERED PROFESSIONAL ENGINEER

CONSULTANT PROJECT NUMBER: 17-5932

Winnipeg

THE CITY OF WINNIPEG
PUBLIC WORKS DEPARTMENT

FERMOR AVENUE BRIDGE OVER SEINE RIVER
BRIDGE REHABILITATION, PEDESTRIAN-CYCLIST UNDERPASS STRUCTURE AND ROADWORKS FROM ST. ANNE'S ROAD TO ARCHIBALD STREET

CROSS SECTIONS (4 OF 6)

CITY DRAWING NUMBER: P-3489-2017-CT-055
SHEET: 055 OF 067
CONSULTANT DRAWING NUMBER: CT-055

APEGM Certificate of Authorization
Dillon Consulting Limited (MB)
No. 1789 Date: 18/02/09

G:\CAD_175932\Drawings\Roadworks\Contract_175932-CON-CT-SECTIONS.dwg