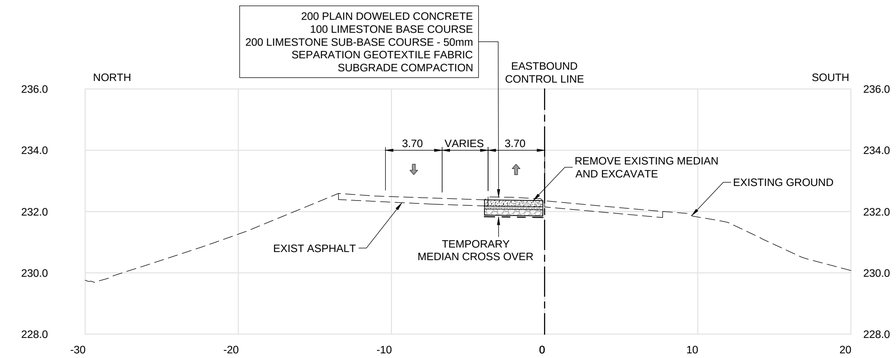

A DETOUR - STA: 4+680 (LOOKING EAST)

SCALE: HORZ. 1:100 VERT. 1:50

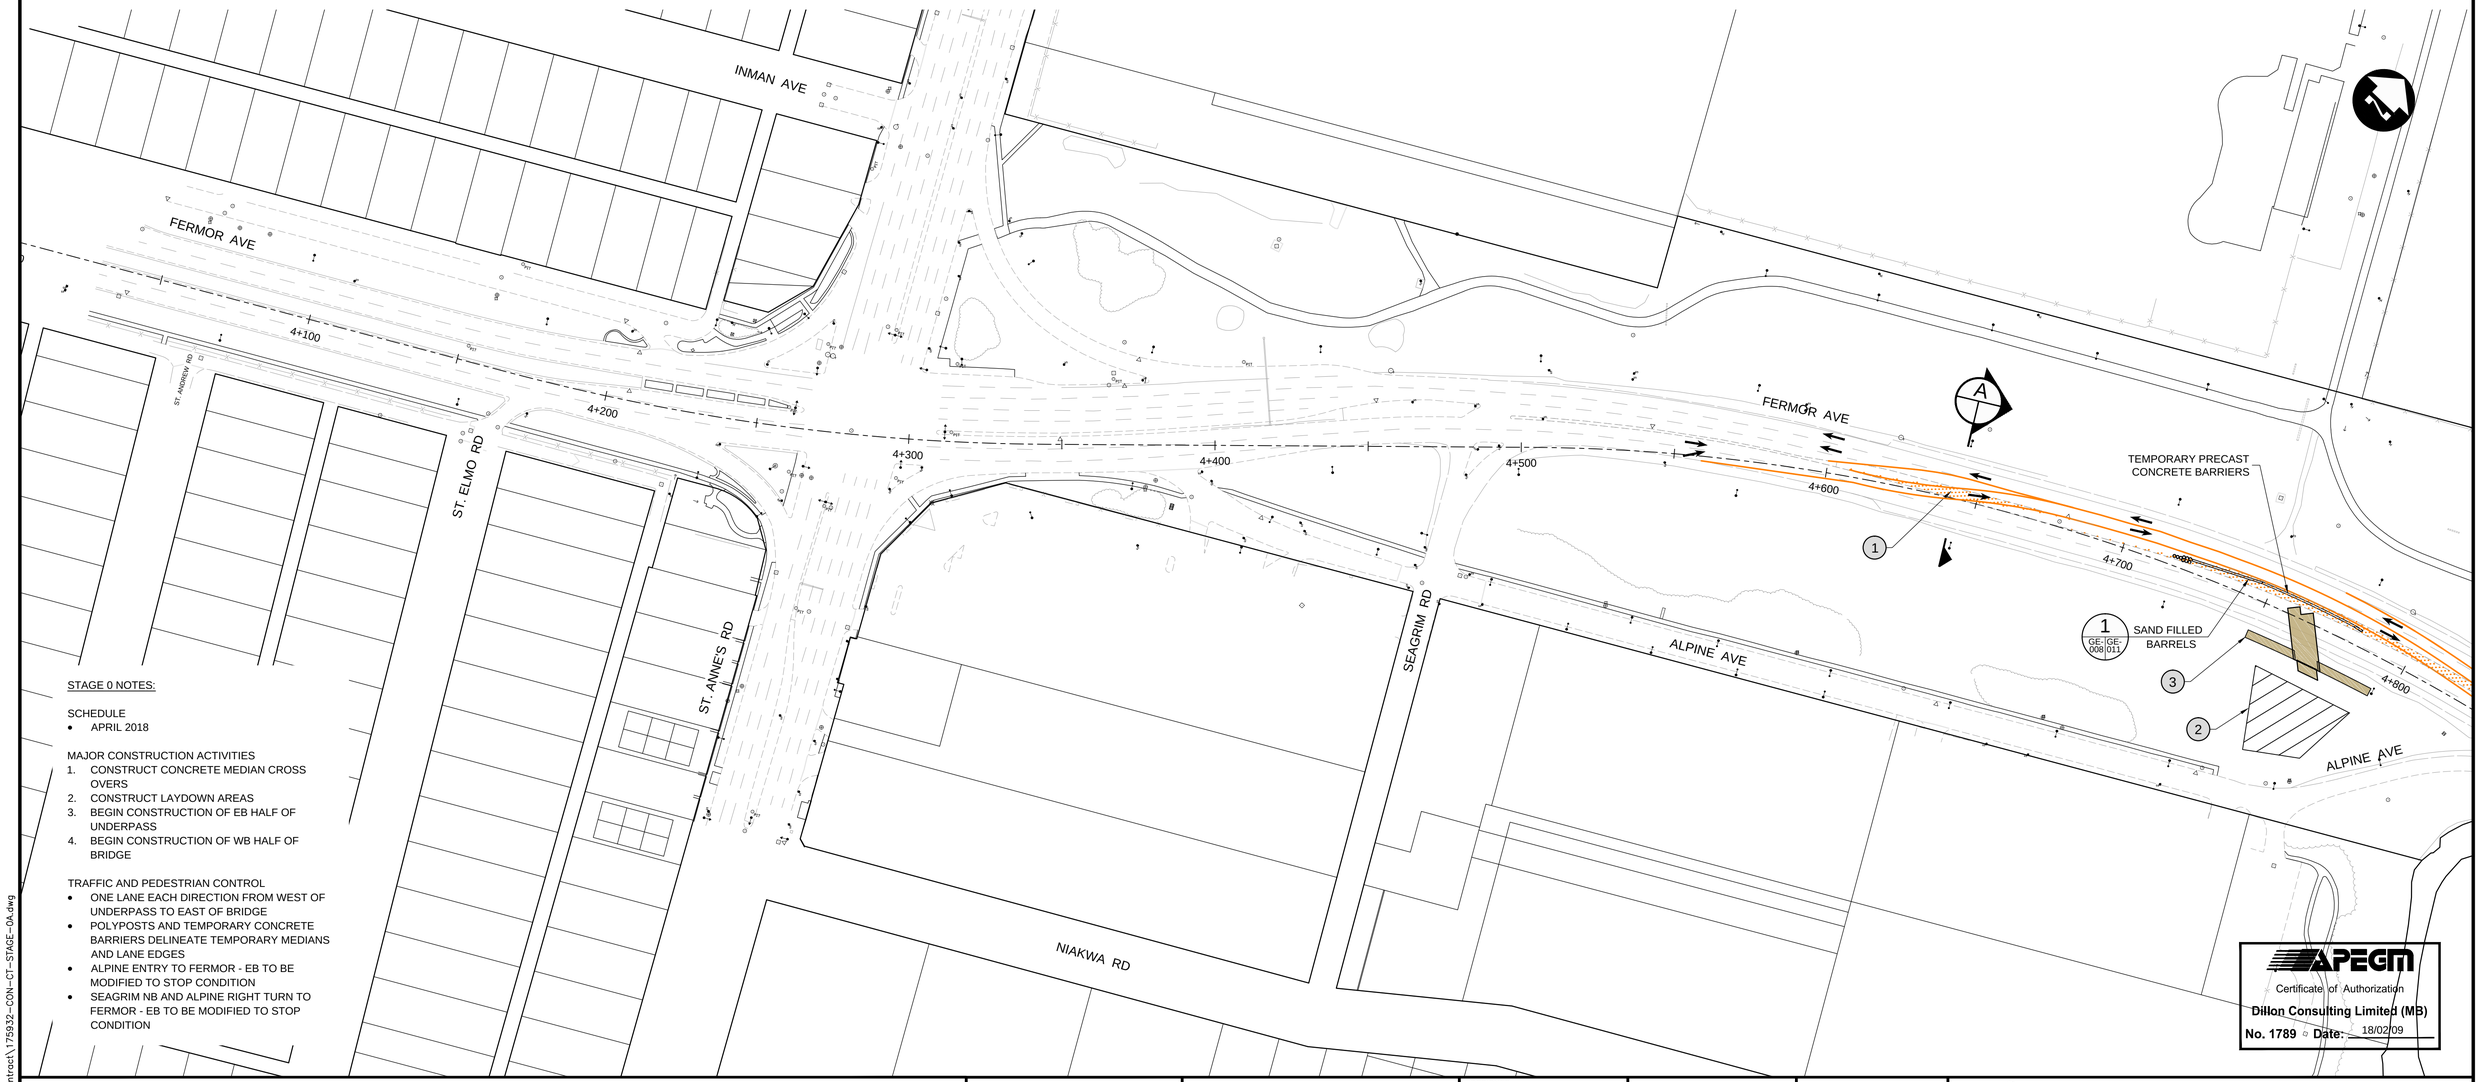

STAGE 0 NOTES:

SCHEDULE
- APRIL 2018

MAJOR CONSTRUCTION ACTIVITIES
1. CONSTRUCT CONCRETE MEDIAN CROSS OVERS
2. CONSTRUCT LAYDOWN AREAS
3. BEGIN CONSTRUCTION OF EB HALF OF UNDERPASS
4. BEGIN CONSTRUCTION OF WB HALF OF BRIDGE

TRAFFIC AND PEDESTRIAN CONTROL
- ONE LANE EACH DIRECTION FROM WEST OF UNDERPASS TO EAST OF BRIDGE
- POLYPOSTS AND TEMPORARY CONCRETE BARRIERS DELINEATE TEMPORARY MEDIANS AND LANE EDGES
- ALPINE ENTRY TO FERMOR - EB TO BE MODIFIED TO STOP CONDITION
- SEAGRIM NB AND ALPINE RIGHT TURN TO FERMOR - EB TO BE MODIFIED TO STOP CONDITION

APEGM
Certificate of Authorization
Dillon Consulting Limited (MB)
No. 1789 Date: 18/02/09

LEGEND - CONSTRUCTION STAGING

- MAJOR UNDERGROUNDS CONSTRUCTION
- EXISTING PROPERTY LINE
- PROPOSED PROPERTY LINE
- REMOVAL
- ADJUSTMENT
- TEMPORARY ROADWAY CONSTRUCTION
- TEMPORARY MEDIAN CONSTRUCTION
- PERMANENT ROADWAY CONSTRUCTION
- PERMANENT MEDIAN CONSTRUCTION
- TEMPORARY SIDEWALK/MUP CONSTRUCTION
- PERMANENT SIDEWALK/MUP CONSTRUCTION
- BRIDGE/UNDERPASS CONSTRUCTION
- VEHICULAR TRAFFIC
- PEDESTRIAN/CYCLIST TRAFFIC
- LANE CLOSED
- SIDEWALK CLOSED

UNDERGROUND STRUCTURES

SUPV. U/G STRUCTURES DATE

LOCATION OF UNDERGROUND STRUCTURES AS SHOWN ARE BASED ON THE BEST INFORMATION AVAILABLE, BUT NO GUARANTEE IS GIVEN THAT ALL EXISTING UTILITIES ARE SHOWN OR THAT THE GIVEN LOCATIONS ARE EXACT. CONFIRMATION OF EXISTENCE AND EXACT LOCATION OF ALL SERVICES MUST BE OBTAINED FROM THE INDIVIDUAL UTILITIES BEFORE PROCEEDING WITH CONSTRUCTION.

B.M. ELEV.

NO.	REVISIONS	DATE	BY
0	ISSUED FOR TENDER	18/02/09	JNC

DESIGNED BY	JAT
DRAWN BY	PMW
CHECKED BY	JNC
APPROVED BY	JNC
HOR. SCALE	1:1000
VERTICAL	—
DATE	

DILLON CONSULTING

RELEASED FOR CONSTRUCTION

DATE

ENGINEER'S SEAL
PROVINCE OF MANITOBA
J.N. CRANG
REGISTERED PROFESSIONAL ENGINEER

CONSULTANT PROJECT NUMBER
17-5932

Winnipeg

THE CITY OF WINNIPEG
PUBLIC WORKS DEPARTMENT

FERMOR AVENUE BRIDGE OVER SEINE RIVER

BRIDGE REHABILITATION, PEDESTRIAN-CYCLIST UNDERPASS STRUCTURE AND ROADWORKS FROM ST. ANNE'S ROAD TO ARCHIBALD STREET

CITY DRAWING NUMBER
P-3489-2017-GE-008

SHEET 008 OF 021

CONSULTANT DRAWING NUMBER
GE-008

CONSTRUCTION STAGING - STAGE 0 (1 OF 2)

G:\CAD\175932\Drawings\Roadworks\Contract\175932-CON-CT-STAGE-0A.dwg