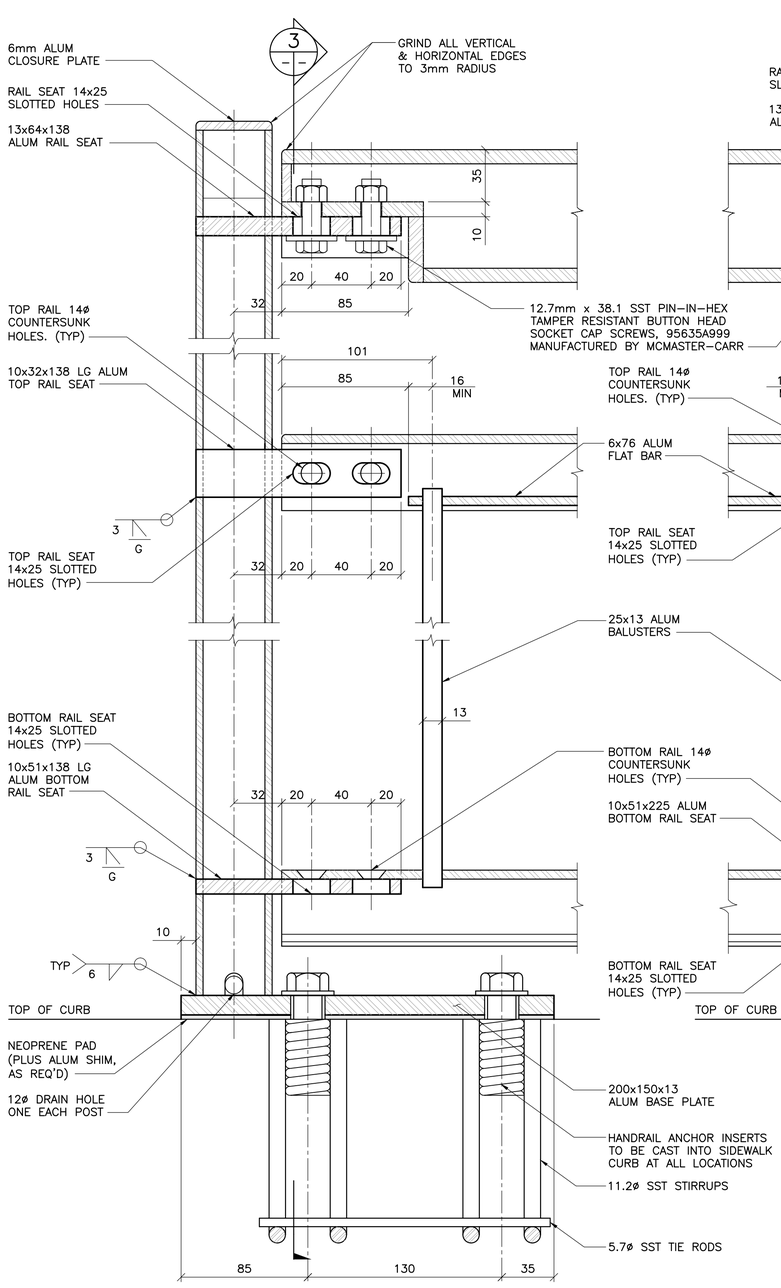

1 / - | - DETAIL AT END POSTS
1 : 2

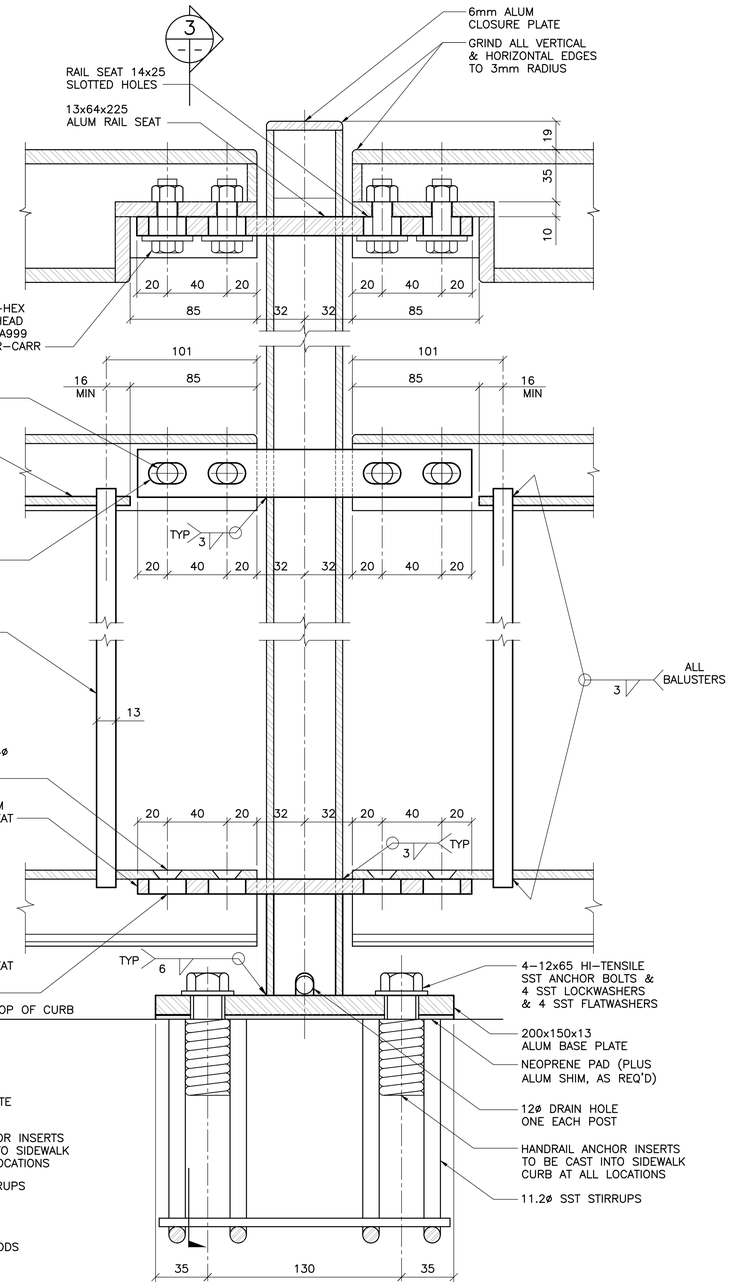

2 / - | - DETAIL AT INTERMEDIATE POSTS
1 : 2

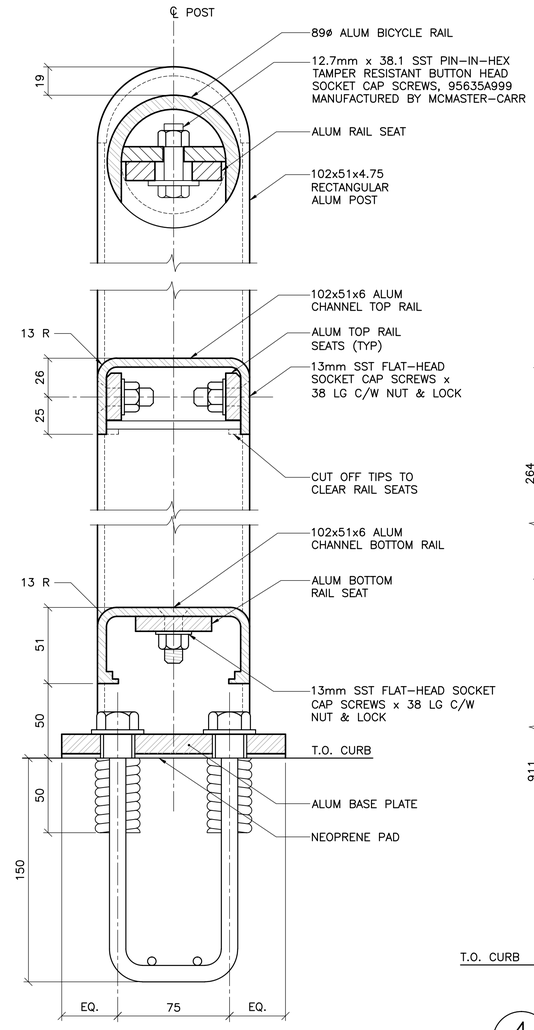

3 / - | - HANDRAIL POST SECTION
1 : 2

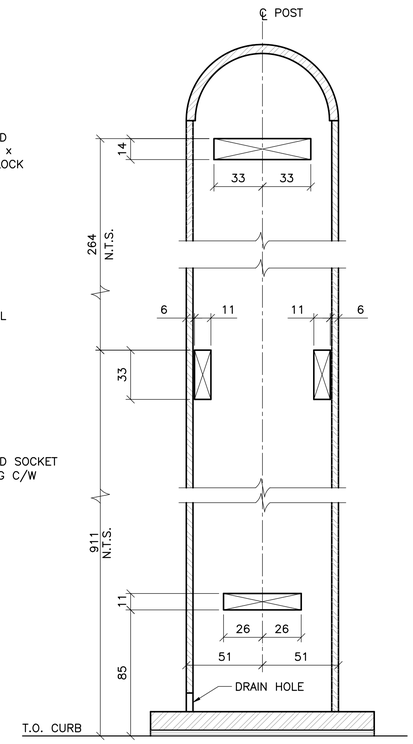

4 / - | - TYPICAL POST DETAIL
1 : 2
- SHOWING SLOTS FOR RAIL SEATS

ENGINEERS GEOSCIENTISTS MANITOBA
Certificate of Authorization
Tetra Tech Canada Inc.
No. 6499

NO.	REVISIONS	DATE	BY
0	ISSUED FOR TENDER	17.10.04	D.M.

B.M.
ELEV.

TETRA TECH

DESIGNED BY D.M. | CHECKED BY J.Z.
DRAWN BY G.I. / B.M. | APPROVED BY E.F.S.
HOR. SCALE: AS NOTED
VERTICAL:
DATE 17.10.04
ACCEPTED BY DATE
ORIGINAL DRAWING SIGNED BY: D. MUHURDAREVIC, P.ENG. 17.10.04
D. MUHURDAREVIC P.ENG. BRIDGE PROJECTS ENGINEER

PROVINCE OF MANITOBA
D.E.S. MITCHELL
ORIGINAL SIGNED
17.10.04
33352
REGISTERED PROFESSIONAL ENGINEER

CONSULTANT DRAWING NO.
1600070700-DWG-S0042

Winnipeg

THE CITY OF WINNIPEG
PUBLIC WORKS DEPARTMENT
ENGINEERING DIVISION

SASKATCHEWAN AVE AT STURGEON CREEK
BRIDGE CONSTRUCTION

CITY DRAWING NUMBER B248-17-042
SHEET 42 OF 69

PEDESTRIAN HANDRAIL/BICYCLE RAIL SECTIONS AND DETAILS

42