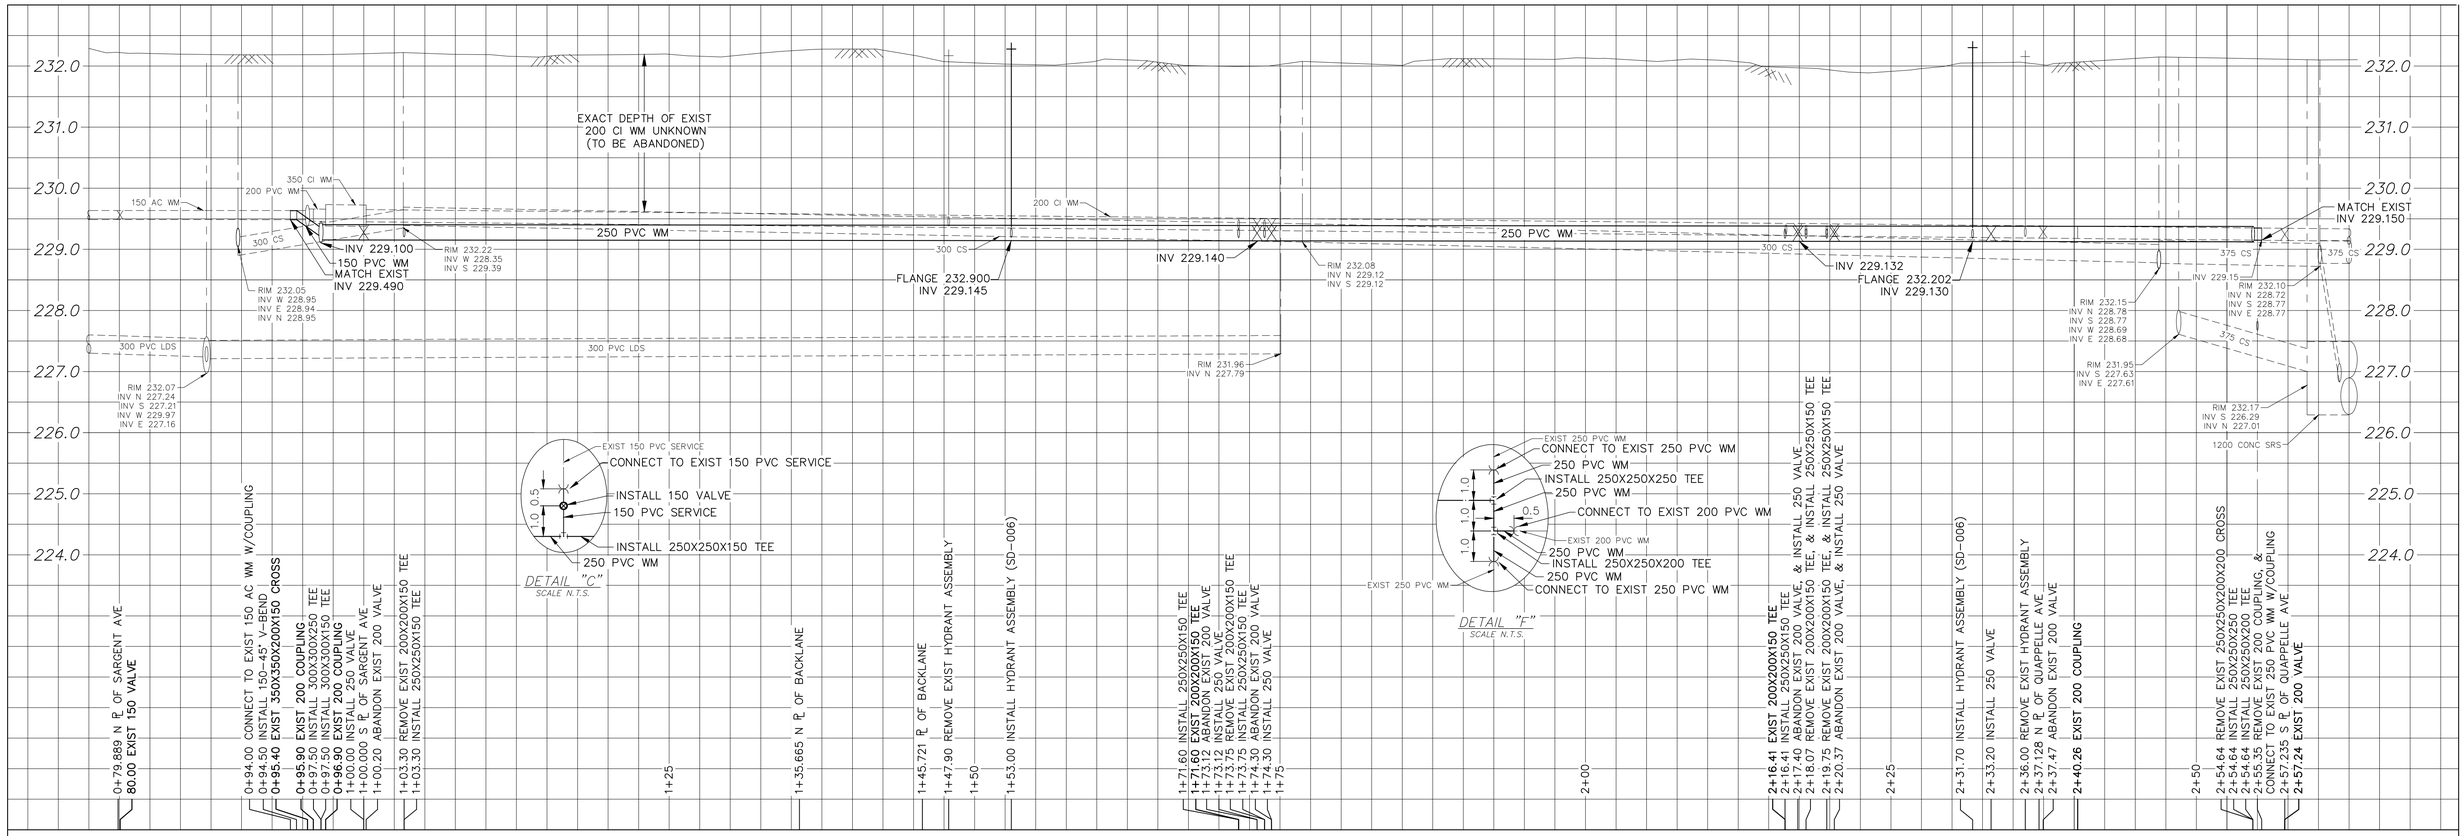

FOR INDEX SEE D–15012

NOTE: ALL VALVES TO BE INSTALL COUNTERCLOCKWISE TO CLOSE

FOR WATER SERVICE TABLE SEE D–15021

METRIC
WHOLE NUMBERS INDICATE MILLIMETRES
DECIMALIZED NUMBERS INDICATE METRES

0.0 5.0 10.0 15.0 20.0 25.0

WARNING

IF POWER EQUIPMENT OR EXPLOSIVES ARE TO BE USED FOR EXCAVATION ON THIS PROJECT THE CONTRACTOR MUST:

1) NOTIFY THE GAS COMPANY OF THE PROPOSED LOCATION OF EXCAVATION.

2) TAKE PRECAUTION TO AVOID DAMAGE TO GAS COMPANY INSTALLATIONS.

SEE PROVINCIAL REGULATION 210/72 FOR DETAILS

LOCATION APPROVED
UNDERGROUND STRUCTURES

SUPV. U/G STRUCTURES COMMITTEE _____ DATE _____

NOTE:

LOCATION OF UNDERGROUND STRUCTURES AS SHOWN ARE BASED ON THE BEST INFORMATION AVAILABLE BUT NO GUARANTEE IS GIVEN THAT ALL EXISTING UTILITIES ARE SHOWN OR THAT THE GIVEN LOCATIONS ARE EXACT. CONFIRMATION OF EXISTENCE AND EXACT LOCATION OF ALL SERVICES MUST BE OBTAINED FROM THE INDIVIDUAL UTILITIES BEFORE PROCEEDING WITH CONSTRUCTION.

NO.	REVISIONS	DATE	BY
	B.M. ELEV.		
1	PIPE DIAMETER CHANGE	18/04/12	RS

DESIGNED BY	MJK	CHECKED BY	SC
DRAWN BY	RS/AJ	APPROVED BY	KZ
SCALE: HORIZONTAL	1:250	RELEASED FOR CONSTRUCTION	K.ZUREK
VERTICAL	1:50	DATE	2018 04 13
DATE	2018 04 13		
PLOT DATE:	2018 03 22		

ENGINEER'S SEAL

ORIGINAL SIGNED BY S.R.J. COURNOYER 18/04/13

CONSULTANT DRAWING NUMBER _

BID OPPORTUNITY: 132–2018
CONTRACT NUMBER: 5

Winnipeg

THE CITY OF WINNIPEG
WATER AND WASTE DEPARTMENT
ENGINEERING DIVISION

2018 WATER MAIN RENEWALS
CONTRACT 5
KENNEDY STREET
SARGENT AVENUE TO QU'APPELLE AVENUE

SHEET 12 OF 12

CITY DRAWING NUMBER
D–15022

FILE PATH: R:\DRAWINGS\WATER\RENEWAL\2018 RENEWALS\Water Main renewals\Contract 5\Contruction dwgs\
FILE NAME: KENNEDY–R1.dwg