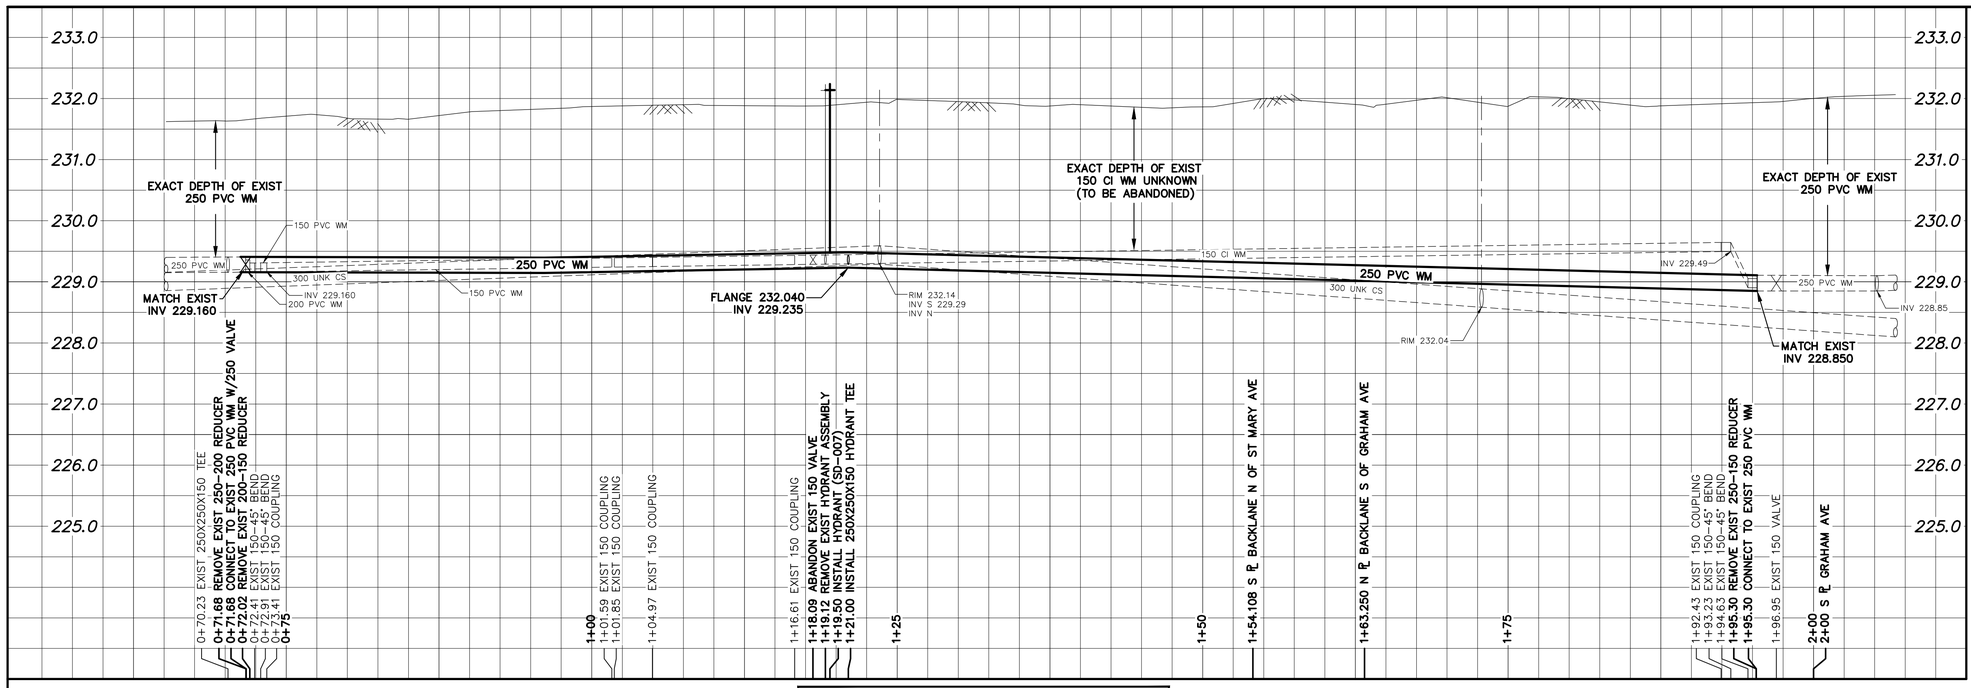

NOTE: CHAINAGES SHOWN ARE ALONG E. ℄ OF FORT STREET

FORT STREET

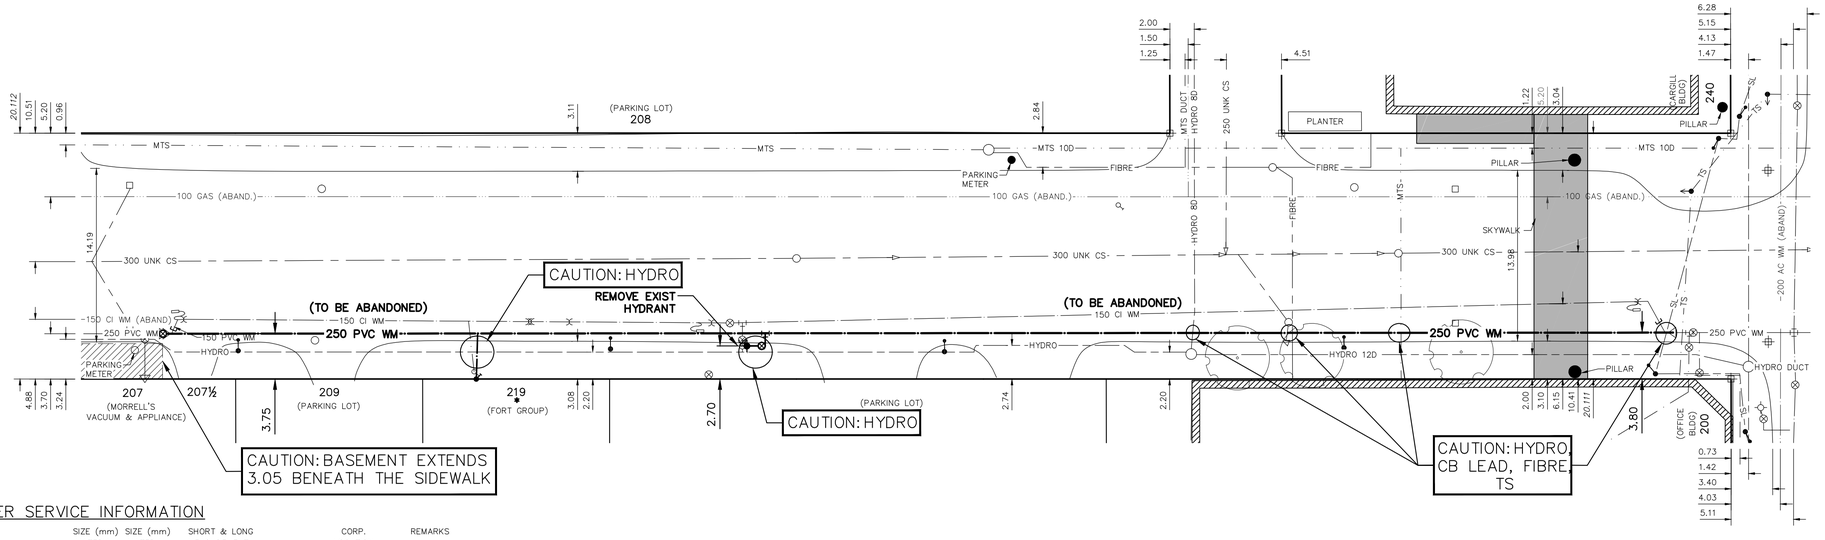

WATER SERVICE INFORMATION

	ADDRESS	SIZE (mm) MATERIAL (STREET)	SIZE (mm) MATERIAL (PROP.)	SHORT & LONG MEASUREMENT	CORP. LOCATION	REMARKS
	207 FORT ST	150	100	1.21m SNL BLDG	OPP S/C	OUTSIDE LIMITS
	COMMERCIAL	PVC	CI	23.243m NNL ST. MARY AVE		–
	207½ FORT ST	–	–	00.00m SNL BLDG	–	OUTSIDE LIMITS
	COMMERCIAL	–	–	00.000m NNL ST MARY AVE		–
*	219 FORT ST	16	16	3.93m NSL BLDG	0.5 S OF S/C	RENEW TO ℄ W/20 CU
	COMMERCIAL	LEAD	LEAD	50.097m NNL ST MARY AVE		–
	200 GRAHAM AVE	150	150	3.75m SNL BLDG	OPP VALVE	OUTSIDE LIMITS
	SPRINKLER	PVC	PVC	3.751m SSL GRAHAM AVE		–
	200 GRAHAM AVE	150	150	2.75m SNL BLDG	OPP VALVE	OUTSIDE LIMITS
	COMMERCIAL	PVC	–	2.751m SSL GRAHAM AVE		–
	240 GRAHAM AVE	150	150	19.80m SNL BLDG	OPP VALVE	SERVICED OFF GARRY ST
	SPRINKLER	PVC	PVC	19.800m SSL GRAHAM AVE		–
	240 GRAHAM AVE	150	150	22.40m SNL BLDG	OPP VALVE	SERVICED OFF GARRY ST
	COMMERCIAL	PVC	PVC	22.400m SSL GRAHAM AVE		–

* SERVICES TO BE RENEWED TO ℄. ALL OTHERS TO BE RECONNECTED

FOR INDEX SEE D-15012

NOTE: ALL VALVES TO BE INSTALLED COUNTERCLOCKWISE TO CLOSE

METRIC
WHOLE NUMBERS INDICATE MILLIMETRES
DECIMALIZED NUMBERS INDICATE METRES

0.0 5.0 10.0 15.0 20.0 25.0

WARNING

IF POWER EQUIPMENT OR EXPLOSIVES ARE TO BE USED FOR EXCAVATION ON THIS PROJECT THE CONTRACTOR MUST:

1) NOTIFY THE GAS COMPANY OF THE PROPOSED LOCATION OF EXCAVATION.

2) TAKE PRECAUTION TO AVOID DAMAGE TO GAS COMPANY INSTALLATIONS.

SEE PROVINCIAL REGULATION 210/72 FOR DETAILS

LOCATION APPROVED
UNDERGROUND STRUCTURES

SUPV. U/G STRUCTURES COMMITTEE — DATE

NOTE:
LOCATION OF UNDERGROUND STRUCTURES AS SHOWN ARE BASED ON THE BEST INFORMATION AVAILABLE BUT NO GUARANTEE IS GIVEN THAT ALL EXISTING UTILITIES ARE SHOWN OR THAT THE GIVEN LOCATIONS ARE EXACT. CONFIRMATION OF EXISTENCE AND EXACT LOCATION OF ALL SERVICES MUST BE OBTAINED FROM THE INDIVIDUAL UTILITIES BEFORE PROCEEDING WITH CONSTRUCTION.

B.M.
ELEV.

NO.	REVISIONS	DATE	BY

DESIGNED BY	MJK	CHECKED BY	SC
DRAWN BY	BL	APPROVED BY	KZ
SCALE: HORIZONTAL	1:250	RELEASED FOR CONSTRUCTION	K.ZUREK
VERTICAL	1:50		
DATE	2018 03 23	DATE	2018 03 22

PLOT DATE: 2018 03 22

ENGINEER'S SEAL
ORIGINAL SIGNED BY S.R.J. COURNOYER 18/03/22

CONSULTANT DRAWING NUMBER
–

BID OPPORTUNITY: 132-2018
CONTRACT NUMBER: 5

Winnipeg

THE CITY OF WINNIPEG
WATER AND WASTE DEPARTMENT
ENGINEERING DIVISION

2018 WATER MAIN RENEWALS
CONTRACT 5
FORT STREET
18 N OF ST MARY AVENUE TO GRAHAM AVENUE

SHEET 5 OF 12
CITY DRAWING NUMBER
D-15015

FILE PATH: R:\DRAWINGS\WATER\RENEWAL\2018 RENEWALS\Water Main renewals\Contract 5\Contruction dwgs\
FILE NAME: FORT ST.dwg