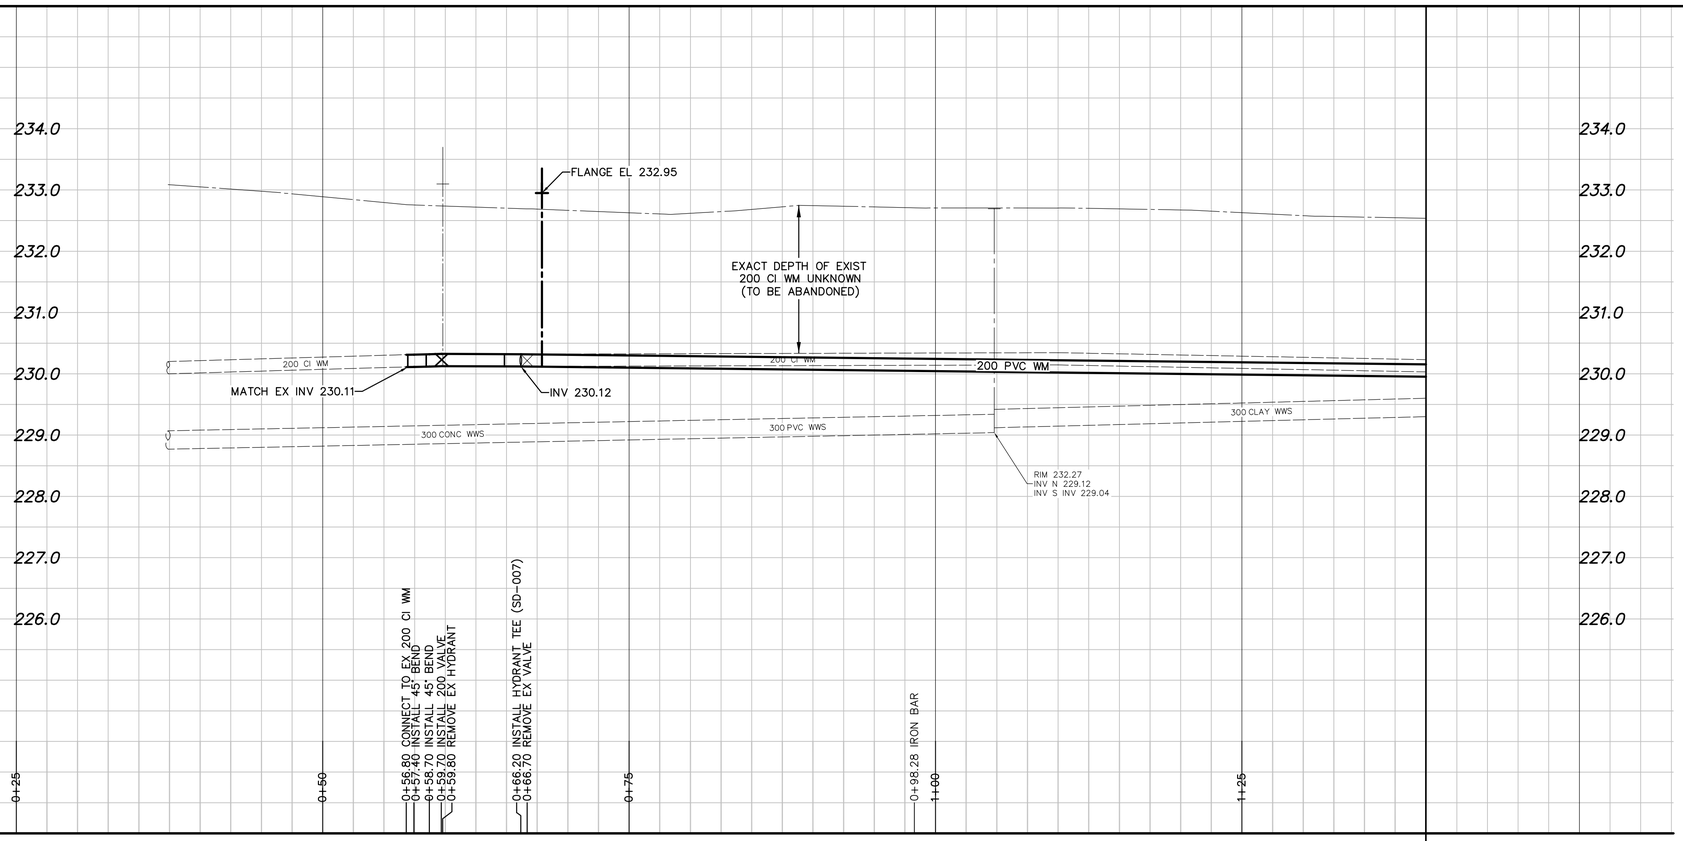

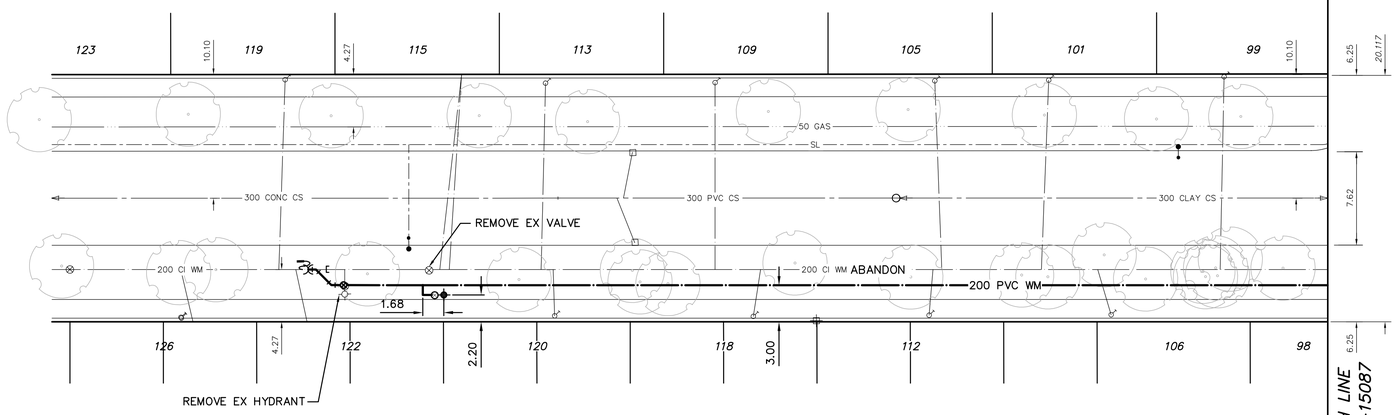

NOTE: CHAINAGES SHOWN ARE ALONG EAST ℄ OF LINDSAY ST

WATER SERVICE INFORMATION

ADDRESS	SIZE (mm) MATERIAL (STREET)	SIZE (mm) MATERIAL (PROP.)	SHORT & LONG MEASUREMENT	CORP. LOCATION	REMARKS
98 LINDSAY ST RESIDENTIAL	UNKNOWN	UNKNOWN COPPER	8.5 NSLL	UNKNOWN	DBL SERV WTH 98 SEWER & WATER IN SAME TRENCH
99 LINDSAY ST RESIDENTIAL	20 COPPER	20 COPPER	3.9 N/SHL 69.5 SSL WELLINGTON	OPP S/C	NO RENEWAL
101 LINDSAY ST RESIDENTIAL	20 COPPER	20 COPPER	2.6 N/SHL 84.0 SSL WELLINGTON	OPP S/C	NO RENEWAL
105 LINDSAY ST RESIDENTIAL	20 COPPER	20 COPPER	2.7 S/NHL 93.1 SSL WELLINGTON	0.9 N/SC	NO RENEWAL
106 LINDSAY ST RESIDENTIAL	20 COPPER	12 LEAD	0.6 N/SHL 63.4 N/1ST HYD S OF ACADEMY	0.6 S/SC #108	NO RENEWAL
109 LINDSAY ST RESIDENTIAL	20 COPPER	20 COPPER	2.4 N/SHL 111.0 SSL WELLINGTON	0.7 N/SC	NO RENEWAL
112 LINDSAY ST RESIDENTIAL	20 COPPER	20 COPPER	4.6 S/NHL 92.4 SSL WELLINGTON	0.3 N/SC	NO RENEWAL
113 LINDSAY ST RESIDENTIAL	20 COPPER	20 COPPER	2.1 N OF S/L HSE 124.9 SSL WELLINGTON	OPP S/C	NO RENEWAL
115 LINDSAY ST RESIDENTIAL	20 COPPER	20 COPPER	3.1 S/N LL UNKNOWN	1.0 S OF CS	NO RENEWAL
* 118 LINDSAY ST RESIDENTIAL	12 LEAD	12 LEAD	4.0 S/NHL 106.7 SSL WELLINGTON	0.9 N/SC	**RENEW TO ℄ WITH 20 COPPER**
119 LINDSAY ST RESIDENTIAL	20 COPPER	20 COPPER	2.3 S/NHL 116.4 SSL WELLINGTON	OPP S/C	NO RENEWAL
120 LINDSAY ST RESIDENTIAL	20 COPPER	12 LEAD	4.0 SNL CELLAR 139.9 NNL ACADEMY	OPP S/C	NO RENEWAL
122 LINDSAY ST RESIDENTIAL	20 COPPER	20 COPPER	7.2 S/NHL 2.9 S/1ST HYD N OF ACADEMY	0.9 S/SC	NO RENEWAL

*SERVICES TO BE RENEWED TO ℄. ALL OTHERS TO BE RECONNECTED

NOTE: ALL VALVES TO BE INSTALLED COUNTERCLOCKWISE TO CLOSE

0.0 5.0 10.0 15.0 20.0 25.0

METRIC
WHOLE NUMBERS INDICATE MILLIMETRES
DECIMALIZED NUMBERS INDICATE METRES

ENGINEERS GEOSCIENTISTS MANITOBA
Certificate of Authorization
Tetra Tech Canada Inc.
No. 6499

WARNING

IF POWER EQUIPMENT OR EXPLOSIVES ARE TO BE USED FOR EXCAVATION ON THIS PROJECT THE CONTRACTOR MUST:

1) NOTIFY THE GAS COMPANY OF THE PROPOSED LOCATION OF EXCAVATION.

2) TAKE PRECAUTION TO AVOID DAMAGE TO GAS COMPANY INSTALLATIONS.

SEE PROVINCIAL REGULATION 210/72 FOR DETAILS

LOCATION APPROVED
UNDERGROUND STRUCTURES

SUPV. U/G STRUCTURES COMMITTEE _____ DATE _____

NOTE:

LOCATION OF UNDERGROUND STRUCTURES AS SHOWN ARE BASED ON THE BEST INFORMATION AVAILABLE BUT NO GUARANTEE IS GIVEN THAT ALL EXISTING UTILITIES ARE SHOWN OR THAT THE GIVEN LOCATIONS ARE EXACT. CONFIRMATION OF EXISTENCE AND EXACT LOCATION OF ALL SERVICES MUST BE OBTAINED FROM THE INDIVIDUAL UTILITIES BEFORE PROCEEDING WITH CONSTRUCTION.

B.M.
ELEV.

CONSTRUCTION COMPLETION DATE: YYYY MM DD

NO.	REVISIONS	DATE	BY
0	ISSUED FOR TENDER	18/04/17	KJM

TETRA TECH

DESIGNED BY	MAL	CHECKED BY	TRC
DRAWN BY	GMD	APPROVED BY	KJM
SCALE: HORIZONTAL	1:250	RELEASED FOR CONSTRUCTION	KAS ZUREK
VERTICAL	1:50	DATE	18/04/16
DATE	2018 04 16		

PLOT DATE: 2018 04 16

ENGINEER'S SEAL

ORIGINAL DRAWING
REVISION "0" SEALED BY
K.J. McRAE
18/04/16

CONSULTANT DRAWING NUMBER
1800120500-DWG-C0002

BID OPPORTUNITY: 270-2018
CONTRACT NUMBER: 8

Winnipeg

THE CITY OF WINNIPEG
WATER AND WASTE DEPARTMENT
ENGINEERING DIVISION

2018 WATERMAIN RENEWALS
CONTRACT 8

LINDSAY STREET
144m SOUTH OF WELLINGTON CRESCENT TO
60m SOUTH OF WELLINGTON CRESCENT

SHEET 2 OF 17
CITY DRAWING NUMBER
D-15087

FILE PATH: X:\A-G\City of Winnipeg - Water & Waste Department - 0012\734-18001205.00 - 2018 Water Main Renewals - CB\CAD\Civil\Production Drawings\
FILE NAME: 1800120500-DWG-C0002-A & C0003-A Lindsay.dwg