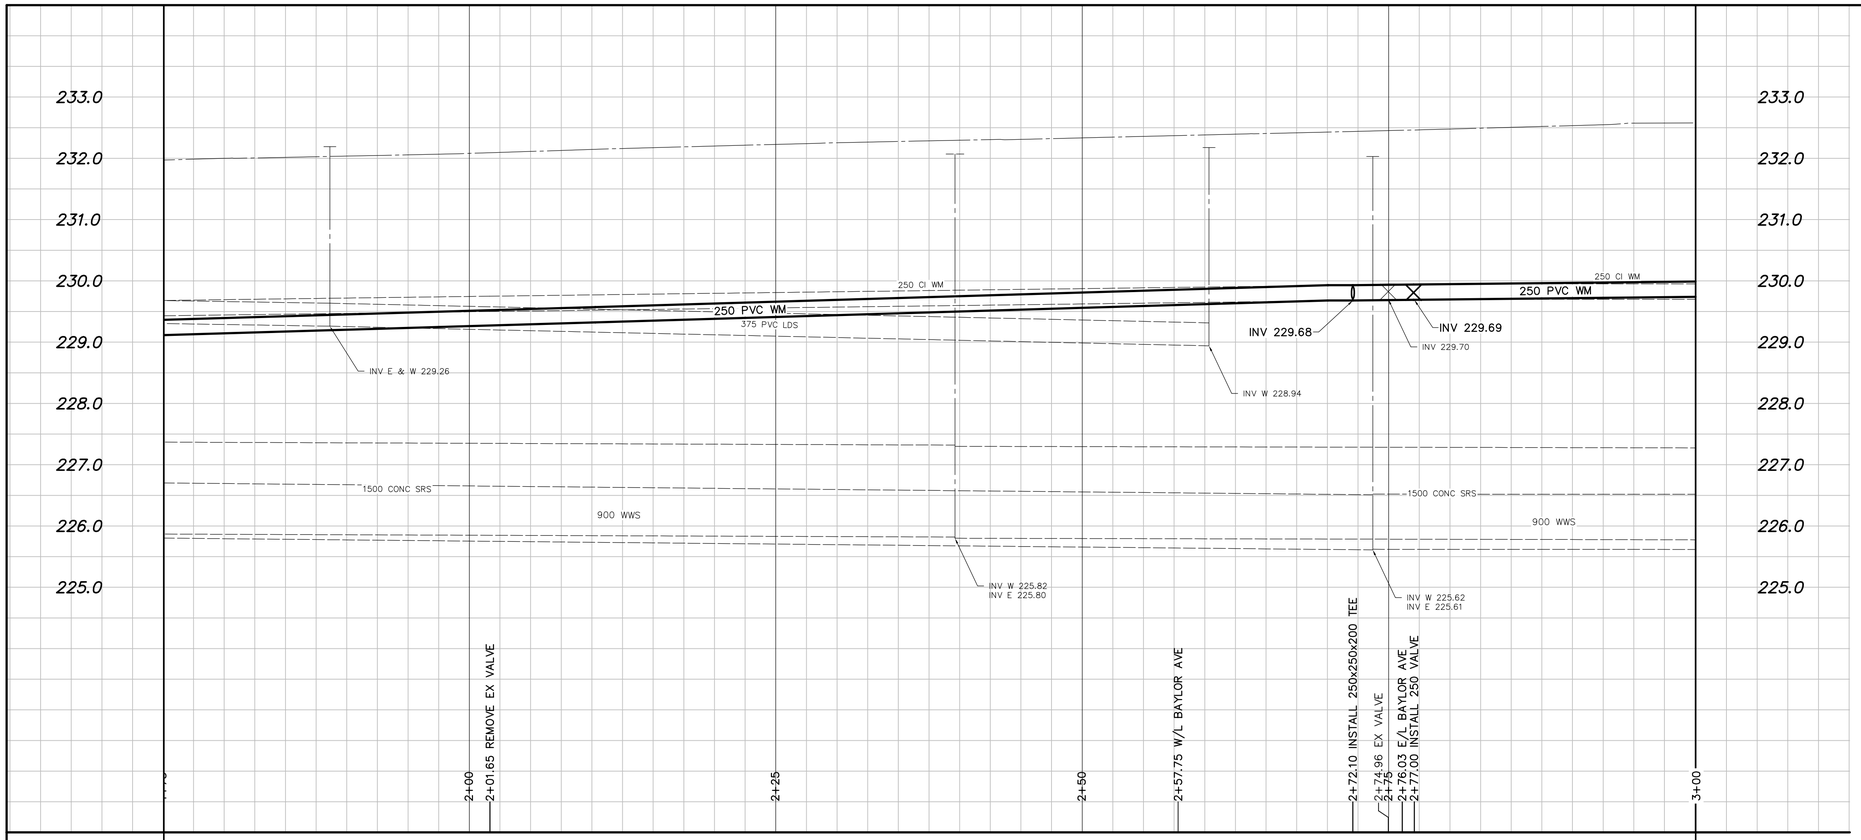

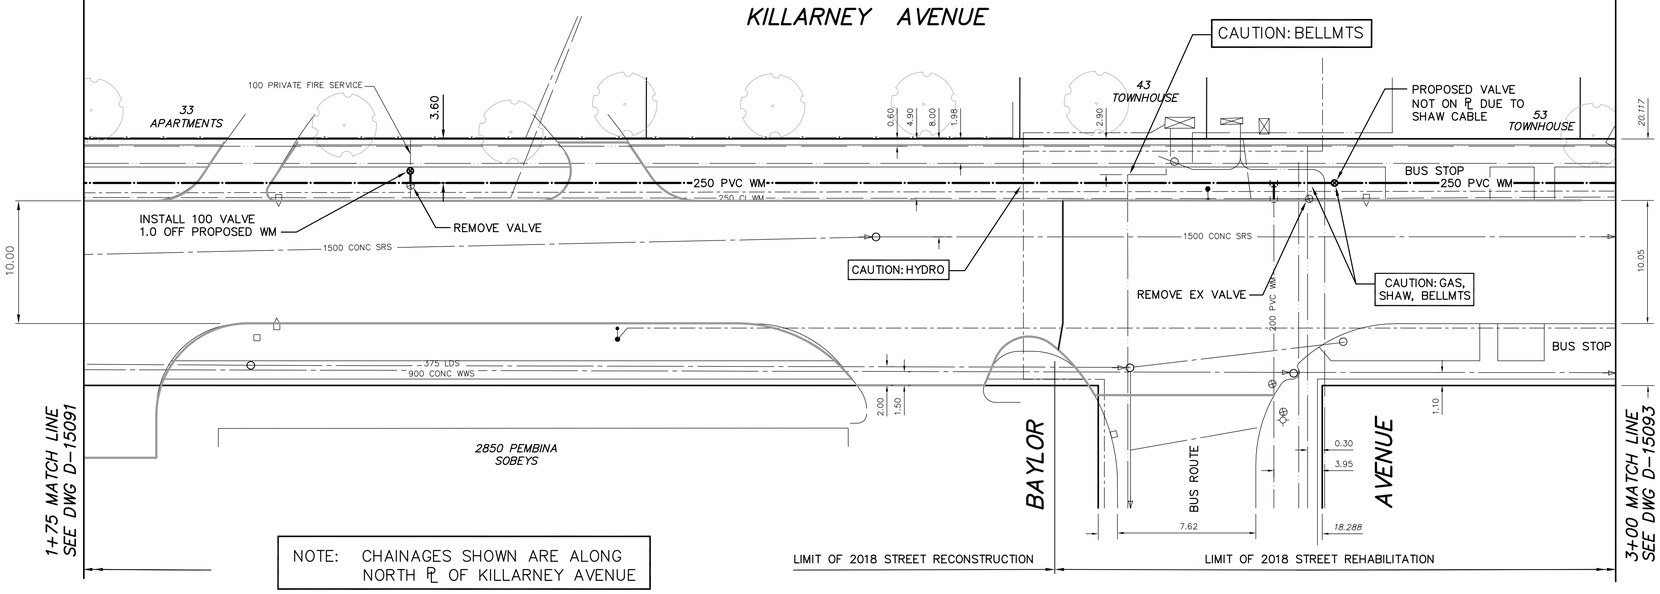

NOTE: CHAINAGES SHOWN ARE ALONG NORTH ℄ OF KILLARNEY AVENUE

WATER SERVICE INFORMATION

ADDRESS	SIZE (mm) MATERIAL (STREET)	SIZE (mm) MATERIAL (PROP.)	SHORT & LONG MEASUREMENT	CORP. LOCATION	REMARKS
33 KILLARNEY AVE RESIDENTIAL	UNKNOWN	50 UNKNOWN	UNKNOWN	UNKNOWN	NO RENEWAL
33 KILLARNEY AVE SPRINKLER	UNKNOWN	UNKNOWN	UNKNOWN	UNKNOWN	NO RENEWAL
43 KILLARNEY AVE RESIDENTIAL	25 COPPER	25 COPPER	10.7 E/W BLDG 19.6 E/W LL	0.49 E OF S/C	NO RENEWAL
53 KILLARNEY AVE RESIDENTIAL	UNKNOWN	25 COPPER	13.2 WEL FOUNDATION No. 1 39.7 W 1st HYD E BAYLOR	UNKNOWN	NO RENEWAL

NOTE: ALL VALVES TO BE INSTALLED COUNTERCLOCKWISE TO CLOSE

0.0 5.0 10.0 15.0 20.0 25.0

METRIC
WHOLE NUMBERS INDICATE MILLIMETRES
DECIMALIZED NUMBERS INDICATE METRES

ENGINEERS GEOSCIENTISTS MANITOBA
Certificate of Authorization
Tetra Tech Canada Inc.
No. 6499

WARNING

IF POWER EQUIPMENT OR EXPLOSIVES ARE TO BE USED FOR EXCAVATION ON THIS PROJECT THE CONTRACTOR MUST:

1) NOTIFY THE GAS COMPANY OF THE PROPOSED LOCATION OF EXCAVATION.

2) TAKE PRECAUTION TO AVOID DAMAGE TO GAS COMPANY INSTALLATIONS.

SEE PROVINCIAL REGULATION 210/72 FOR DETAILS

LOCATION APPROVED
UNDERGROUND STRUCTURES

SUPV. U/G STRUCTURES COMMITTEE _____ DATE _____

NOTE:
LOCATION OF UNDERGROUND STRUCTURES AS SHOWN ARE BASED ON THE BEST INFORMATION AVAILABLE BUT NO GUARANTEE IS GIVEN THAT ALL EXISTING UTILITIES ARE SHOWN OR THAT THE GIVEN LOCATIONS ARE EXACT. CONFIRMATION OF EXISTENCE AND EXACT LOCATION OF ALL SERVICES MUST BE OBTAINED FROM THE INDIVIDUAL UTILITIES BEFORE PROCEEDING WITH CONSTRUCTION.

B.M.
ELEV.

CONSTRUCTION COMPLETION DATE: YYYY MM DD

NO.	REVISIONS	DATE	BY
0	ISSUED FOR TENDER	18/04/17	KJM

TETRA TECH

DESIGNED BY	MAL	CHECKED BY	TRC
DRAWN BY	GMD	APPROVED BY	KJM
SCALE: HORIZONTAL	1:250	RELEASED FOR CONSTRUCTION	KAS ZUREK
VERTICAL	1:50		
DATE	2018 04 16	DATE	18/04/16

PLOT DATE: 2018 04 16

ENGINEER'S SEAL

ORIGINAL DRAWING REVISION "0" SEALED BY K.J. McRAE 18/04/16

CONSULTANT DRAWING NUMBER
1800120500-DWG-C0007

Winnipeg

THE CITY OF WINNIPEG
WATER AND WASTE DEPARTMENT
ENGINEERING DIVISION

2018 WATERMAIN RENEWALS
CONTRACT 8

KILLARNEY AVENUE
75m EAST OF PEMBINA HIGHWAY TO
24m EAST OF BAYLOR AVENUE

SHEET 7 OF 17

CITY DRAWING NUMBER
D-15092

BID OPPORTUNITY: 270-2018
CONTRACT NUMBER: 8

FILE PATH: X:\A-C\City of Winnipeg - Water & Waste Department - 0012\734-18001205.00 - 2018 Water Main Renewals - CB\CAD\Civil\Production Drawings\
FILE NAME: 1800120500-DWG-C0006-A to C0012-A Killarney.dwg