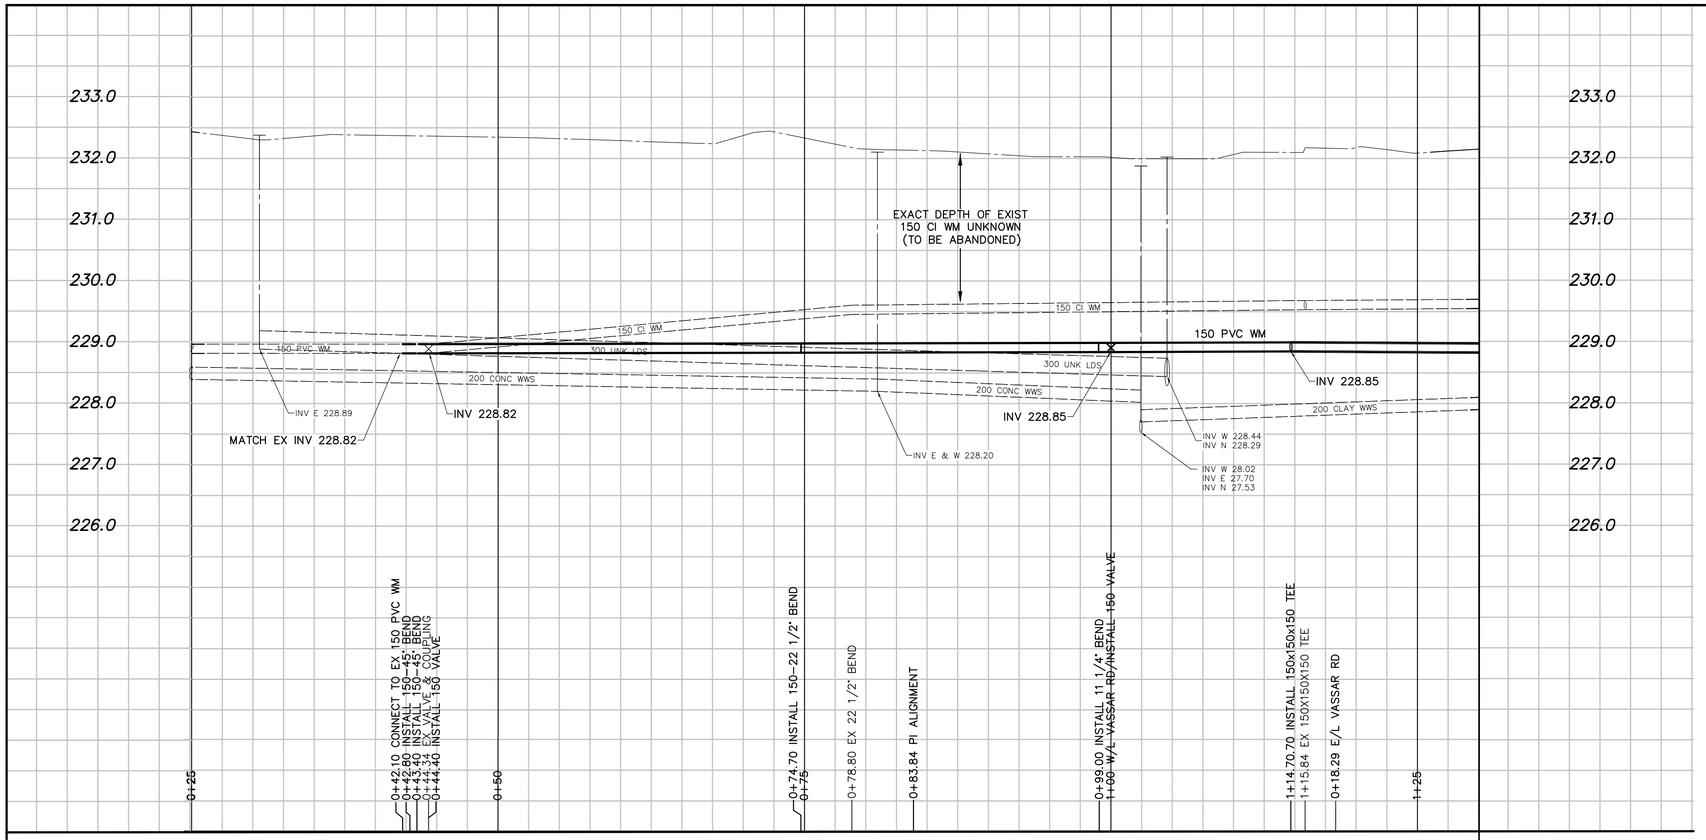

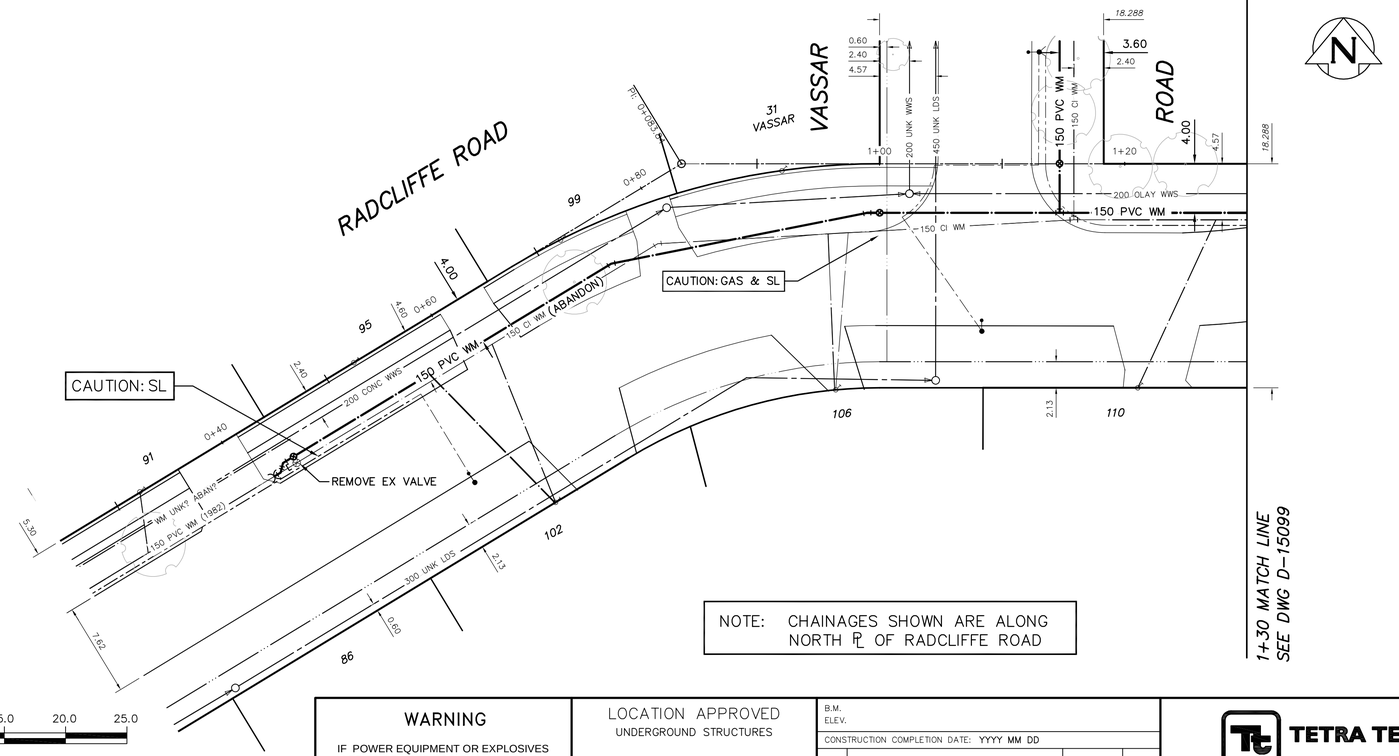

NOTE: CHAINAGES SHOWN ARE ALONG NORTH ℄ OF RADCLIFFE ROAD

WATER SERVICE INFORMATION

	ADDRESS	SIZE (mm) MATERIAL (STREET)	SIZE (mm) MATERIAL (PROP.)	SHORT & LONG MEASUREMENT	CORP. LOCATION	REMARKS
	86 RADCLIFFE RD RESIDENTIAL	20 COPPER	20 COPPER	7.0 R OF L H/L 19.8 E SAN MH SE OBERLIN & RADCLIFFE	5.8 R OF S/C	NO RENEWAL
	91 RADCLIFFE RD RESIDENTIAL	20 COPPER	20 COPPER	5.5 E W BL 7.7 E W LL	2.0 W OF S/C	NO RENEWAL
	95 RADCLIFFE RD RESIDENTIAL	UNKNOWN	UNKNOWN	19.5 FROM WB 99 20.4 FROM WB 91	UNKNOWN	NO RENEWAL
	99 RADCLIFFE RD RESIDENTIAL	UNKNOWN	UNKNOWN	17.4 FROM WB 31 VASSAR UNKNOWN	UNKNOWN	NO RENEWAL
*	102 RADCLIFFE RD RESIDENTIAL	20 COPPER	20 COPPER	10.2 R/L H/L UNKNOWN	OPP S/C	**RENEW TO ℄ WITH 20 COPPER**
	106 RADCLIFFE RD RESIDENTIAL	20 COPPER	20 COPPER	12.1 E WL UNKNOWN	0.2 E OF S/C	NO RENEWAL
	110 RADCLIFFE RD RESIDENTIAL	20 COPPER	20 COPPER	6.6 E/EHL UNKNOWN	6.1 E OF S/C	NO RENEWAL
	31 VASSAR RD RESIDENTIAL	UNKNOWN	UNKNOWN	7.3 FROM E L/L UNKNOWN	UNKNOWN	NO RENEWAL

*SERVICES TO BE RENEWED TO ℄. ALL OTHERS TO BE RECONNECTED

NOTE: ALL VALVES TO BE INSTALLED COUNTERCLOCKWISE TO CLOSE

0.0 5.0 10.0 15.0 20.0 25.0

METRIC
WHOLE NUMBERS INDICATE MILLIMETRES
DECIMALIZED NUMBERS INDICATE METRES

ENGINEERS GEOSCIENTISTS MANITOBA
Certificate of Authorization
Tetra Tech Canada Inc.
No. 6499

WARNING

IF POWER EQUIPMENT OR EXPLOSIVES ARE TO BE USED FOR EXCAVATION ON THIS PROJECT THE CONTRACTOR MUST:

1) NOTIFY THE GAS COMPANY OF THE PROPOSED LOCATION OF EXCAVATION.

2) TAKE PRECAUTION TO AVOID DAMAGE TO GAS COMPANY INSTALLATIONS.

SEE PROVINCIAL REGULATION 210/72 FOR DETAILS

LOCATION APPROVED
UNDERGROUND STRUCTURES

SUPV. U/G STRUCTURES COMMITTEE _____ DATE _____

NOTE:

LOCATION OF UNDERGROUND STRUCTURES AS SHOWN ARE BASED ON THE BEST INFORMATION AVAILABLE BUT NO GUARANTEE IS GIVEN THAT ALL EXISTING UTILITIES ARE SHOWN OR THAT THE GIVEN LOCATIONS ARE EXACT. CONFIRMATION OF EXISTENCE AND EXACT LOCATION OF ALL SERVICES MUST BE OBTAINED FROM THE INDIVIDUAL UTILITIES BEFORE PROCEEDING WITH CONSTRUCTION.

B.M.
ELEV.

CONSTRUCTION COMPLETION DATE: YYYY MM DD

NO.	REVISIONS	DATE	BY
0	ISSUED FOR TENDER	18/04/17	KJM

TETRA TECH

DESIGNED BY	MAL	CHECKED BY	TRC
DRAWN BY	GMD	APPROVED BY	KJM
SCALE: HORIZONTAL	1:250	RELEASED FOR CONSTRUCTION	KAS ZUREK
VERTICAL	1:50		
DATE	2018 04 16	DATE	18/04/16

PLOT DATE: 2018 04 16

ENGINEER'S SEAL

ORIGINAL DRAWING
REVISION "0" SEALED BY
K.J. McRAE
18/04/16

CONSULTANT DRAWING NUMBER
1800120500-DWG-C0014

BID OPPORTUNITY: 270-2018
CONTRACT NUMBER: 8

Winnipeg

THE CITY OF WINNIPEG
WATER AND WASTE DEPARTMENT
ENGINEERING DIVISION

2018 WATERMAIN RENEWALS
CONTRACT 8

RADCLIFFE ROAD
58m WEST OF VASSAR ROAD TO
12m EAST OF VASSAR ROAD

SHEET 13 OF 17
CITY DRAWING NUMBER
D-15098

FILE PATH: X:\A-G\City of Winnipeg - Water & Waste Department - 0012\734-18001205.00 - 2018 Water Main Renewals - CB\CAD\Civil\Production Drawings\
FILE NAME: 1800120500-DWG-C0013-A & C0014-A Radcliffe.dwg