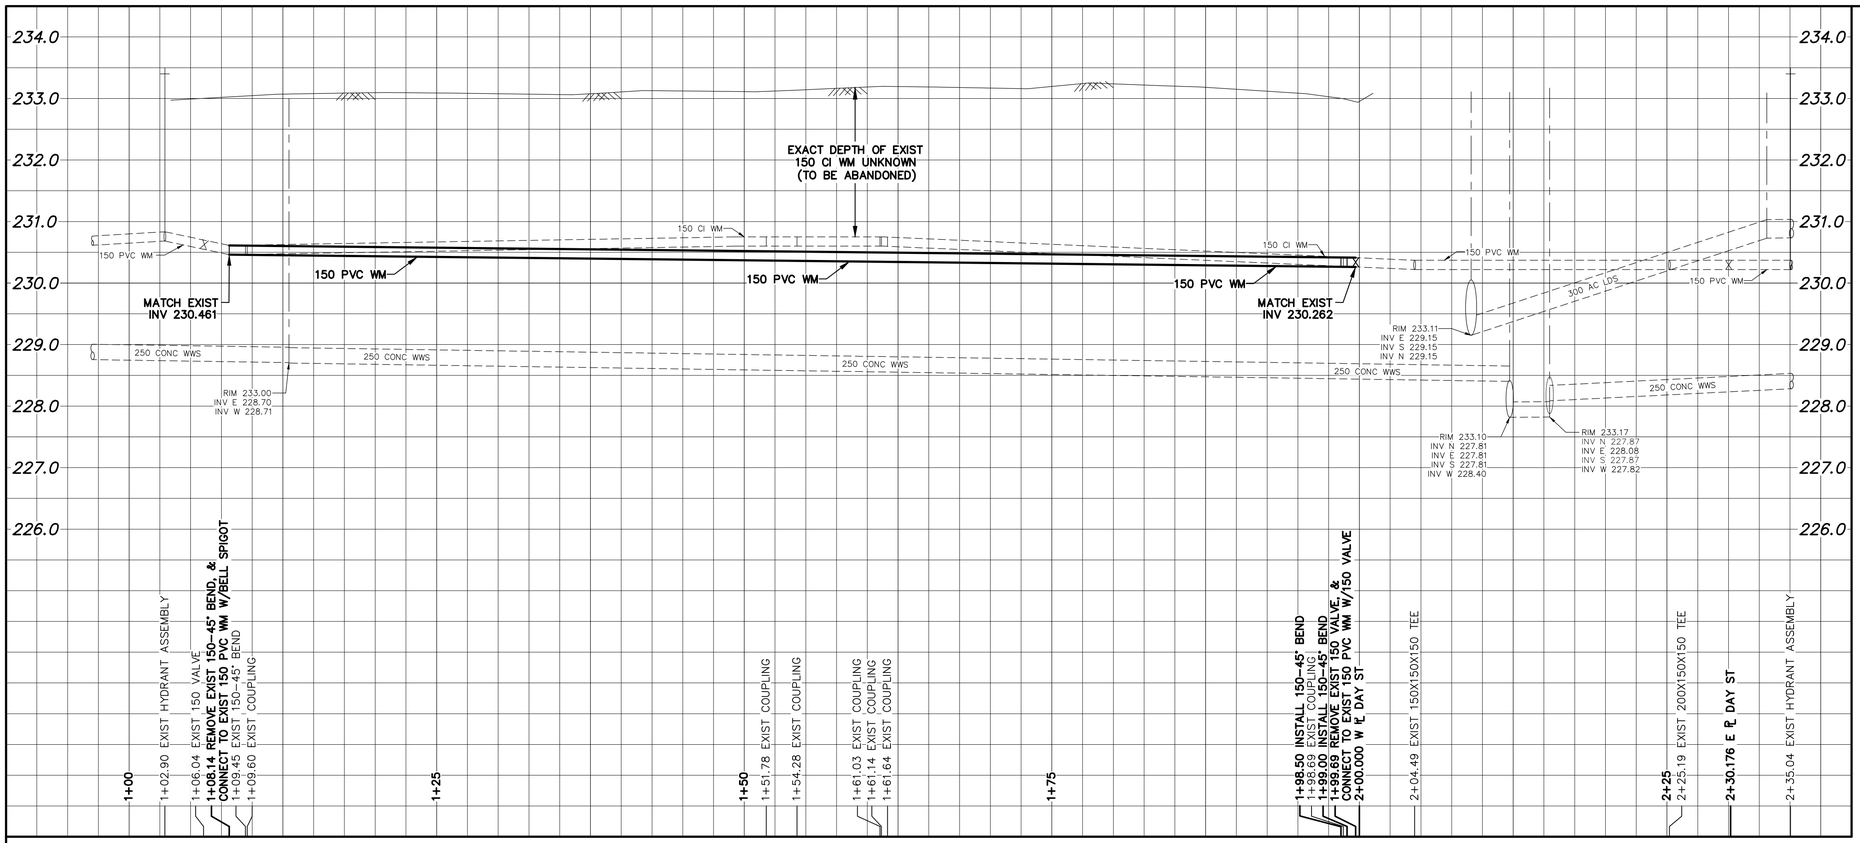

WATER SERVICE INFORMATION

ADDRESS	SIZE (mm) MATERIAL (STREET)	SIZE (mm) MATERIAL (PROP.)	SHORT & LONG MEASUREMENT	CORP LOCATION	REMARKS
1401 DAY ST	20	20	0.83 NSL HSE	3.5 S OF S/C	
RESIDENTIAL	CU	CU	3.470 NNL NEWMAN AVE W.		OUTSIDE WORK LIMITS
1313 DAY ST	–	–	3.75 EWL HSE	34.3 E OF S/C	
RESIDENTIAL	–	–	25.200 WWL DAY ST		OUTSIDE WORK LIMITS
106 NEWMAN ST W.	–	20	4.32 WEL HSE	_	RECONNECT SERVICE
RESIDENTIAL	–	CU	40.670 WWL DAY ST		–
107 NEWMAN ST W.	–	20	4.70 WEL HSE	_	RECONNECT SERVICE
RESIDENTIAL	–	CU	40.410 WWL DAY ST		–
109 NEWMAN ST W.	–	20	5.91 WEL HSE	_	RECONNECT SERVICE
RESIDENTIAL	–	CU	52.210 WWL DAY ST		–
110 NEWMAN ST W.	–	20	4.94 EEL HSE	_	RECONNECT SERVICE
RESIDENTIAL	–	CU	49.550 WWL DAY ST		–
112 NEWMAN ST W.	–	20	2.16 WEL HSE	_	RECONNECT SERVICE
RESIDENTIAL	–	CU	67.220 WWL DAY ST		–
114 NEWMAN ST W.	–	20	0.93 EEL BLDG	_	RECONNECT SERVICE
RESIDENTIAL	–	CU	76.220 WWL DAY ST		–
115 NEWMAN ST W.	–	20	2.13 EEL BLDG	_	RECONNECT SERVICE
RESIDENTIAL	–	CU	67.000 WWL DAY ST		–
117 NEWMAN ST W.	–	20	2.80 EEL HSE	_	RECONNECT SERVICE
RESIDENTIAL	–	CU	84.960 WWL DAY ST		–
118 NEWMAN ST W.	–	20	0.35 EEL HSE	_	RECONNECT SERVICE
RESIDENTIAL	–	CU	89.930 WWL DAY ST		–

* SERVICES TO BE RENEWED TO ℄. ALL OTHERS TO BE RECONNECTED

NOTE: CHAINAGES SHOWN ARE ALONG N. ℄ OF NEWMAN STREET WEST

NEWMAN AVENUE WEST

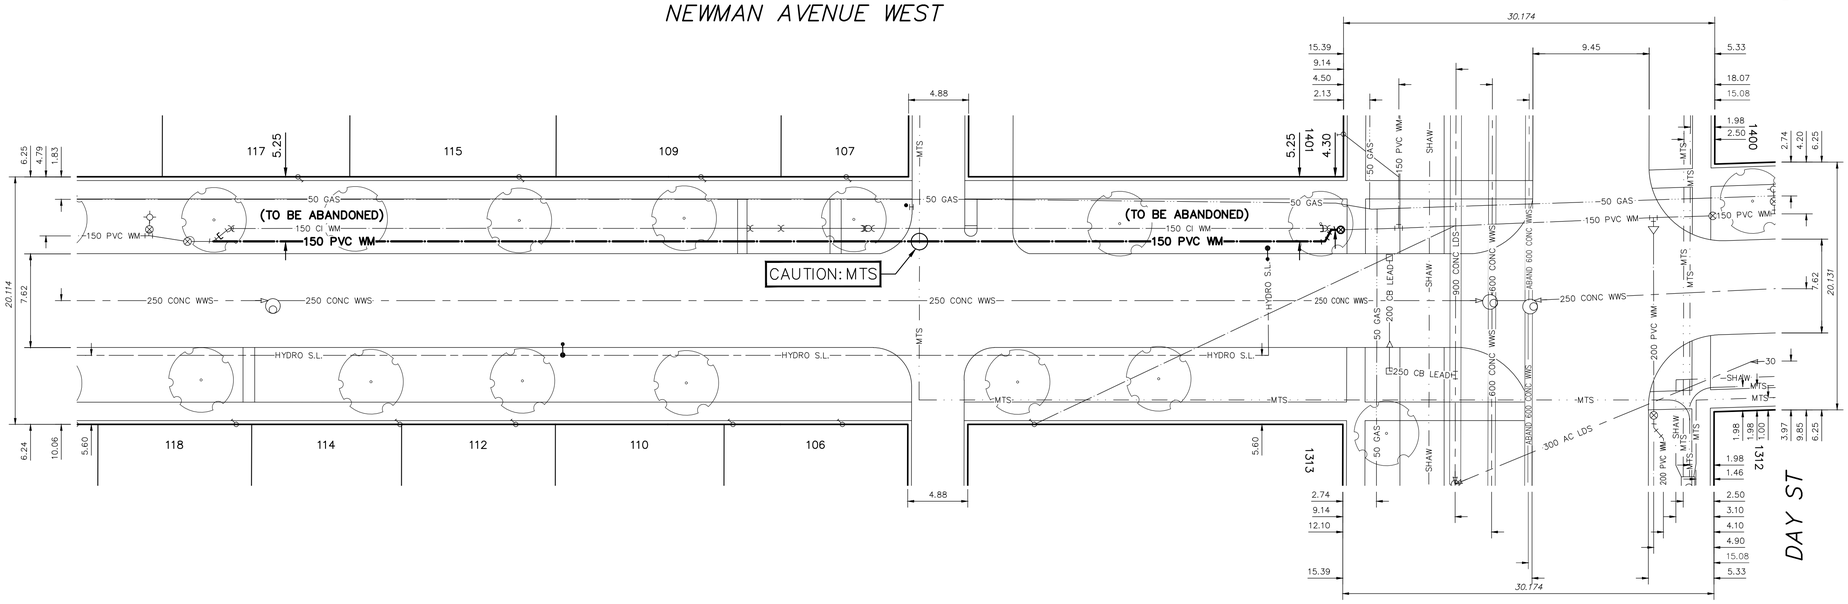

FOR INDEX SEE D–16167

NOTE: ALL VALVES TO BE INSTALLED CLOCKWISE TO CLOSE

METRIC
WHOLE NUMBERS INDICATE MILLIMETRES
DECIMALIZED NUMBERS INDICATE METRES

0.0 5.0 10.0 15.0 20.0 25.0

WARNING

IF POWER EQUIPMENT OR EXPLOSIVES ARE TO BE USED FOR EXCAVATION ON THIS PROJECT THE CONTRACTOR MUST:

1) NOTIFY THE GAS COMPANY OF THE PROPOSED LOCATION OF EXCAVATION.

2) TAKE PRECAUTION TO AVOID DAMAGE TO GAS COMPANY INSTALLATIONS.

SEE PROVINCIAL REGULATION 210/72 FOR DETAILS

LOCATION APPROVED
UNDERGROUND STRUCTURES

SUPV. U/G STRUCTURES COMMITTEE _____ DATE _____

NOTE:

LOCATION OF UNDERGROUND STRUCTURES AS SHOWN ARE BASED ON THE BEST INFORMATION AVAILABLE BUT NO GUARANTEE IS GIVEN THAT ALL EXISTING UTILITIES ARE SHOWN OR THAT THE GIVEN LOCATIONS ARE EXACT. CONFIRMATION OF EXISTENCE AND EXACT LOCATION OF ALL SERVICES MUST BE OBTAINED FROM THE INDIVIDUAL UTILITIES BEFORE PROCEEDING WITH CONSTRUCTION.

VERTICAL DATUM: CGVD28 (HT2.0 Geoid)

HORIZONTAL DATUM: NAD83 (June 1990), Zone 14

NO.	REVISIONS	DATE	BY

DESIGNED BY	JB	CHECKED BY	SC
DRAWN BY	AJ	APPROVED BY	KZ
SCALE: HORIZONTAL	1:250	RELEASED FOR CONSTRUCTION	
VERTICAL	1:50		
DATE	2022 03 14	DATE	
PLOT DATE:	2022 03 14		

ENGINEER'S SEAL
PROVINCE OF MANITOBA
S.R.J. COURNOYER
Member 22699
2022-03-16
REGISTERED PROFESSIONAL ENGINEER
Digitally signed by Stacy Cournoyer, P. Eng.

CONSULTANT DRAWING NUMBER
–

Winnipeg

THE CITY OF WINNIPEG
WATER AND WASTE DEPARTMENT
ENGINEERING DIVISION

2022 WATER MAIN RENEWALS
CONTRACT 1
NEWMAN AVENUE WEST
DAY STREET TO
94 W OF DAY STREET

SHEET 8 OF 11

CITY DRAWING NUMBER
D–16173

BID OPPORTUNITY: 925-2021
CONTRACT NUMBER: 1

FILE PATH: \\ad.cityofwpg.org\wwddfs\Tech\DRAWINGS\WATER\RENEWAL\2022 RENEWALS\Contract 1\Construction Dwgs\
FILE NAME: NEWMAN AVE W.dwg