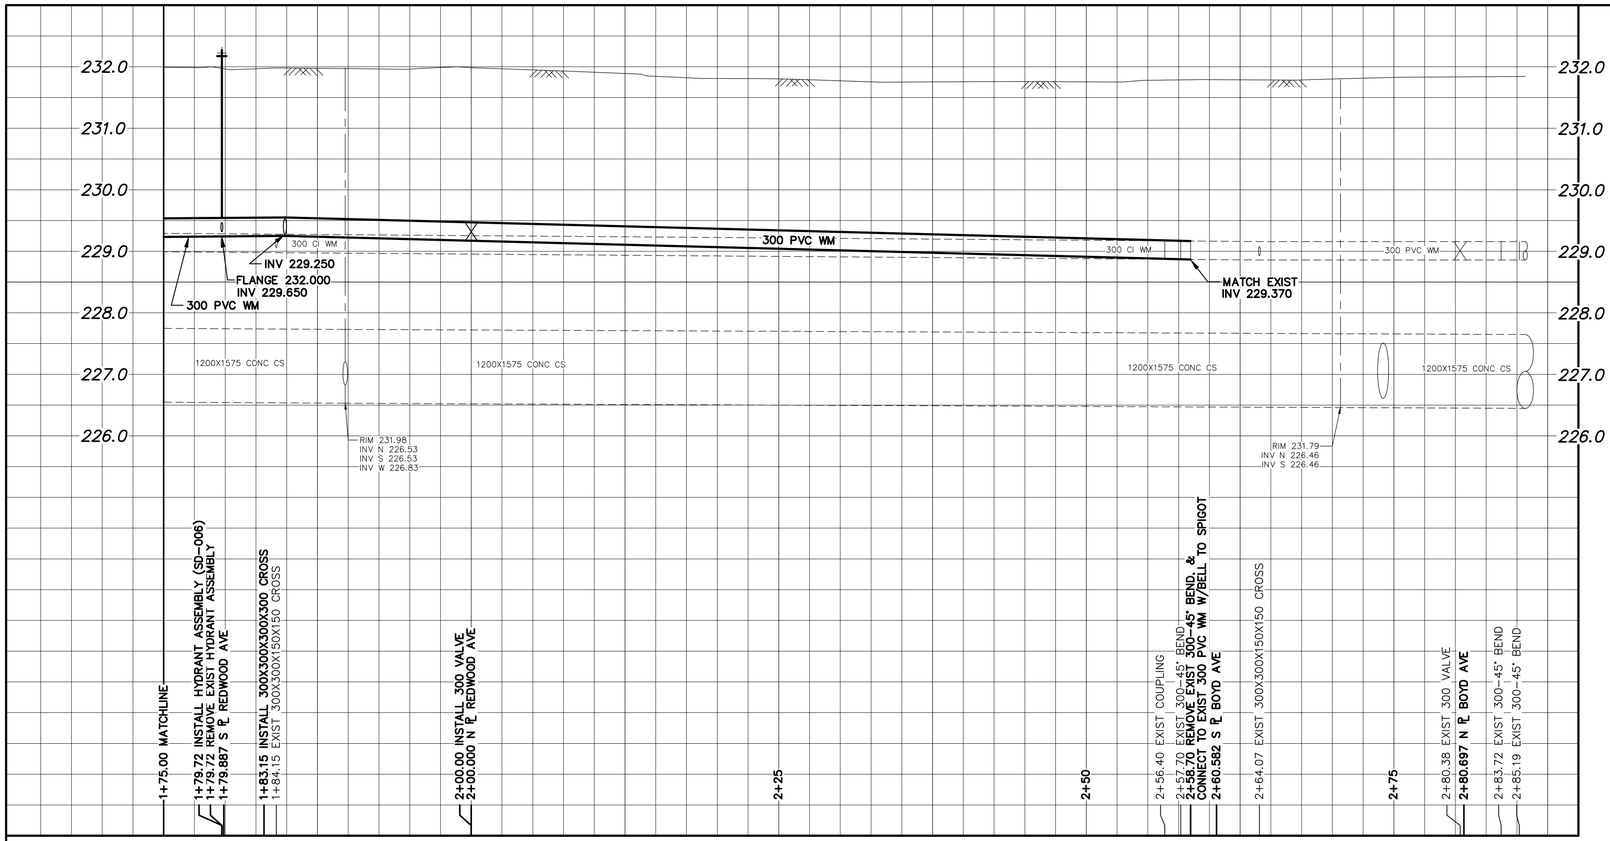

WATER SERVICE INFORMATION

ADDRESS	SIZE (mm) MATERIAL (STREET)	SIZE (mm) MATERIAL (PROP.)	SHORT & LONG MEASUREMENT	LINEAR DISTANCE (1) CORP LOCATION (2)	REMARKS
864 BOYD AVE RESIDENTIAL	20 CU	12 LEAD	3.95 NSL BLDG 14.965 SSL BOYD AVE	0.6 S OF S/C	RECONNECT SERVICE –
864 BOYD AVE RESIDENTIAL	20 CU	12 LEAD	4.41 NSL BLDG 14.749 SSL BOYD AVE	0.6 N OF S/C	RECONNECT SERVICE –
865 BOYD AVE RESIDENTIAL	12 LEAD	20 CU	1.72 SNL HSE 14.020 NNL BOYD AVE	OPP S/C	– OUTSIDE WORK LIMITS
871 BOYD AVE RESIDENTIAL	12 LEAD	12 LEAD	10.78 NSL HSE 14.020 NNL BOYD AVE	OPP S/C	– OUTSIDE WORK LIMITS
872 BOYD AVE RESIDENTIAL	20 CU	20 CU	2.35 NSL HSE 10.240 NNL REDWOOD AVE	OPP S/C	RECONNECT SERVICE –
871 REDWOOD AVE RESIDENTIAL	20 CU	20 CU	8.41 NNL HSE 8.530 NNL REDWOOD AVE	OPP S/C	RECONNECT SERVICE –

(1) LINEAR DISTANCE FROM THE S/C TO THE CORP USED ALONG BENDS & CURVED R.O.W.
(2) DIRECTION FROM S/C.
* SERVICES TO BE RENEWED TO ℄. ALL OTHERS TO BE RECONNECTED

NOTE: CHAINAGES SHOWN ARE ALONG E. ℄ OF SINCLAIR STREET

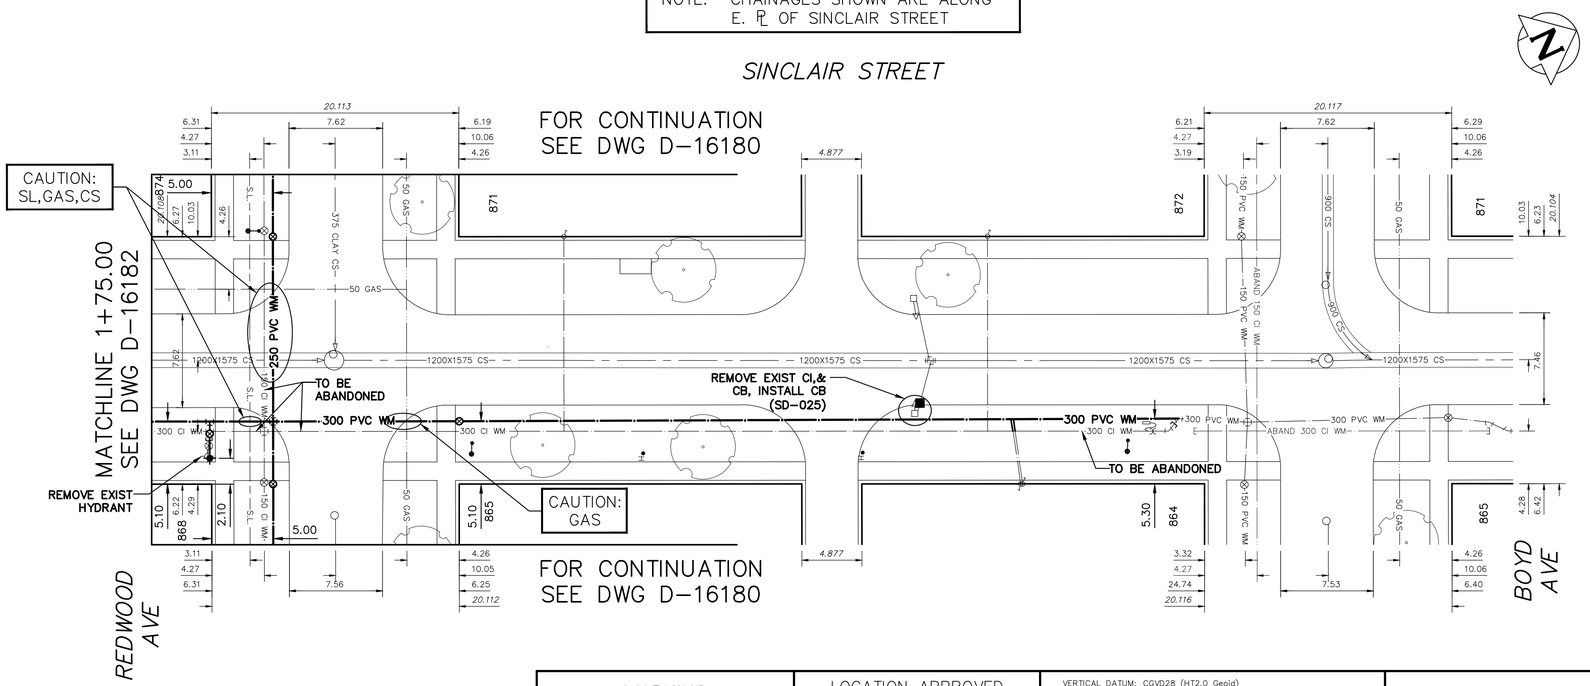

FOR INDEX SEE
D-16178

NOTE: ALL VALVES TO BE INSTALLED COUNTERCLOCKWISE TO CLOSE

METRIC
WHOLE NUMBERS INDICATE MILLIMETRES
DECIMALIZED NUMBERS INDICATE METRES

0.0 5.0 10.0 15.0 20.0 25.0

WARNING

IF POWER EQUIPMENT OR EXPLOSIVES ARE TO BE USED FOR EXCAVATION ON THIS PROJECT THE CONTRACTOR MUST:

1) NOTIFY THE GAS COMPANY OF THE PROPOSED LOCATION OF EXCAVATION.

2) TAKE PRECAUTION TO AVOID DAMAGE TO GAS COMPANY INSTALLATIONS.

SEE PROVINCIAL REGULATION 210/72 FOR DETAILS

LOCATION APPROVED
UNDERGROUND STRUCTURES

SUPV. U/G STRUCTURES COMMITTEE — DATE

NOTE:

LOCATION OF UNDERGROUND STRUCTURES AS SHOWN ARE BASED ON THE BEST INFORMATION AVAILABLE BUT NO GUARANTEE IS GIVEN THAT ALL EXISTING UTILITIES ARE SHOWN OR THAT THE GIVEN LOCATIONS ARE EXACT. CONFIRMATION OF EXISTENCE AND EXACT LOCATION OF ALL SERVICES MUST BE OBTAINED FROM THE INDIVIDUAL UTILITIES BEFORE PROCEEDING WITH CONSTRUCTION.

VERTICAL DATUM: CGVD28 (HT2.0 Geoid)

HORIZONTAL DATUM: NAD83 (June 1990), Zone 14

NO.	REVISIONS	DATE	BY

DESIGNED BY	JB	CHECKED BY	SC
DRAWN BY	AJ	APPROVED BY	KZ
SCALE: HORIZONTAL	1:250	RELEASED FOR CONSTRUCTION	
VERTICAL	1:50		
DATE	2022 04 28	DATE	

PLOT DATE: 2022 04 28

ENGINEER'S SEAL
PROVINCE OF MANITOBA
S.R.J. COURNOYER
Member
22699
2022-04-28
REGISTERED PROFESSIONAL ENGINEER
Digitally signed by Stacy Cournoyer, P. Eng.

CONSULTANT DRAWING NUMBER
–

Winnipeg

THE CITY OF WINNIPEG
WATER AND WASTE DEPARTMENT
ENGINEERING DIVISION

2022 WATER MAIN RENEWALS
CONTRACT 7

SINCLAIR STREET
5 S OF REDWOOD AVENUE TO BOYD AVENUE

SHEET 7 OF 9

CITY DRAWING NUMBER
D-16183

BID OPPORTUNITY: 15-2022
CONTRACT NUMBER: 7

FILE PATH: R:\DRAWINGS\WATER\RENEWAL\2022 RENEWALS\Contract 7 - 15-2022\Construction Dwgs\
FILE NAME: REDWOOD AVE & SINCLAIR ST.dwg