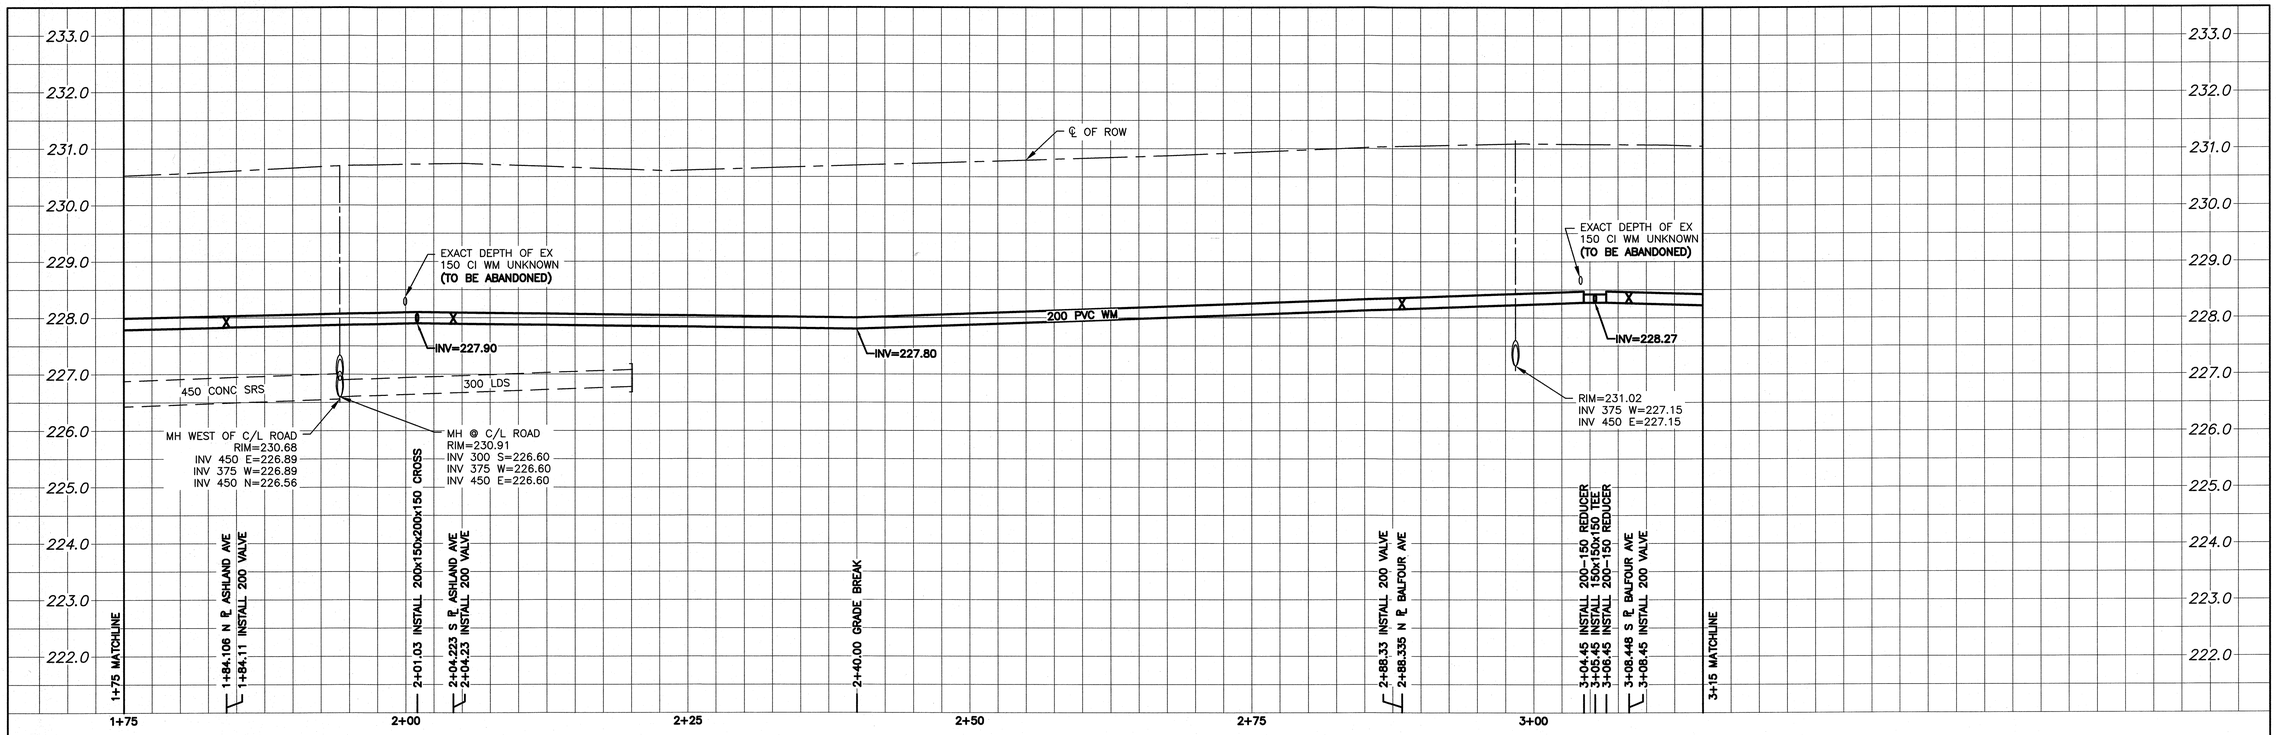

NOTE: CHAINAGES SHOWN ARE ALONG CENTRE LINE OF ROW

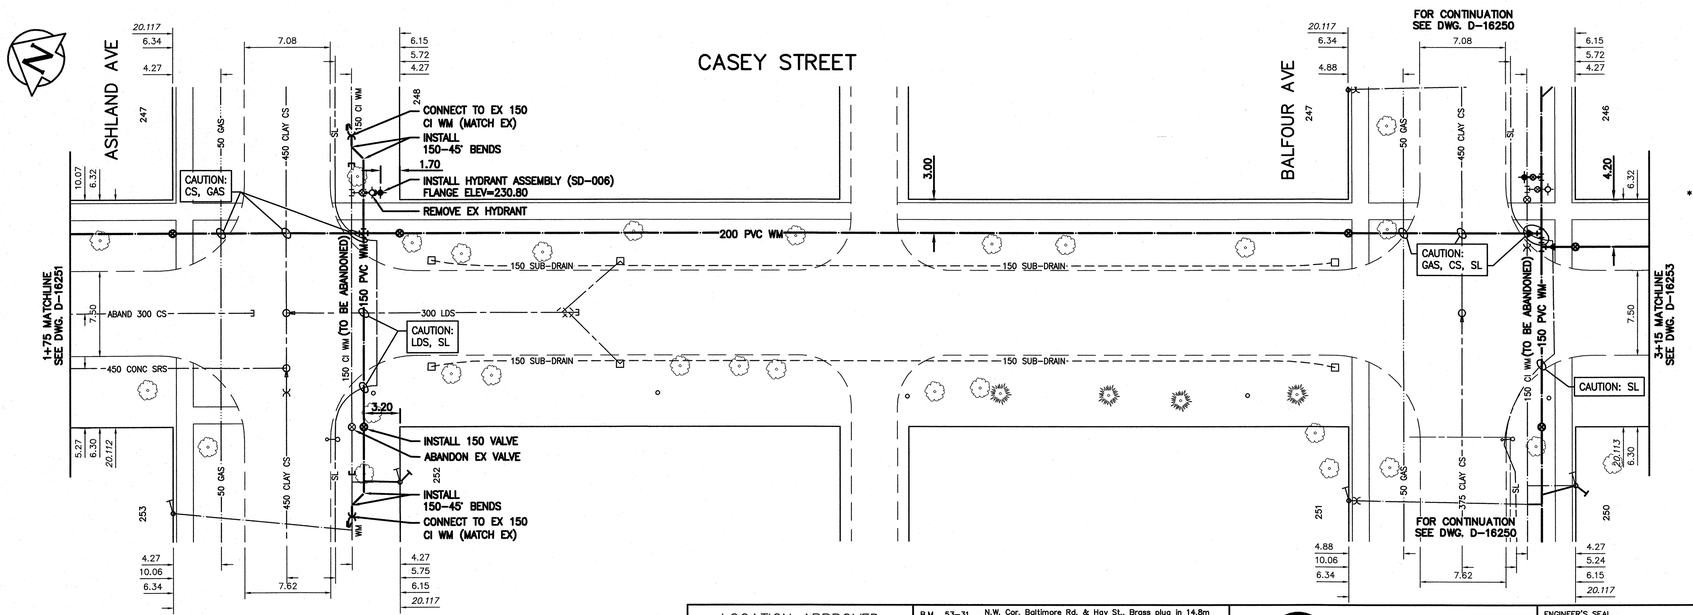

WATER SERVICE INFORMATION

ADDRESS	PIPE SIZE & MATERIAL (STREET)	PIPE SIZE & MATERIAL (PROP.)	SHORT & LONG MEASUREMENT	CORP. LOCATION	REMARKS
* 252 ASHLAND AVE	LEAD	LEAD	4.10 W/EPL	9.4m W/MH 70006789	RENEW SERVICE
RESIDENTIAL	12	12	16.00 WWL CASEY		

* SERVICES TO BE RENEWED TO ℄

NOTE: VALVES TO BE INSTALLED COUNTER-CLOCKWISE TO CLOSE

0.0 5.0 10.0 15.0 20.0 25.0

METRIC
WHOLE NUMBERS INDICATE MILLIMETRES
DECIMALIZED NUMBERS INDICATE METRES

FOR INDEX SEE D-16245

ENGINEERS GEOSCIENTISTS MANITOBA
Certificate of Authorization
Stantec Consulting Ltd.
No. 1301

LOCATION APPROVED
UNDERGROUND STRUCTURES

SUPV. U/G STRUCTURES COMMITTEE DATE

NOTE:
LOCATION OF UNDERGROUND STRUCTURES AS SHOWN ARE BASED ON THE BEST INFORMATION AVAILABLE BUT NO GUARANTEE IS GIVEN THAT ALL EXISTING UTILITIES ARE SHOWN OR THAT THE GIVEN LOCATIONS ARE EXACT. CONFIRMATION OF EXISTENCE AND EXACT LOCATION OF ALL SERVICES MUST BE OBTAINED FROM THE INDIVIDUAL UTILITIES BEFORE PROCEEDING WITH CONSTRUCTION.

B.M. 53-31 ELEV. 232.097 N.W. Cor. Baltimore Rd. & Hay St., Brass plug in 14.8m Conc. pile, 2.4m E. of W.L. Hay St., 2.4m S. of N.L. Baltimore Rd.

NO.	REVISIONS	DATE	BY
01	ISSUED FOR TENDER	2022.04.22	RS

Stantec

DESIGNED BY	RS	CHECKED BY	RS
DRAWN BY	OS	APPROVED BY	RS
SCALE: HORIZONTAL	1:250	RELEASED FOR CONSTRUCTION	
VERTICAL	1:50		
DATE	2022.03.01	DATE	APR 22 22

PLOT DATE: 2022 04 22

ENGINEER'S SEAL
PROVINCE OF MANITOBA
2022-04-22
R. M. SHERLOCK
Member
24045
REGISTERED PROFESSIONAL ENGINEER

CONSULTANT DRAWING NUMBER
C-207

TENDER NUMBER: 189-2022
CONTRACT NUMBER: 5

Winnipeg

THE CITY OF WINNIPEG
WATER AND WASTE DEPARTMENT
ENGINEERING DIVISION

2022 WATERMAIN RENEWALS
CONTRACT 5

CASEY STREET
9.1 N OF ASHLAND AVENUE TO
6.5 S OF BALFOUR AVENUE

SHEET 09 OF 16

CITY DRAWING NUMBER
D-16252

FILE PATH: \\ca0045-ppfss01\workgroup\1112\active\111220591\0300_drawing\0302_sheet_files\02_civil\20591c-206_casey