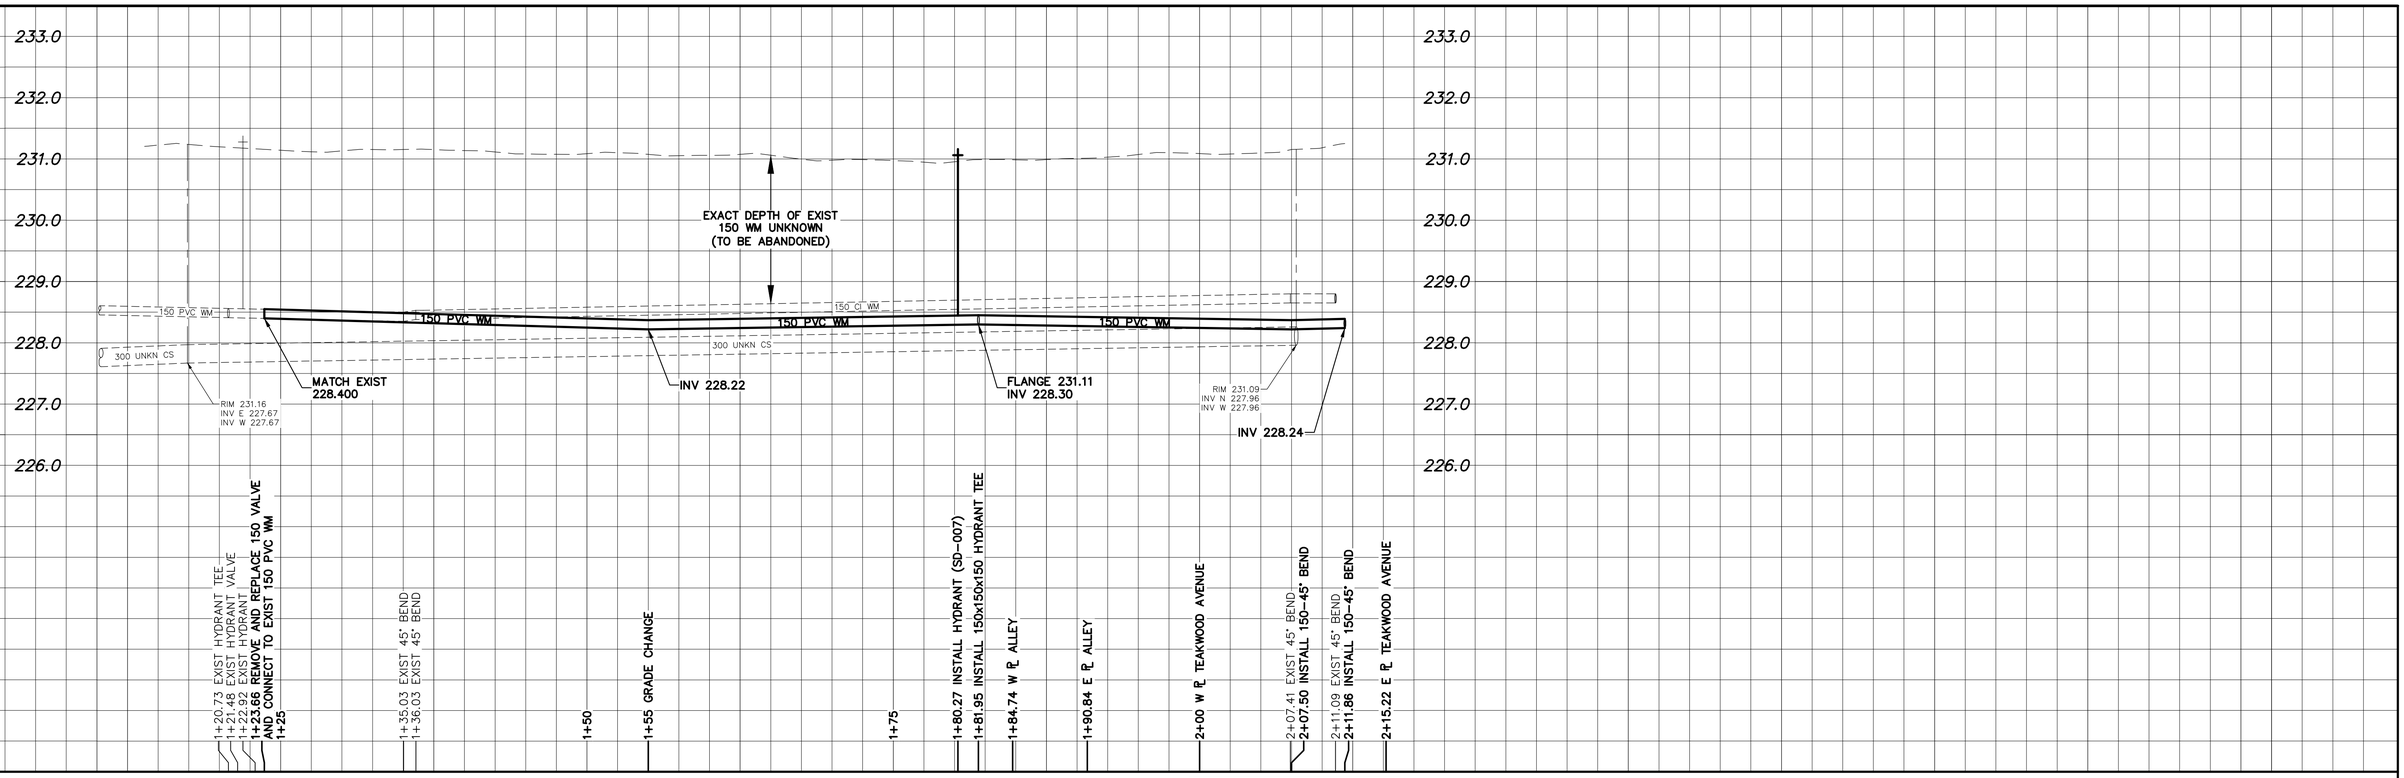

NOTE: CHAINAGES SHOWN ARE ALONG S. ℄ OF TEAKWOOD AVENUE

FOR CONTINUATION SEE DWG D-16239

TEAKWOOD AVENUE

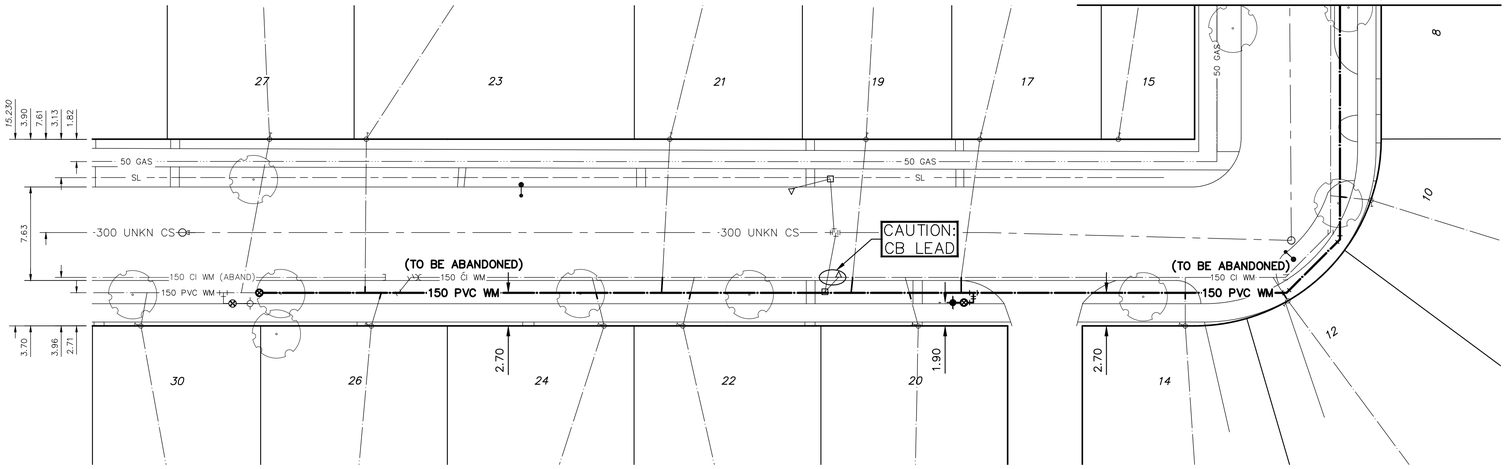

WATER SERVICE INFORMATION

ADDRESS	SIZE (mm) MATERIAL (STREET)	SIZE (mm) MATERIAL (PROP.)	SHORT & LONG MEASUREMENT	CORP. LOCATION	REMARKS
12 TEAKWOOD AVE RESIDENTIAL	20 CU	UNKN UNKN	OPP WL HSE 25' EWL TEAKWOOD	4' W OF S/C	RECONNECT SERVICE –
14 TEAKWOOD AVE RESIDENTIAL	20 CU	UNKN UNKN	14' WEL HSE 2.5' WWL OF TEAKWOOD	OPP OF S/C	RECONNECT SERVICE –
15 TEAKWOOD AVE RESIDENTIAL	20 CU	UNKN UNKN	1.4m EWL HSE 21' WWL OF TEAKWOOD	UNKN	RECONNECT SERVICE –
17 TEAKWOOD AVE RESIDENTIAL	20 CU	UNKN UNKN	2.1' EWL HSE 57.5' WWL OF TEAKWOOD	5' W OF S/C	RECONNECT SERVICE –
19 TEAKWOOD AVE RESIDENTIAL	20 CU	UNKN UNKN	11.8' EWL HSE 88' WWL OF TEAKWOOD	3.5' W OF S/C	RECONNECT SERVICE –
20 TEAKWOOD AVE RESIDENTIAL	20 CU	UNKN UNKN	17.7' WEL HSE 74' WWL OF TEAKWOOD	3.5' W OF S/C	RECONNECT SERVICE –
21 TEAKWOOD AVE RESIDENTIAL	20 CU	UNKN UNKN	1.8' EWL HSE 140.5' WWL OF TEAKWOOD	2' W OF S/C	RECONNECT SERVICE –
22 TEAKWOOD AVE RESIDENTIAL	20 CU	UNKN UNKN	7.8' EWL HSE 137' WWL OF TEAKWOOD	3' E OF S/C	RECONNECT SERVICE –
23 TEAKWOOD AVE RESIDENTIAL	20 CU	UNKN UNKN	1.0m WWL HSE 67.61M WWL OF TEAKWOOD	0.1m W OF S/C	RECONNECT SERVICE –
24 TEAKWOOD AVE RESIDENTIAL	20 CU	UNKN UNKN	11.3' WEL HSE 92' E 2ND HYD E SINCLAIR	3.2' W OF S/C	RECONNECT SERVICE –
26 TEAKWOOD AVE RESIDENTIAL	20 CU	UNKN UNKN	4.98m WEL HSE UNKN	0.8m E OF S/C	RECONNECT SERVICE –

*SERVICES TO BE RENEWED TO ℄. ALL OTHERS TO BE RECONNECTED

ENGINEERS GEOSCIENTISTS MANITOBA
Certificate of Authorization
WSP Canada Inc.
No. 5750

NOTE: ALL VALVES TO BE INSTALLED COUNTERCLOCKWISE TO CLOSE

METRIC
WHOLE NUMBERS INDICATE MILLIMETRES
DECIMALIZED NUMBERS INDICATE METRES

0.0 5.0 10.0 15.0 20.0 25.0

WARNING

IF POWER EQUIPMENT OR EXPLOSIVES ARE TO BE USED FOR EXCAVATION ON THIS PROJECT THE CONTRACTOR MUST:

1) NOTIFY THE GAS COMPANY OF THE PROPOSED LOCATION OF EXCAVATION.

2) TAKE PRECAUTION TO AVOID DAMAGE TO GAS COMPANY INSTALLATIONS.

SEE PROVINCIAL REGULATION 210/72 FOR DETAILS

LOCATION APPROVED
UNDERGROUND STRUCTURES

SUPV. U/G STRUCTURES COMMITTEE _____ DATE _____

NOTE:

LOCATION OF UNDERGROUND STRUCTURES AS SHOWN ARE BASED ON THE BEST INFORMATION AVAILABLE BUT NO GUARANTEE IS GIVEN THAT ALL EXISTING UTILITIES ARE SHOWN OR THAT THE GIVEN LOCATIONS ARE EXACT. CONFIRMATION OF EXISTENCE AND EXACT LOCATION OF ALL SERVICES MUST BE OBTAINED FROM THE INDIVIDUAL UTILITIES BEFORE PROCEEDING WITH CONSTRUCTION.

B.M.
ELEV.

NO.	REVISIONS	DATE	BY
C	ISSUED FOR TENDER	11/04/22	KG
B	DETAILED DESIGN SUBMISSION	25/03/22	KG
A	PRELIMINARY DESIGN SUBMISSION	01/03/22	KG

wsp
1600 Buffalo Place
Winnipeg, Manitoba
R3T 6B8 Canada
Phone: 204-477-6650
wsp.com

DESIGNED BY	K.G.	CHECKED BY	S.M.
DRAWN BY	K.G.	APPROVED BY	S.M.
SCALE: HORIZONTAL	1:250	RELEASED FOR CONSTRUCTION	
VERTICAL	1:50		
DATE	2022 04 11	DATE	

PLOT DATE: 2022 04 11

ENGINEER'S SEAL
PROVINCE OF MANITOBA · S.C. MINTY · MEMBER 2073 · REGISTERED PROFESSIONAL ENGINEER
2022-04-12

CONSULTANT DRAWING NUMBER
221-00922-00-11

Winnipeg

THE CITY OF WINNIPEG
WATER AND WASTE DEPARTMENT
ENGINEERING DIVISION

2022 WATER MAIN RENEWALS – CONTRACT 6

SHEET 11 OF 12

CITY DRAWING NUMBER
D-16238

TEAKWOOD AVENUE
76.3M WWL OF TEAKWOOD AVENUE TO E LEG OF TEAKWOOD AVENUE

TENDER NO.: 228-2022
CONTRACT NUMBER: CONTRACT 6

FILE PATH: P:\2022\221-00922-00 – 2022 Water Main Renewals – Contract 6\14.0 Tech_Prof_Serv\14.11 Hwy_Bridge\14.11.06_Dwg
FILE NAME: 221-00922-00_Teakwood Ave_Plan-Profile.dwg