A1 SIZE 594mm x 841mm

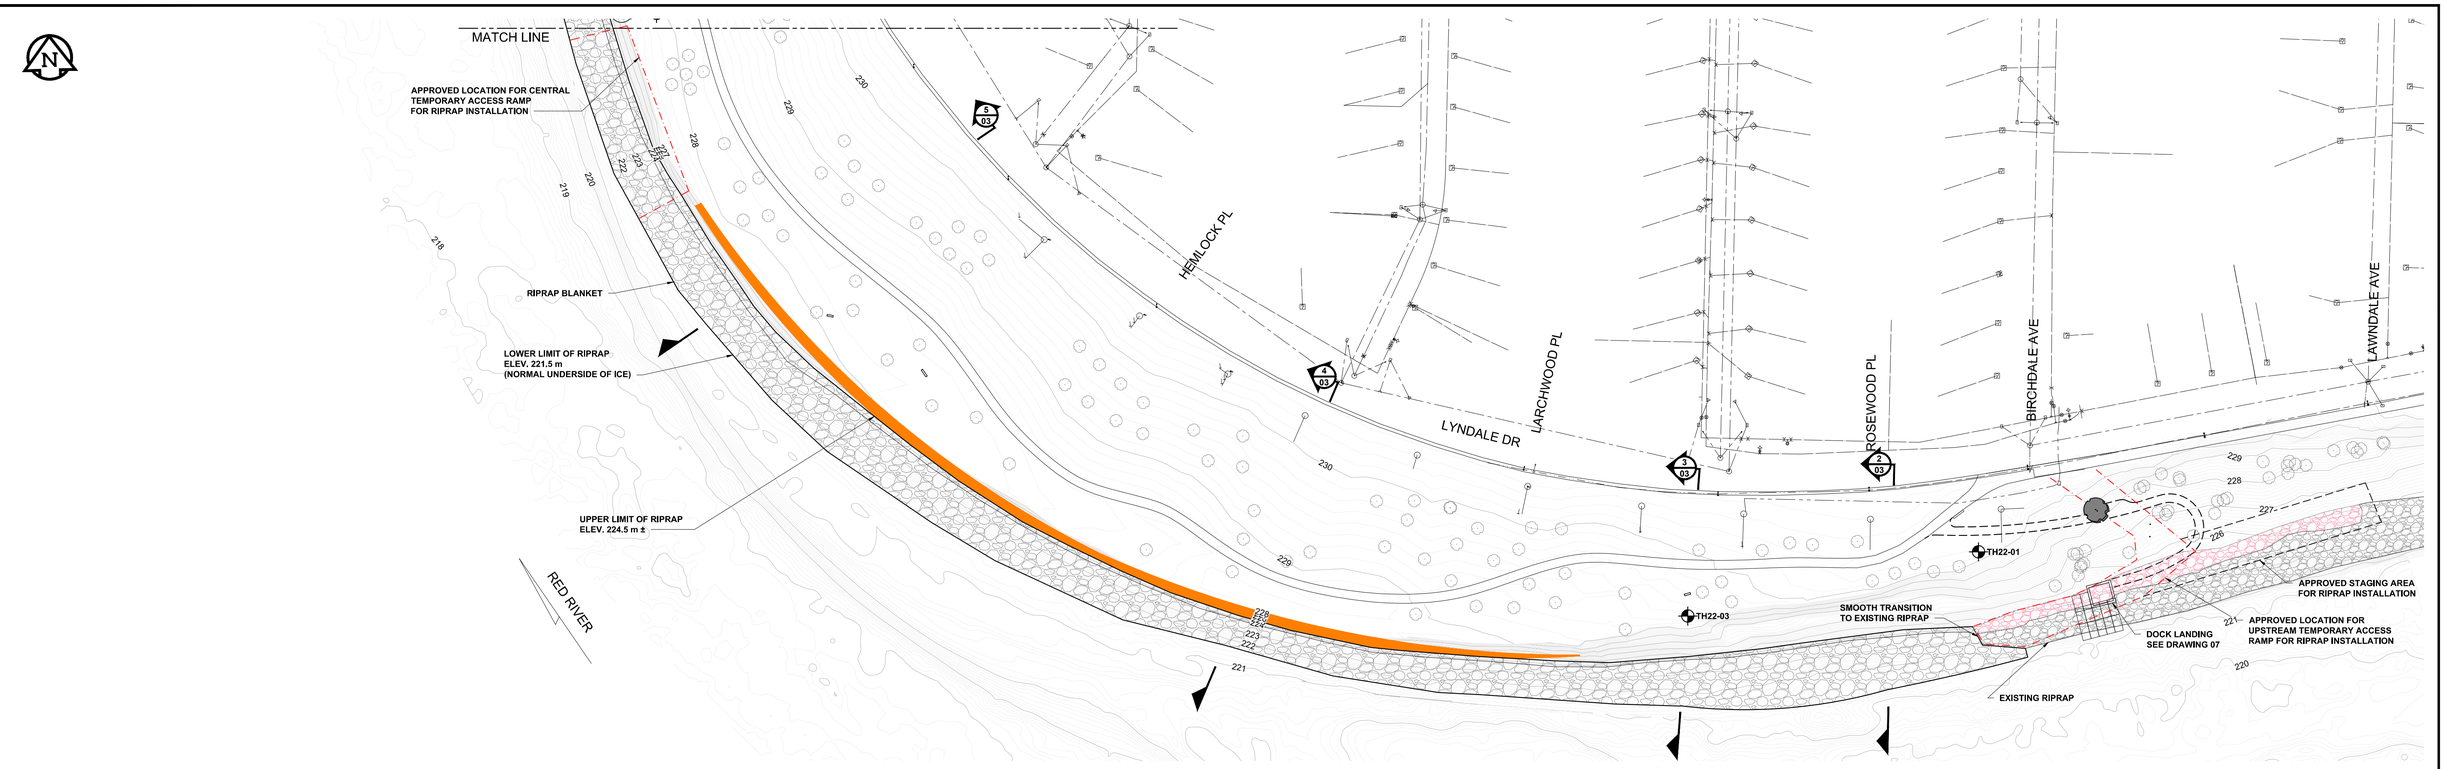

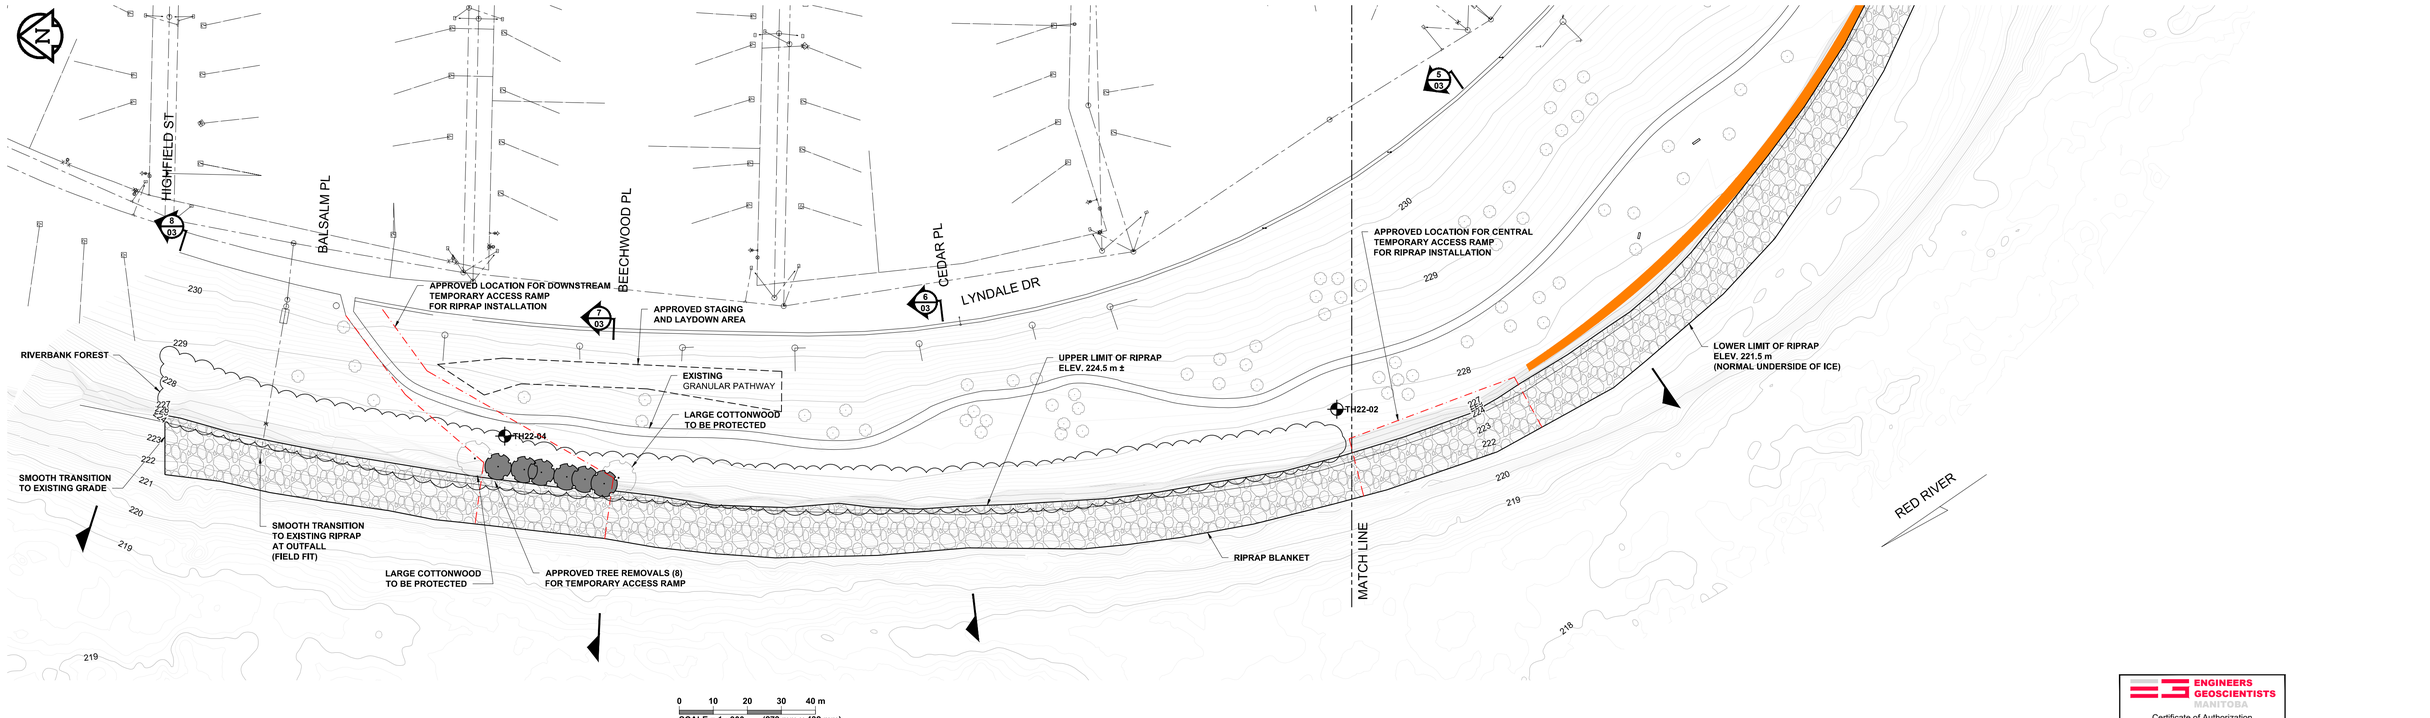

EXISTING	LEGEND - PLAN	NEW	EXISTING	LEGEND - PLAN	NEW	EXISTING	LEGEND - PLAN	NEW
	GAS		○	MANHOLE	●		CONCRETE PAVEMENT	
	MTS HANDWELL/PEDESTAL		□	CATCH BASIN/CATCH PIT	■		CONC SIDEWALK/MEDIAN	
	HYDRO HANDWELL/CABINET		△	CURB INLET WITH BOX	▲		ASPHALT PAVEMENT	
	CATV/FIBRE OPTIC			TREE			PAVING STONE	
	TRAFFIC SIGNALS/PIT		TH-	TEST HOLE			GRAVEL	
	LAND DRAINAGE SEWER			PROPERTY LINE			RAMP CURB	
	SANITARY/COMBINED SEWER			SURVEY BAR			PLANING/REMOVAL	
	CB LEAD/SSP/DCP			FENCE			APPROVED TREE REMOVAL	
	WATERMAIN			BOC/EDGE OF PAVEMENT			AREA OF NATURALIZATION (BY OTHERS)	
	SUBDRAIN		33.000	ELEVATION	33.333		BANK SWALLOW HABITAT TO BE PROTECTED	
	DITCH			TRAFFIC SIGN				

LOCATION APPROVED
UNDERGROUND STRUCTURES

SUPR. U/G STRUCTURES COMMITTEE — DATE

NOTE:
LOCATION OF UNDERGROUND STRUCTURES AS SHOWN ARE BASED ON THE BEST INFORMATION AVAILABLE BUT NO GUARANTEE IS GIVEN THAT ALL EXISTING UTILITIES ARE SHOWN OR THAT THE GIVEN LOCATIONS ARE EXACT. CONFIRMATION OF EXISTENCE AND EXACT LOCATION OF ALL SERVICES MUST BE OBTAINED FROM THE INDIVIDUAL UTILITIES BEFORE PROCEEDING WITH CONSTRUCTION.

BM ELEV

No.	REVISIONS	YY/MM/DD	BY
0	ISSUED FOR TENDER	22/11/04	CT

TREK GEOTECHNICAL

DESIGNED BY	MVH	CHECKED BY	KMS
DRAWN BY	CT	APPROVED BY	—
HOR SCALE	1 : 900	RELEASED FOR CONSTRUCTION	
VERT SCALE			
DATE		DATE	

PROFESSIONAL'S SEAL

ORIGINAL SIGNED
BY M. J.
VAN HELDEN,
Member No. 24729
22/11/04

CONSULTANT FILE NAME

ENGINEERS GEOSCIENTISTS MANITOBA
Certificate of Authorization
TREK GEOTECHNICAL INC.
No. 4877 DATE: 2022/11/04

TENDER No. 815-2022

Winnipeg

THE CITY OF WINNIPEG

PLANNING, PROPERTY AND DEVELOPMENT DEPARTMENT

WATERWAYS BRANCH

LYNDALE DRIVE: EROSION PROTECTION AND PATHWAY CONSTRUCTION

HIGHFIELD STREET TO BIRCHDALE AVENUE

EROSION PROTECTION
PLAN VIEW

CITY DRAWING NUMBER	PPD-WAT-815-2022-02
SHEET	3
OF	11
DRAWING NUMBER	02

Z:\Projects\2015 City of Winnipeg\2015-046 00 Highfield to Birchdale Ercsn Protection\3 Survey and Dwg\3.6 Dwgs\3.6.2 Final\Dwg 02 Lyndale - Highfield to Birchdale rl_C 2015-046-00.dwg, 2022-11-03 4:55:33 PM