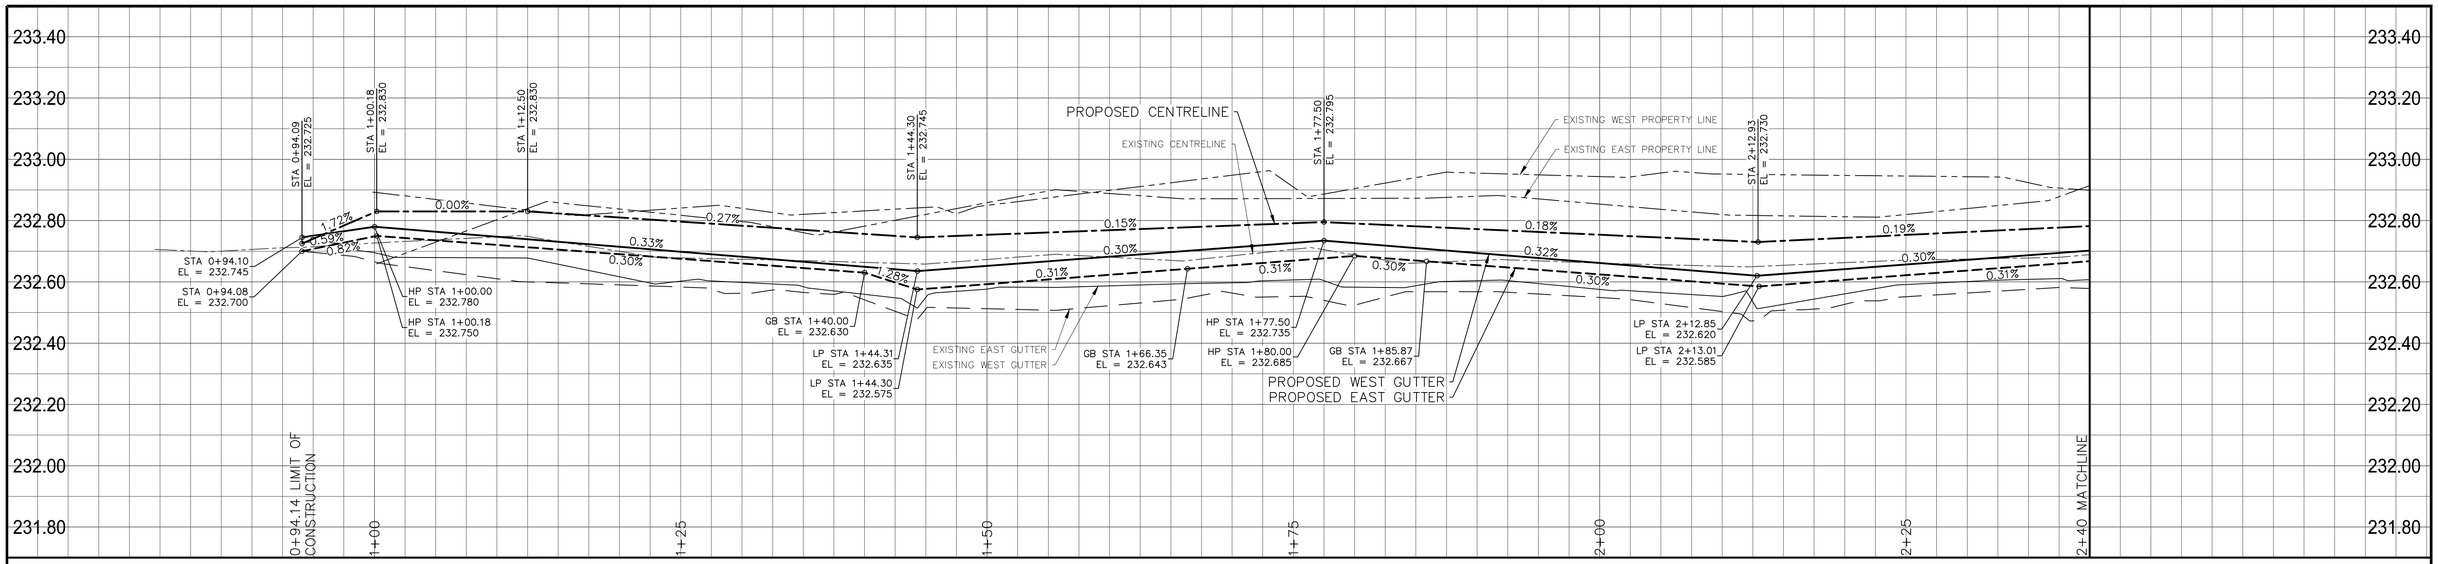

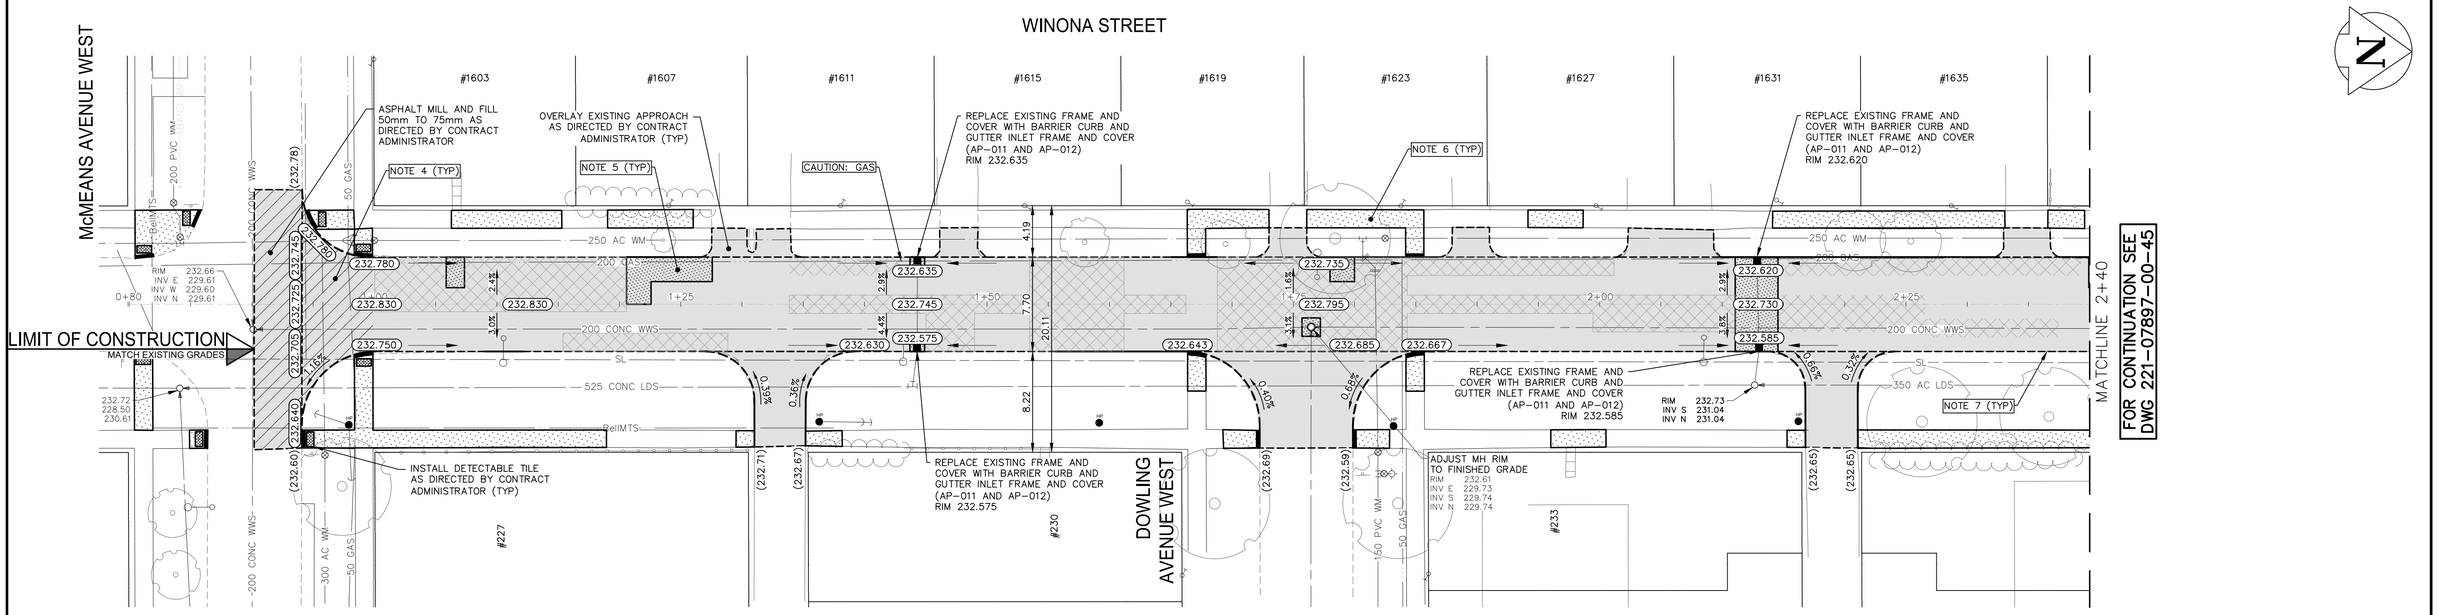

NOTES:
1. ALL WORK AND MATERIALS TO BE IN ACCORDANCE WITH THE LATEST REVISION OF THE CITY OF WINNIPEG STANDARD CONSTRUCTION SPECIFICATIONS.
2. CONTRACTOR TO CONFIRM THE LOCATION OF ALL UTILITIES/SERVICES IN THE FIELD PRIOR TO CONSTRUCTION.
3. ALL ROADWAY DIMENSIONS SHOWN ARE TO BACK OF CURB.
4. EXISTING ASPHALT TO BE PLANED AS SHOWN OR AS DIRECTED BY CONTRACT ADMINISTRATOR
5. 150mm PARTIAL CONCRETE SLAB PATCHES SHOWN ARE ONLY A REPRESENTATIVE APPROXIMATION OF THE TENDERED QUANTITIES.
6. EXISTING SIDEWALK TO BE RENEWED AS PER SD-228A AND AS DIRECTED BY CONTRACT ADMINISTRATOR.
7. PLANE/REMOVE EXISTING CURB AND CONSTRUCT BARRIER CURB (100mm REVEAL) AS PER SD-206A AND AS DIRECTED BY CONTRACT ADMINISTRATOR.
8. ALL PRIVATE WALKWAYS TO BE ADJUSTED TO NEW SIDEWALK OR TOP OF CURB ELEVATION, AS DIRECTED BY THE CONTRACT ADMINISTRATOR.
9. EXISTING LIP CURB AT PRIVATE APPROACHES TO BE RENEWED AS DIRECTED BY CONTRACT ADMINISTRATOR.
10. PAVEMENT REPAIR FABRIC TO BE INSTALLED AS SHOWN OR AS DIRECTED BY CONTRACT ADMINISTRATOR.
11. MODIFIED BARRIER CURB TO BE CONSTRUCTED AT ALL INTERSECTION RADII AND ALLEY RADII
12. CONTRACTORS TO TAKE PRECAUTIONARY STEPS TO PROTECT EXISTING TREES WITHIN THE LIMITS OF CONSTRUCTION FROM DAMAGE FROM CONSTRUCTION ACTIVITIES AS OUTLINED IN THE SPECIFICATIONS.
13. LAMP STANDARDS, HYDRO POLES, AND ANCHORS THAT REQUIRE TEMPORARY SUPPORT, REMOVAL OR REPLACEMENT, TO BE DONE SO AT THE EXPENSE OF THE CONTRACTOR AS NECESSARY.
14. ALL BOULEVARDS TO BE SODDED UNLESS OTHERWISE NOTED.
15. ADJUST ALL WATER VALVES, HYDRANTS, MANHOLES, AND CATCH BASINS IN WORK AREA TO GRADE.

EXISTING	LEGEND-PLAN	PROPOSED	EXISTING	LEGEND-PLAN	PROPOSED	EXISTING	LEGEND-PROFILE	PROPOSED
	WATER MAIN			ANCHOR				
	LAND DRAINAGE SEWER			HYDRO POLE & LIGHT STANDARD				
	WASTE WATER SEWER			LIGHT STANDARD OR TRAFFIC SIGNAL				
	HYDRO			CURB RAMP				
	BELL/MTS			DETECTABLE WARNING SURFACE TILE				
	GAS			EDGE OF SIDEWALK/ASPHALT PATH				
	SIGNALS			FENCE				
○	MANHOLE	●		PROPERTY LINE				
□	CATCH BASIN	■		EDGE OF ASPHALT				
△	CURB INLET	▼		EDGE OF CONCRETE				
	UTILITIES ADJUSTED	△ □ ○		MODIFIED BARRIER CURB				
⌋	PLUG	⌋		BARRIER CURB				
⊹	HYDRANT	◆		BARRIER CURB AND GUTTER				
⊗	VALVE	⊗		CONC SIDEWALK				
♂	CURB STOP	♂		CONCRETE SLAB			NORTH OR WEST SIDEWALK	
(231.00)	PAVEMENT GRADE	(231.000)		ASPHALT			SOUTH OR EAST SIDEWALK	
#111	CIVIC ADDRESS			GRANULAR SURFACE			ROADWAY CENTRELINE	
⊕	IRON BAR			MILLED SURFACE			NORTH OR WEST GUTTER	
HP ●	HYDRO POLE			PAVEMENT REPAIR FABRIC			SOUTH OR EAST GUTTER	

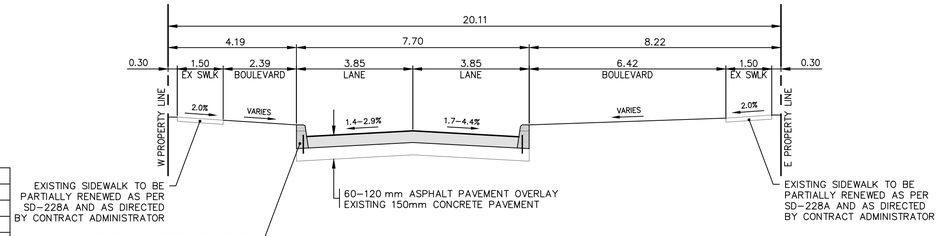

TYPICAL CROSS-SECTION
NTS

LOCATIONS APPROVED UNDERGROUND STRUCTURES

SIGNED BY:

SUPV U/G STRUCTURES DATE

LOCATION OF UNDERGROUND STRUCTURES AS SHOWN ARE BASED ON THE BEST INFORMATION AVAILABLE BUT NO GUARANTEE IS GIVEN THAT ALL EXISTING UTILITIES ARE SHOWN OR THAT THE GIVEN LOCATIONS ARE EXACT CONFIRMATION OF EXISTANCE AND EXACT LOCATION OF ALL SERVICES MUST BE OBTAINED FROM THE INDIVIDUAL UTILITIES BEFORE PROCEEDING

G.B.M.
ELEV.

NO.	REVISIONS	DATE	BY
7			
6			
5			
4			
3			
2			
1			
0	ISSUED FOR TENDER	2023/02/14	R.H.

WSP Canada Inc.
1600 Buffalo Place
Winnipeg, MB R3T 6B8
t. 204.477.6650
f. 204.474.2864
www.wsp.com

DESIGNED BY	R.H.	CHECKED BY	R.H.
DRAWN BY	R.H/N.T	APPROVED BY	V.M.
HOR. SCALE	1:250	RELEASED FOR CONSTRUCTION	
VERTICAL	1:10		
DATE	SEPTEMBER 2022	DATE	

ENGINEER'S SEAL
S.C. MINTY MEMBER 100171 PROFESSIONAL ENGINEER PROVINCE OF MANITOBA
2023-02-14

CONSULTANT ACAD DWG. NO.
221-07897-00-44

METRIC
WHOLE NUMBERS INDICATE MILLIMETRES
DECIMALIZED NUMBERS INDICATE METRES

ENGINEERS GEOSCIENTISTS MANITOBA
Certificate of Authorization
WSP Canada Inc.
No. 5750

FOR TENDER PURPOSES ONLY
NOT FOR CONSTRUCTION

Winnipeg
THE CITY OF WINNIPEG
PUBLIC WORKS DEPARTMENT
ENGINEERING SERVICES DIVISION

2023 LOCAL STREET RENEWALS
WINONA STREET

MINOR REHABILITATION
STA. 0+94.09 TO STA. 2+40

CITY DRAWING NUMBER

SHEET 13 OF 15

TENDER NO.
908-2022

Feb 14, 2023 - 3:08pm
P:\2022\221-07897-00 - 2023 Local Street Renewal 23-R-05\14.0 Tech_Prof Serv\14.11 Hwy_Brdgs\14.11.06_Dwg\03_Work_Dwg\C2\221-07897-00_Winona_St_Plan&Profile.dwg -tab: 908-2022_Drawing_221-07897-00-44-R0