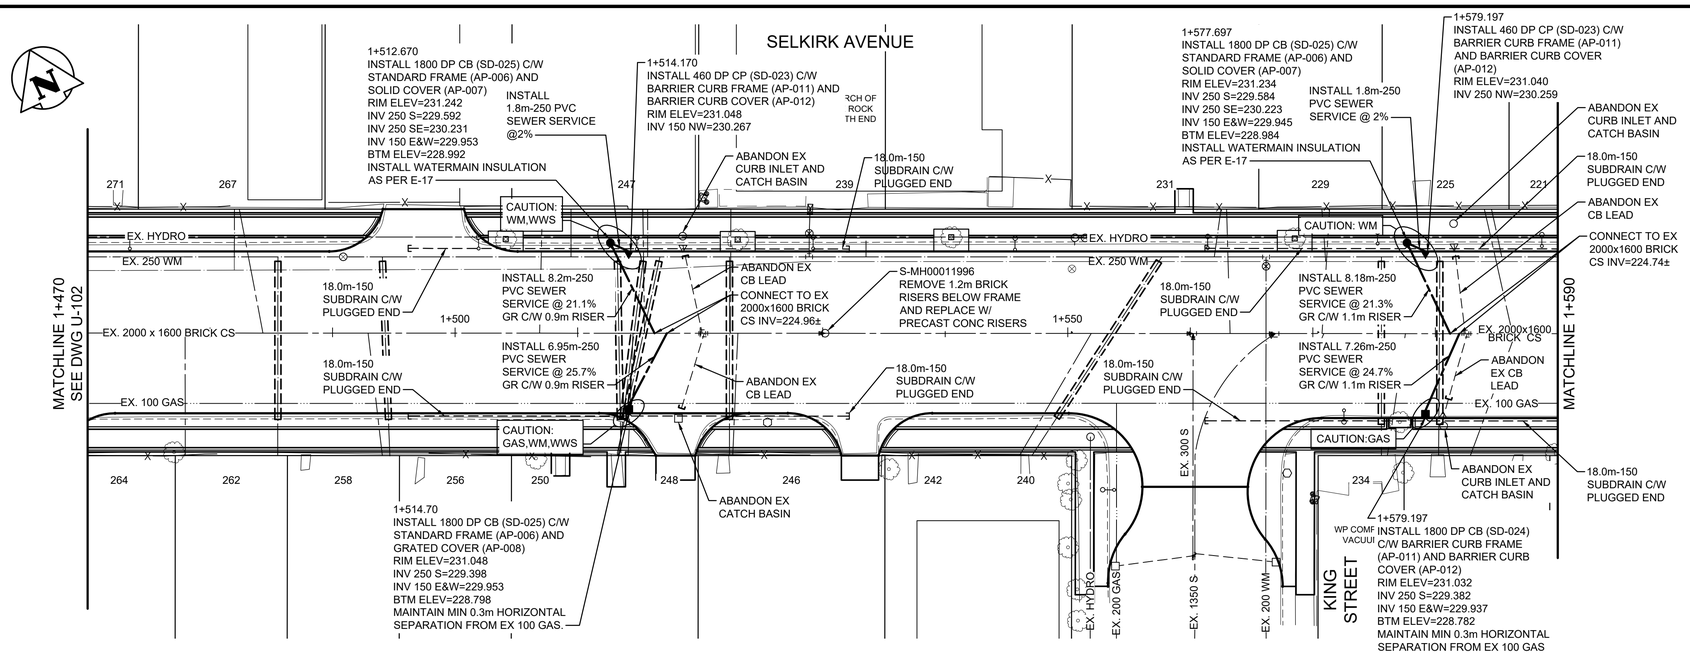

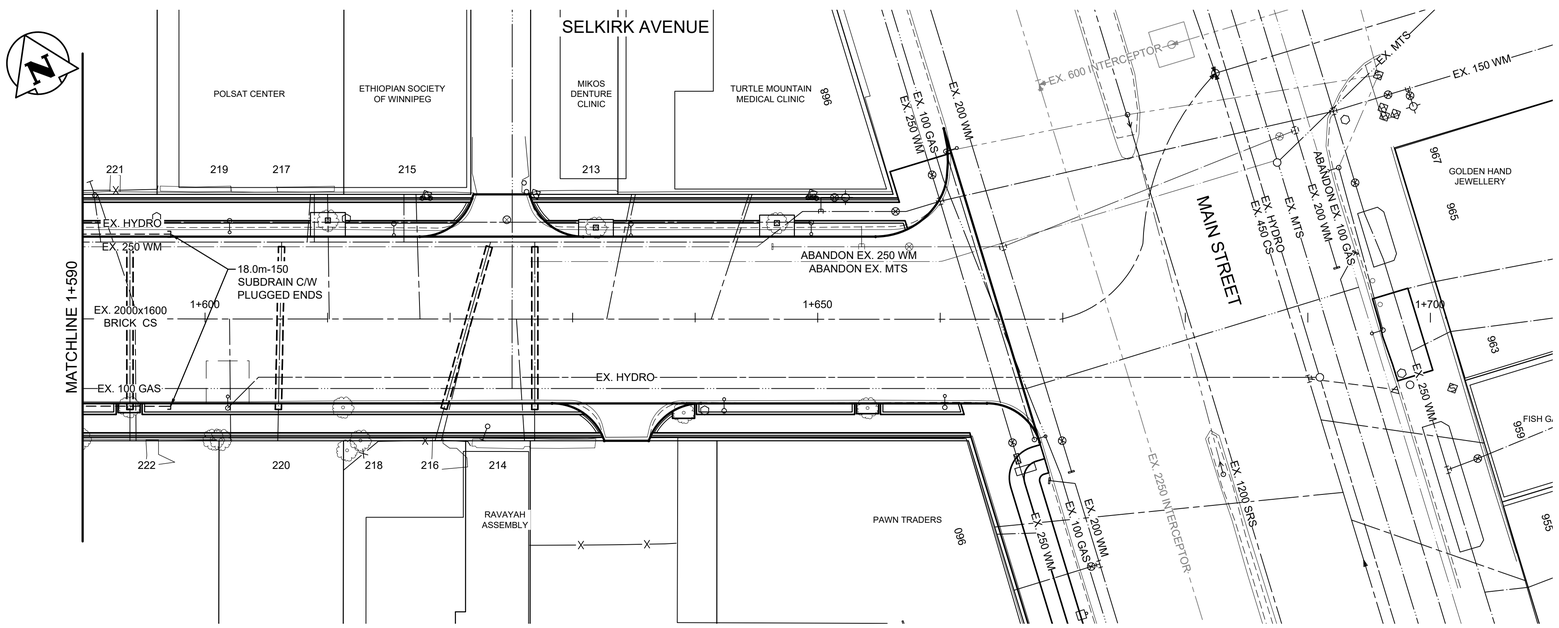

WARNING

IF POWER EQUIPMENT OR EXPLOSIVES ARE TO BE USED FOR EXCAVATION ON THIS PROJECT THE CONTRACTOR MUST:

1) NOTIFY THE GAS COMPANY OF THE PROPOSED LOCATION OF EXCAVATION.

2) TAKE PRECAUTION TO AVOID DAMAGE TO GAS COMPANY INSTALLATIONS.

SEE PROVINCIAL REGULATION 140/92 FOR DETAILS

METRIC

WHOLE NUMBERS INDICATE MILLIMETRES
DECIMALIZED NUMBERS INDICATE METRES

NOTES:

1. ADJUST MANHOLE RIMS, CB RIMS, CP RIMS, VALVES AND HYDRANTS TO NEW GRADES WHERE REQUIRED.
2. CONTRACTOR TO CONFIRM THE LOCATION OF ALL UTILITIES/SERVICES IN THE FIELD PRIOR TO CONSTRUCTION.
3. ALL NEW SEWER SERVICE PIPE TO BE TRENCHLESS INSTALLATION.
4. WHERE MANHOLE FRAMES AND COVERS ARE REMOVED TO ALLOW FOR INSTALLATION OF NEW PRECAST CONC RISERS, EXISTING FRAMES AND COVERS ARE TO BE RE-USED UNLESS DIRECTED OTHERWISE BY THE CONTRACT ADMINISTRATOR.

0 2.5 7.5 12.5m
1:250

ALL LONG SIDE WATER SERVICES WITHIN THE LIMITS OF THE RECONSTRUCTION SHALL BE INSULATED AS PER SPEC E-16

PLAN:

ENGINEERS GEOSCIENTISTS MANITOBA
Certificate of Authorization
Stantec Consulting Ltd.
No. 1301

EXISTING	LEGEND-PLAN	PROPOSED	EXISTING	LEGEND-PLAN	PROPOSED	EXISTING	LEGEND-PROFILE	PROPOSED
150 WM	WATERMAIN	150 WM		HYDRO				
	HYDRANT			M.T.S.				
	VALVE			CONCRETE				
300 LDS	LAND DRAINAGE SEWER	300 LDS		ASPHALT				
250 WWS	WASTE WATER SEWER	250 WWS		SIDEWALK				
	MANHOLE			ASPHALT MILL & FILL				
	CATCH BASIN			STREET LIGHT				
	CURB INLET/CATCH PIT			HYDRO POLE				
	TRANSIT STOP			SURVEY BAR				
	GAS		(31.334)	ELEVATION	(32.231)			
	PROPERTY LINE			SIDEWALK RAMP				

LOCATION APPROVED
UNDERGROUND STRUCTURES

SUPV. U/G STRUCTURES COMMITTEE — DATE

NOTE:
LOCATION OF UNDERGROUND STRUCTURES AS SHOWN ARE BASED ON THE BEST INFORMATION AVAILABLE BUT NO GUARANTEE IS GIVEN THAT ALL EXISTING UTILITIES ARE SHOWN OR THAT THE GIVEN LOCATIONS ARE EXACT. CONFIRMATION OF EXISTENCE AND EXACT LOCATION OF ALL SERVICES MUST BE OBTAINED FROM THE INDIVIDUAL UTILITIES BEFORE PROCEEDING WITH CONSTRUCTION.

B.M.
ELEV.

NO.	REVISIONS	YY.MM.DD.	BY
0	ISSUED F0R TENDER	23.03.10	R.S.

Stantec
500 - 311 Portage Avenue, Winnipeg MB Canada R3B 2B9
Tel. 204.489.5900 Fax. 204.453.9012 www.stantec.com

DESIGNED BY	R.S.	CHECKED BY	
DRAWN BY	S.C.	APPROVED BY	
HOR. SCALE: VERTICAL:	1:250	RELEASED FOR CONSTRUCTION:	
DATE	2023.03.10	DATE	

ENGINEER'S SEAL
PROVINCE OF MANITOBA
2023-03-09
R. M. SHERLOCK
Member
24045
REGISTERED PROFESSIONAL ENGINEER

CONSULTANT DRAWING N0.
U-103

Winnipeg
THE CITY OF WINNIPEG
PUBLIC WORKS DEPARTMENT
ENGINEERING DIVISION

2023 REGIONAL STREET RENEWAL PROGRAM
SELKIRK AVENUE PAVEMENT RENEWALS
SELKIRK AVENUE
STA 1+470 TO MAIN STREET
UNDERGROUND INFRASTRUCTURE

SHEET 7 OF 17
CAD FILE DRAWING NUMBER 08603u-101_t2.dwg
CITY DRAWING NUMBER P-3563-33

V:\1137\active\113708603\3300_drawing\03302_sheet_files\02_civil\Tender_2_Selkirk\08603u-101_t2.dwg
2023/03/09 1:44 PM By: Morness, Amy