ISO A1 - 594mm x 841mm

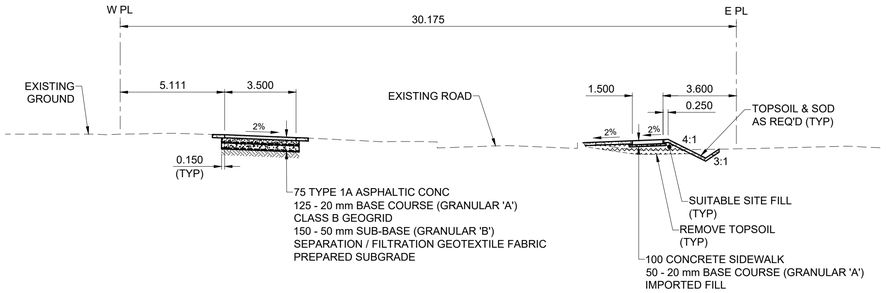

A 44|46 **SECTION AT STA 0+130.00**
SCALE: NTS

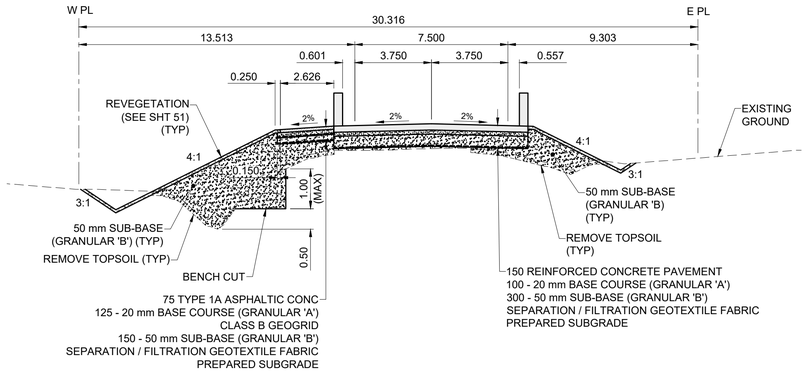

D 43|46 **SECTION AT STA 0+333.00**
SCALE: NTS

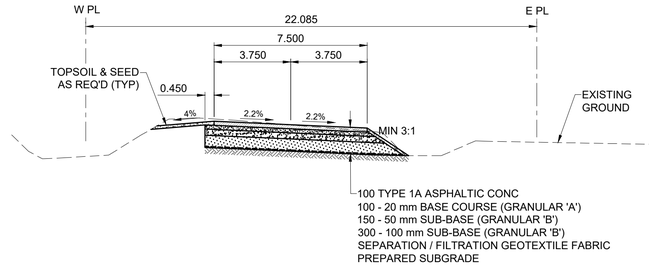

G 43|46 **SECTION AT STA 0+410.00**
SCALE: NTS

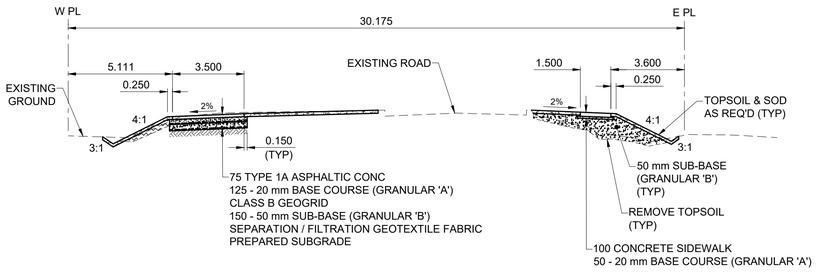

B 45|46 **SECTION AT STA 0+280.00**
SCALE: NTS

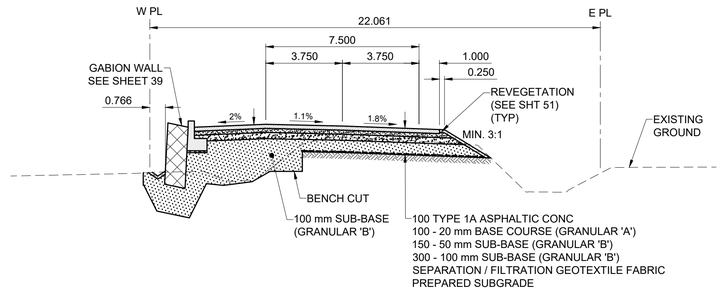

E 43|46 **SECTION AT STA 0+380.00**
SCALE: NTS

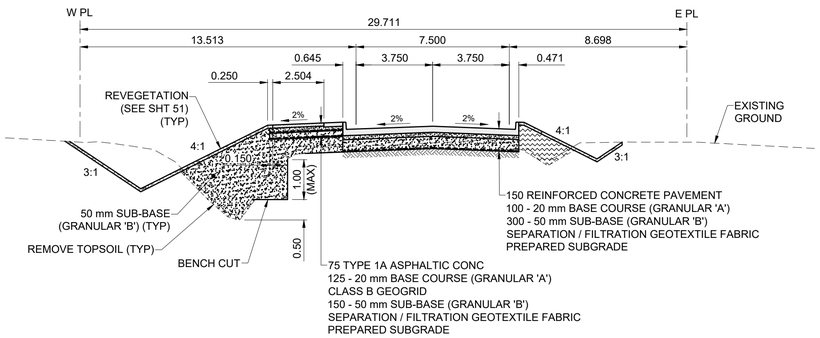

C 43|46 **SECTION AT STA 0+326.30**
SCALE: NTS

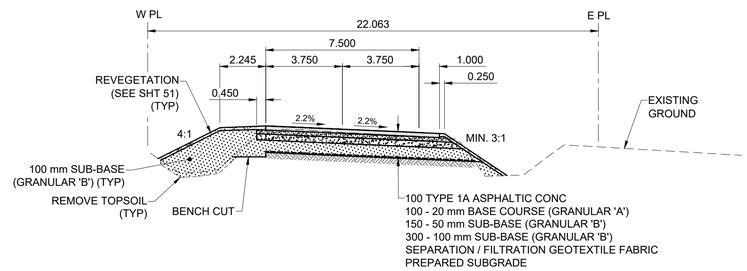

F 43|46 **SECTION AT STA 0+395.00**
SCALE: NTS

METRIC
WHOLE NUMBERS INDICATE MILLIMETRES
DECIMALIZED NUMBERS INDICATE METRES

EXISTING	LEGEND - PLAN	NEW	EXISTING	LEGEND - PLAN	NEW	EXISTING	LEGEND - PLAN	NEW
	GAS		○	MANHOLE	●		CONCRETE PAVEMENT	
	MTS HANDWELL/PEDESTAL		□	CATCH BASIN/CATCH PIT	■		CONC SIDEWALK/MEDIAN	
	HYDRO HANDWELL/CABINET		△	CURB INLET WITH BOX	▲		ASPHALT PAVEMENT	
	CATV/FIBRE OPTIC			TREE			PAVING STONE	
	TRAFFIC SIGNALS/PIT		TH-12	TEST HOLE			GRAVEL	
	LAND DRAINAGE SEWER			PROPERTY LINE			RAMP CURB	
	SANITARY/COMBINED SEWER			SURVEY BAR			PLANING/REMOVAL	
	CB LEAD/SSP/DCP			FENCE				
	WATERMAIN			BOC/EDGE OF PAVEMENT				
	SUBDRAIN		33.000	ELEVATION	33.333			
	DITCH			TRAFFIC SIGN				

LOCATION APPROVED
UNDERGROUND STRUCTURES

SUPR, U/G STRUCTURES COMMITTEE — DATE

NOTE:
LOCATION OF UNDERGROUND STRUCTURES AS SHOWN ARE BASED ON THE BEST INFORMATION AVAILABLE BUT NO GUARANTEE IS GIVEN THAT ALL EXISTING UTILITIES ARE SHOWN OR THAT THE GIVEN LOCATIONS ARE EXACT. CONFIRMATION OF EXISTENCE AND EXACT LOCATION OF ALL SERVICES MUST BE OBTAINED FROM THE INDIVIDUAL UTILITIES BEFORE PROCEEDING WITH CONSTRUCTION.

BM 78-009 — N.W. Cor. Paddington Rd. & Dakota St., 19 mm dia. x 6.1 m I.B. in Valve Box, 5.5 m S. of N.L. Paddington Rd. & on W.L. of Dakota St., in traffic island.
ELEV 232.749 m

No.	REVISIONS	YY/MM/DD	BY
D	REVISED FOR ADDENDUM 1	23/08/18	JGK
C	ISSUED FOR TENDER	23/08/01	JGK
B	ISSUED FOR 95% REVIEW	23/06/27	JGK
A	ISSUED FOR 50% REVIEW	23/04/14	JGK

MORRISON HERSHFIELD

DESIGNED BY JGK | CHECKED BY ACK
DRAWN BY KMB | APPROVED BY RPB
HOR SCALE AS NOTED | RELEASED FOR CONSTRUCTION
VERT SCALE
DATE JUNE 27, 2023 | DATE

PROFESSIONAL'S SEAL
PROVINCE OF MANITOBA
J.G. KENNEDY
Member
22326
2023-08-17
REGISTERED PROFESSIONAL ENGINEER

CONSULTANT FILE NAME
2203665-Creek Bend-XS-01.dwg

ENGINEERS GEOSCIENTISTS MANITOBA
Certificate of Authorization
MORRISON HERSHFIELD
No. 1736

TENDER No. 335-2023

Winnipeg

THE CITY OF WINNIPEG
PUBLIC WORKS DEPARTMENT
ENGINEERING DIVISION

CREEK BEND ROAD BRIDGE REPLACEMENT AND RELATED WORKS

CREEK BEND ROAD SECTIONS

CITY DRAWING NUMBER P-3567-04
SHEET 46 OF 51
DRAWING NUMBER 46

X:\Proj\2022\22036\8650-Civil\ 293-2022 Creek Bend Road Bridg\09 CAD\07 Sheets\Roadworks\2203665-Creek Bend-XS-01.dwg Last Saved: 8/16/2023 3:58 PM by KBerard Plotted: 8/17/2023 11:16 AM by Kevin Berard