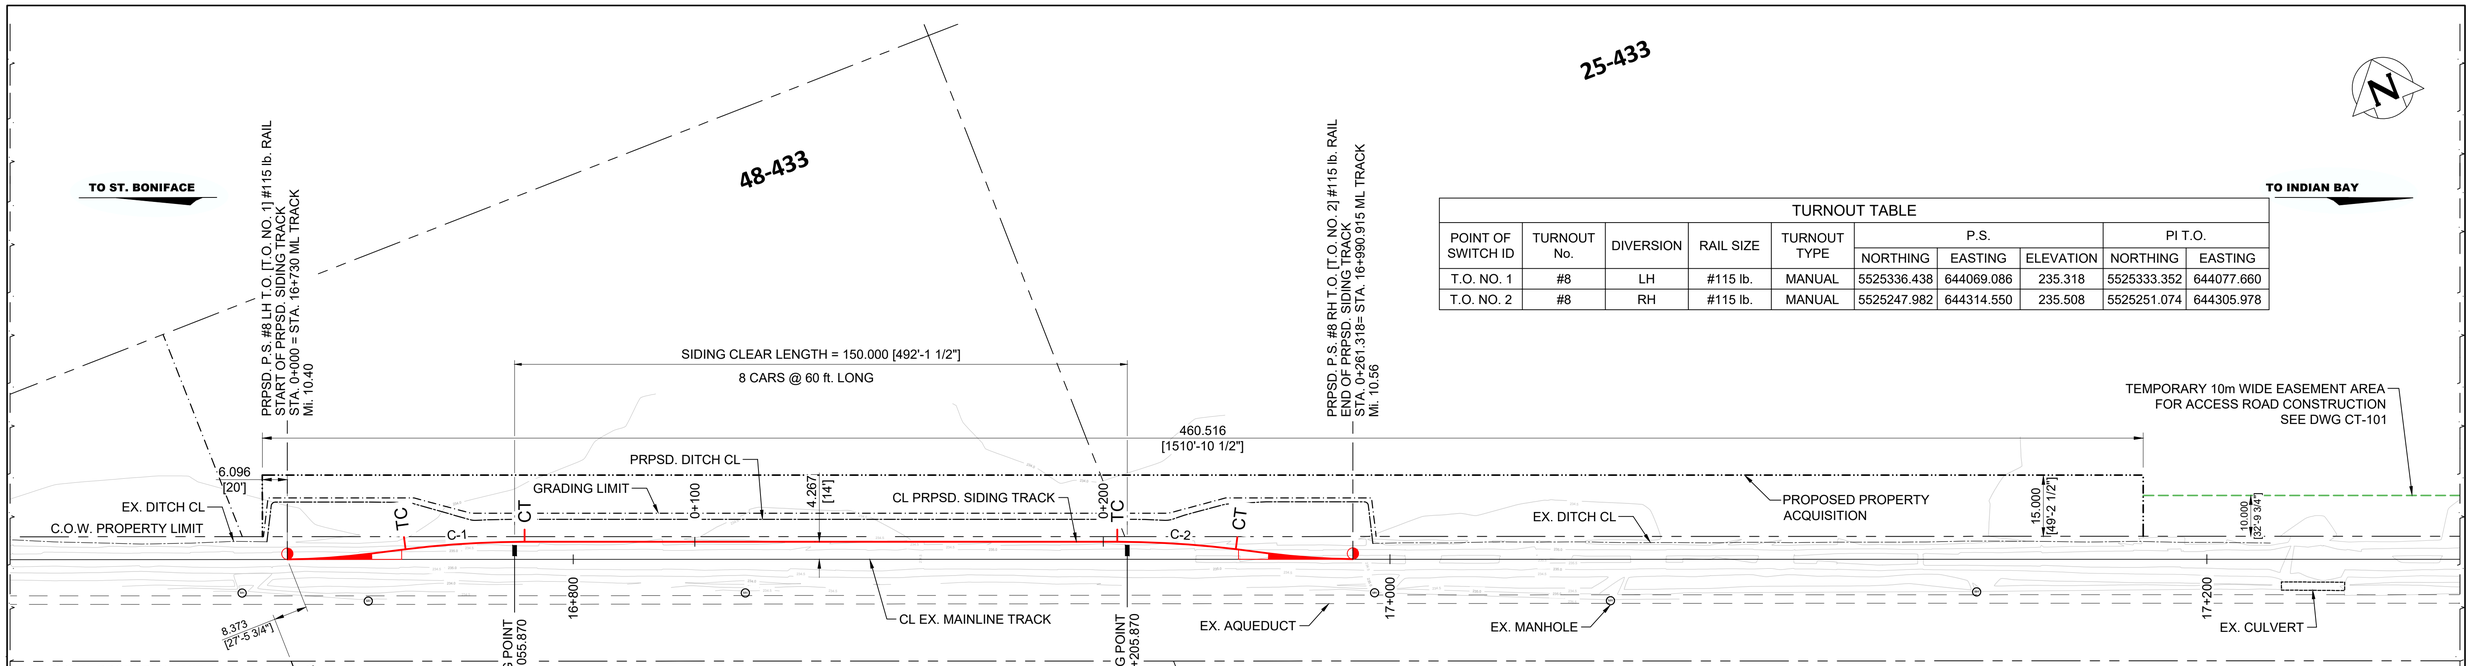

PLAN - PROPOSED SIDING TRACK

1:750

TURNOUT TABLE									
POINT OF SWITCH ID	TURNOUT No.	DIVERSION	RAIL SIZE	TURNOUT TYPE	P.S.			PI T.O.	
					NORTHING	EASTING	ELEVATION	NORTHING	EASTING
T.O. NO. 1	#8	LH	#115 lb.	MANUAL	5525336.438	644069.086	235.318	5525333.352	644077.660
T.O. NO. 2	#8	RH	#115 lb.	MANUAL	5525247.982	644314.550	235.508	5525251.074	644305.978

PROPOSED SIDING TRACK-CURVE DATA														
CURVE No.	DEGREE	RADIUS (m)	Δ	LENGTH (m)	CENTRE POINT		BEGIN			END			PI POINT	
					NORTHING	EASTING	STATION	NORTHING	EASTING	STATION	NORTHING	EASTING	NORTHING	EASTING
C-1	7°30'00"	233.016	7°11'11"	29.226	5525101.612	644046.151	0+029.073	5525328.975	644097.166	0+058.299	5525320.807	644125.208	5525325.772	644111.443
C-2	7°30'00"	233.016	7°09'10"	29.090	5525052.369	644182.684	0+203.441	5525271.565	644261.741	0+232.531	5525260.015	644288.419	5525266.624	644275.440

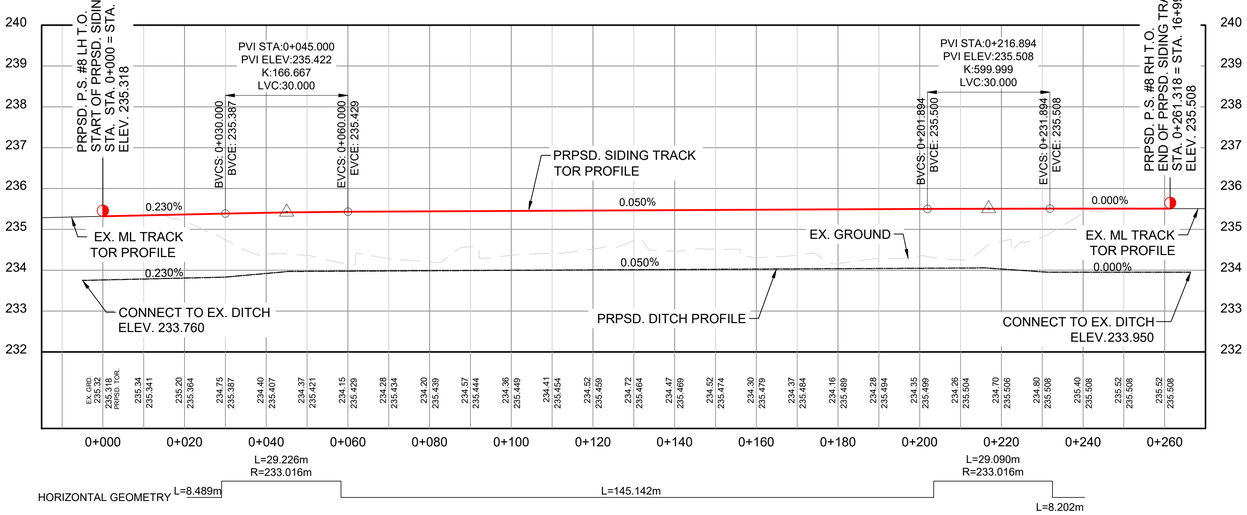

PROFILE - PROPOSED SIDING TRACK

H 1:750
V 1:75

NOT FOR CONSTRUCTION

WARNING – BURIED UTILITIES
PRIOR TO CONSTRUCTION CN ENGINEERING SIGNALS MUST BE NOTIFIED, AS WELL, USE EXTREME CAUTION WHEN WORKING NEAR CABLES, JUNCTION BOXES, CONDUITS, ETC.

METRIC
WHOLE NUMBERS INDICATE MILLIMETRES
DECIMALIZED NUMBERS INDICATE METRES

1: 750 — 0.0 15.0 30.0 45.0 60.0 75.0

B.M.
ELEV.

NO.	REVISIONS	DATE	BY
0	ISSUED FOR TENDER	23/05/05	M.Y.

Stantec
500 - 311 Portage Avenue, Winnipeg MB Canada
www.stantec.com

DESIGNED BY	MY	CHECKED BY	MY
DRAWN BY	GR	APPROVED BY	ERT
SCALE: HORIZONTAL	1: 750	RELEASED FOR CONSTRUCTION	
VERTICAL	1: 75		
DATE	2023 05 05	DATE	

PLOT DATE: 2023 05 05

ENGINEER'S SEAL
PROVINCE OF MANITOBA
E. R. TRANQUADA
Member
35300
2023-05-05
REGISTERED PROFESSIONAL ENGINEER

CONSULTANT DRAWING NUMBER
CT–201

THE CITY OF WINNIPEG
WATER AND WASTE DEPARTMENT
ENGINEERING DIVISION

WINNIPEG–MANITOBA

GREATER WINNIPEG WATER DISTRICT RAILWAY
PROPOSED SIDING RELOCATION
PROPOSED SIDING TRACK PLAN & PROFILE

SHEET 4 OF 7

CITY DRAWING NUMBER
1-0751R-D0007-001-R0

BID OPPORTUNITY: 57–2023
CONTRACT NUMBER: X

FILE PATH: \\Ca0045–ppfss01\workgroup\1137\active\113733898\0300_drawing\0302_sheet_files\10_track\
FILE NAME: CT201.dwg