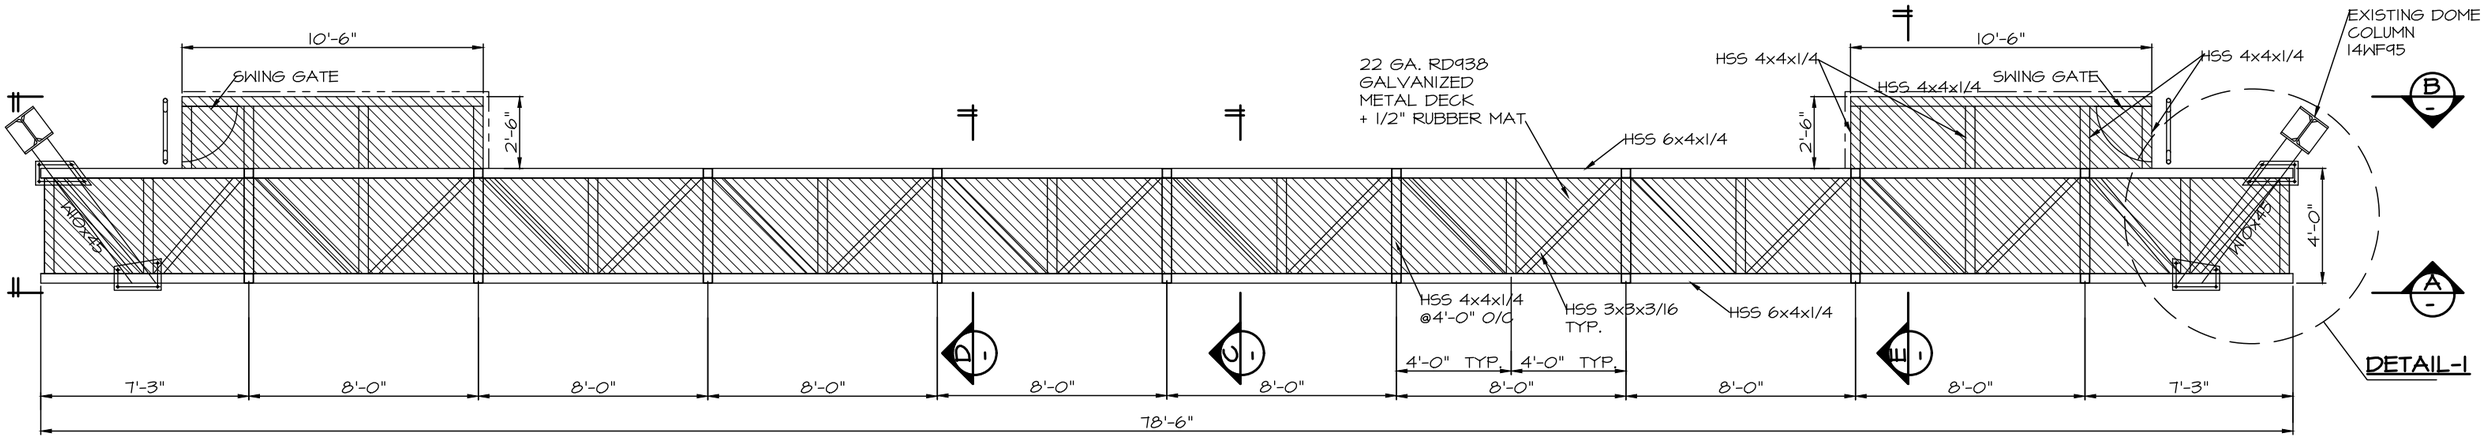

TRUSS BOTTOM CHORD

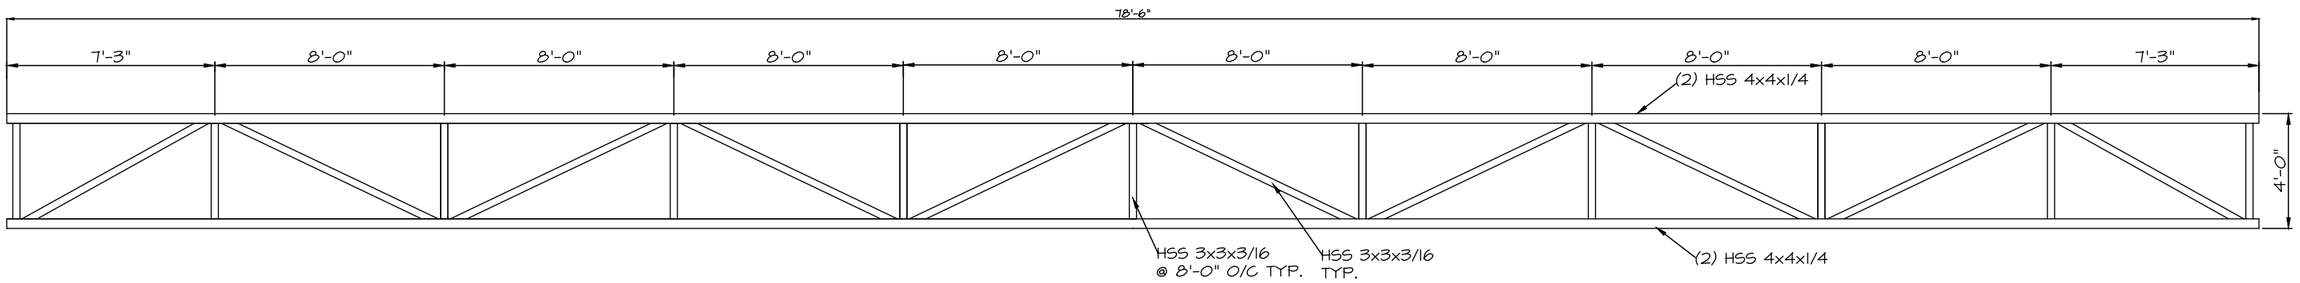

TRUSS TOP CHORD

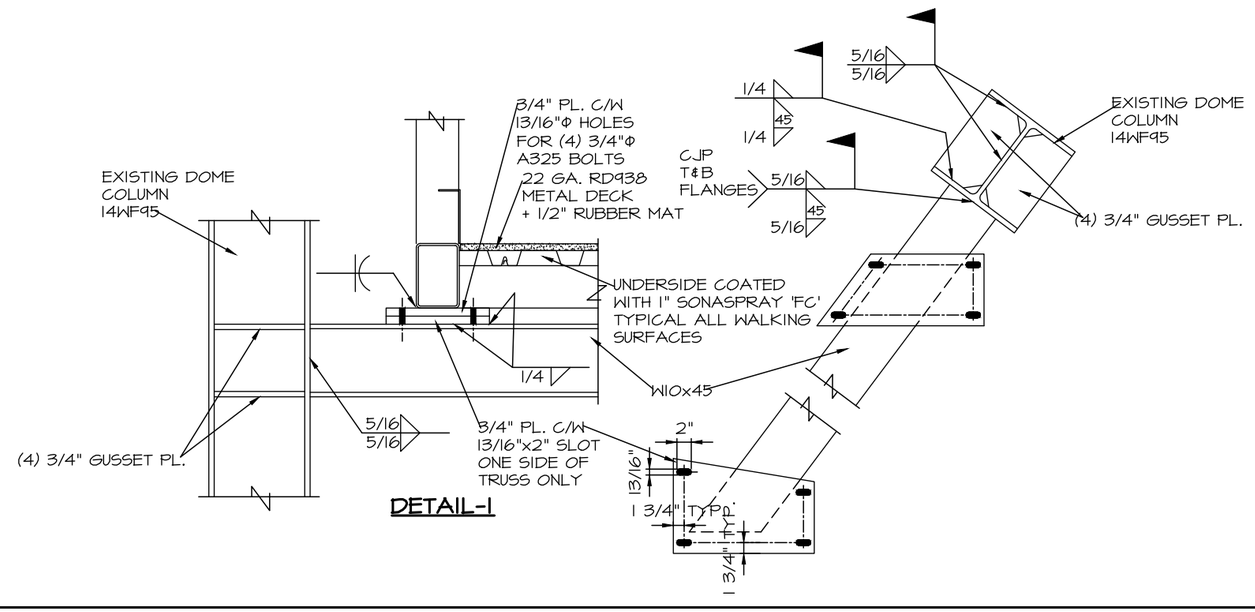

DETAIL-1

NO.	REVISIONS	BY	DATE
0	ISSUED FOR TENDER	JC	NOV. 28/2023

F.A. Roberts & Associates Ltd.
Engineering Consultants
1304 Border St. | Winnipeg, MB | R3H 0M6 | Ph. (204) 694-4600

Winnipeg

PROJECT: RAINBOW STAGE

LOCATION: WINNIPEG, MANITOBA

DRAWING TITLE: NEW FRONT OF HOUSE BRIDGE
TRUSS PLAN

DGN/DWN BY JC DATE MAR.022
CHECKED BY FAR DATE

DWG NO. 2022031-S1.4

REVISED 0