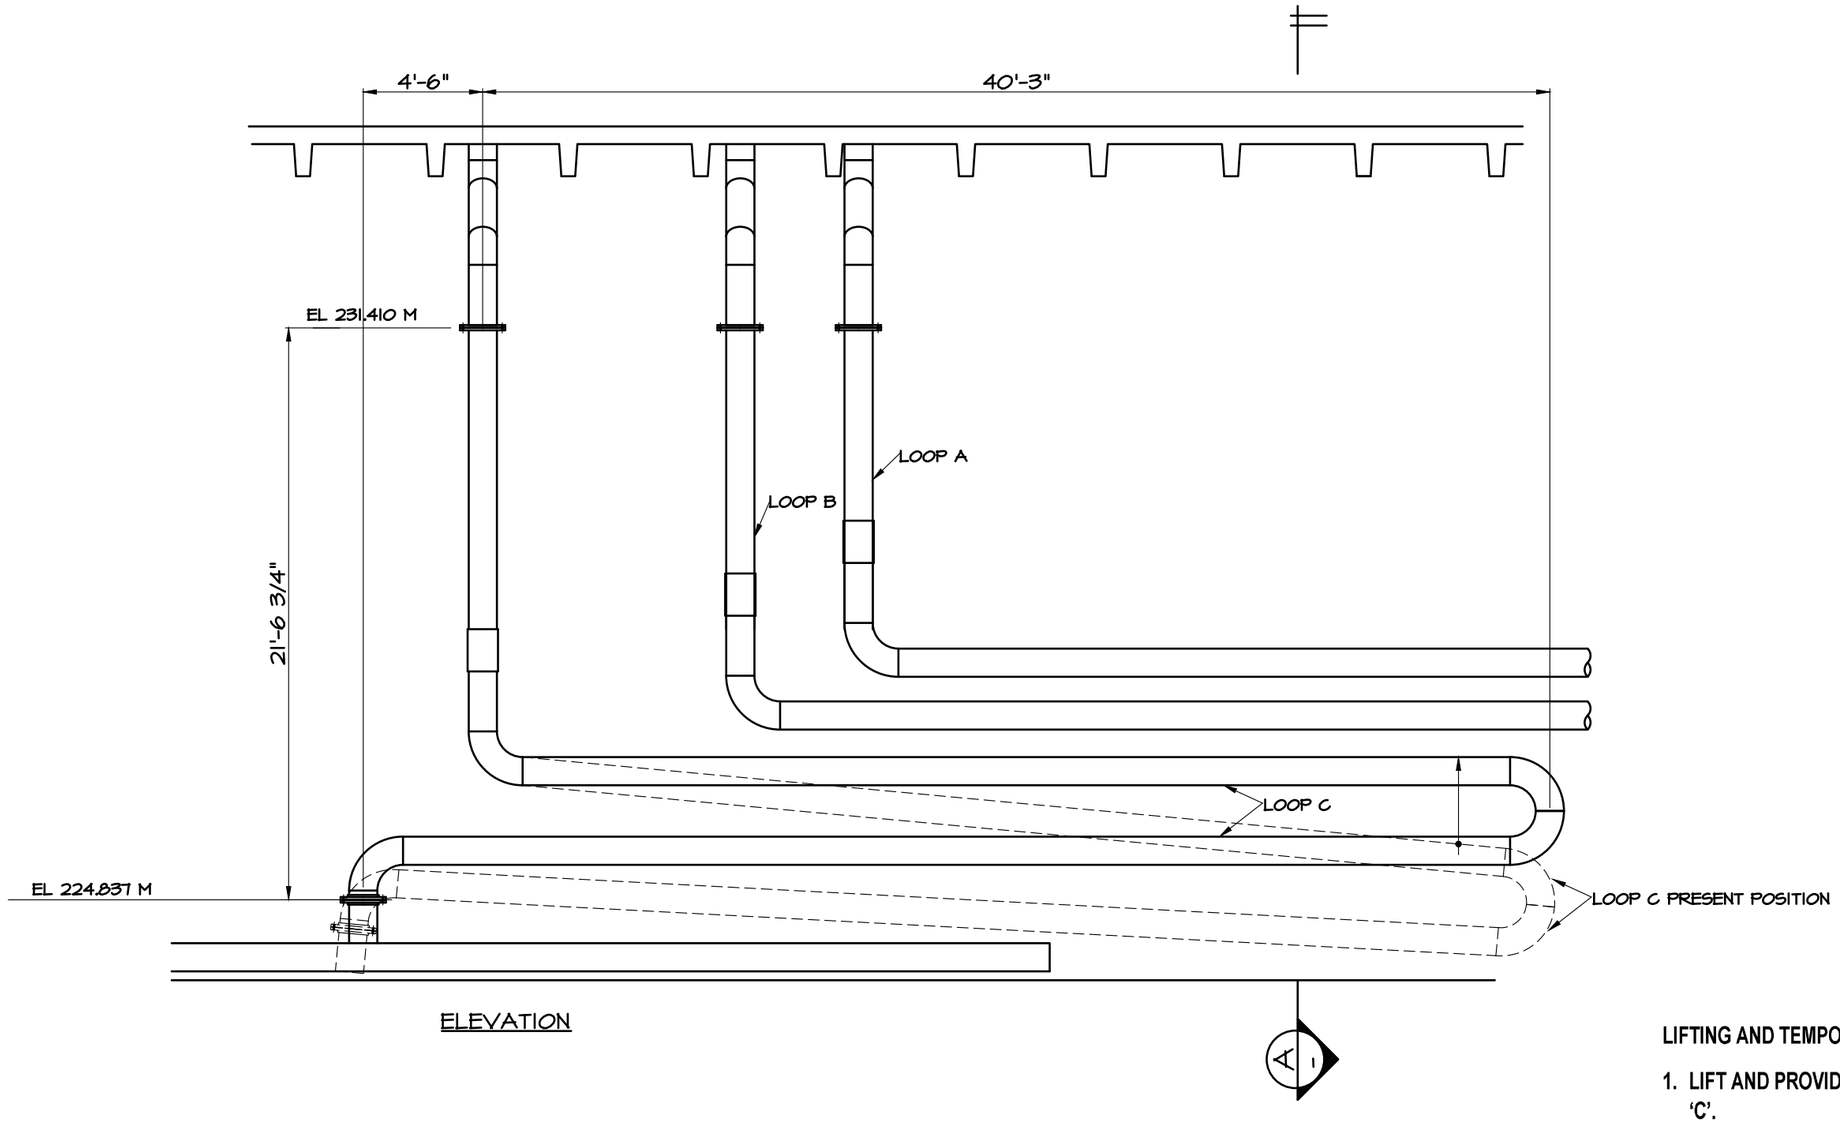

ELEVATION

LIFTING AND TEMPORARY SUPPORT

1. **LIFT AND PROVIDE TEMPORARY SUPPORT FOR AERATION PIPING LOOP 'C'.**
2. **POSITION AS REQUIRED TO CARRY OUT THE REMAINING WORK TO POSITION WITH POSITIVE DRAINAGE SLOPE AND INSTALL WALL MOUNTED SUPPORTS.**

B.M.
ELEV.

COSTRUCTION COMPLETION DATE: YYYY MM DD

NO.	REVISIONS	DATE	BY
0	ISSUED FOR TENDER 85-2023	2023 03 10	JC

F.A. Roberts & Associates Ltd.
Engineering Consultants
1304 Border St. | Winnipeg, MB | R3H 0M6 | Ph. (204) 694-4600

DESIGNED BY	FAR	CHECKED BY	**FAR**
DRAWN BY	JC	APPROVED BY	**FAR**
SCALE: HORIZONTAL VERTICAL		RELEASED FOR CONSTRUCTION	
DATE	2023 03 10	DATE	

PLOT DATE: 2023 03 10

ENGINEER'S SEAL

CONSULTANT DRAWING NUMBER
2022187–R1

BID OPPORTUNITY: XXX-20XX
CONTRACT NUMBER: X

FILE PATH: P:\2022 Project Folder\2022187\
FILE NAME: 2022187.dwg

Winnipeg

THE CITY OF WINNIPEG

WATER AND WASTE DEPARTMENT
ENGINEERING DIVISION

2023 NEWPCC SBR UPGRADES
SBR TANK No.2 PIPING
AERATION LOOP C LIFTING AND TEMPORARY SUPPORT

SHEET 1 OF 1

CITY DRAWING NUMBER
85-2023
_DRAWING
_2022187_R1-R0