A1 SIZE 594mm x 841mm

X:\Proj\2023\23036\7800-2023-2025 McGregor-Inkster Renewals\09_CAD\Inkster EBI07 Sheets\Staging and Traffic Signage\23036?b-Inkster-Staging and Traffic Signage.dwg Last Saved: 4/16/2024 2:27 PM by KBerard Plotted: 4/16/2024 2:37 PM by Kevin Berard

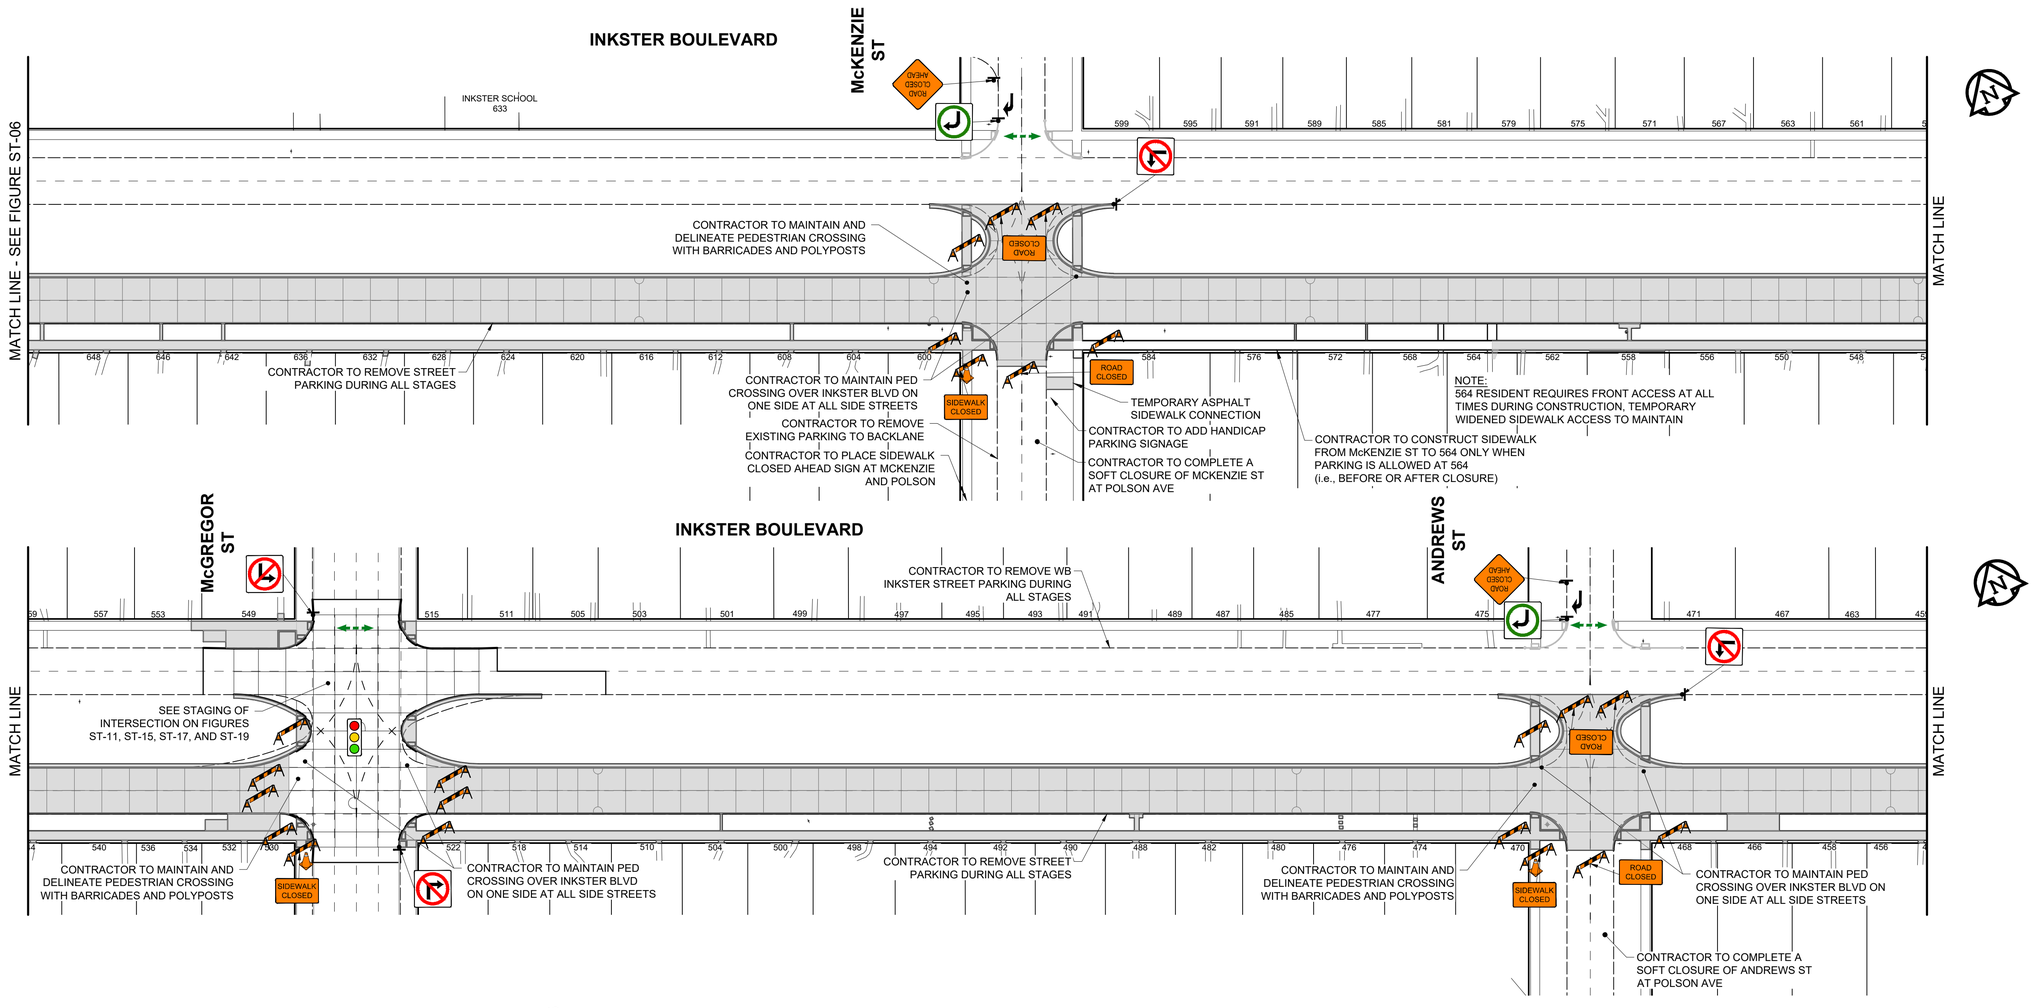

CITY OF WINNIPEG

INKSTER BOULEVARD RENEWAL PROGRAM
SINCLAIR STREET TO MAIN STREET RECONSTRUCTION

TRAFFIC SIGNAGE
INKSTER BOULEVARD

STAGE 1
FIGURE ST-07

MORRISON HERSHFIELD now Stantec

ISSUED FOR ADDENDUM 2

SCALE: 1:500
0 5 10 20 30m