EXAMPLE of site plan details required

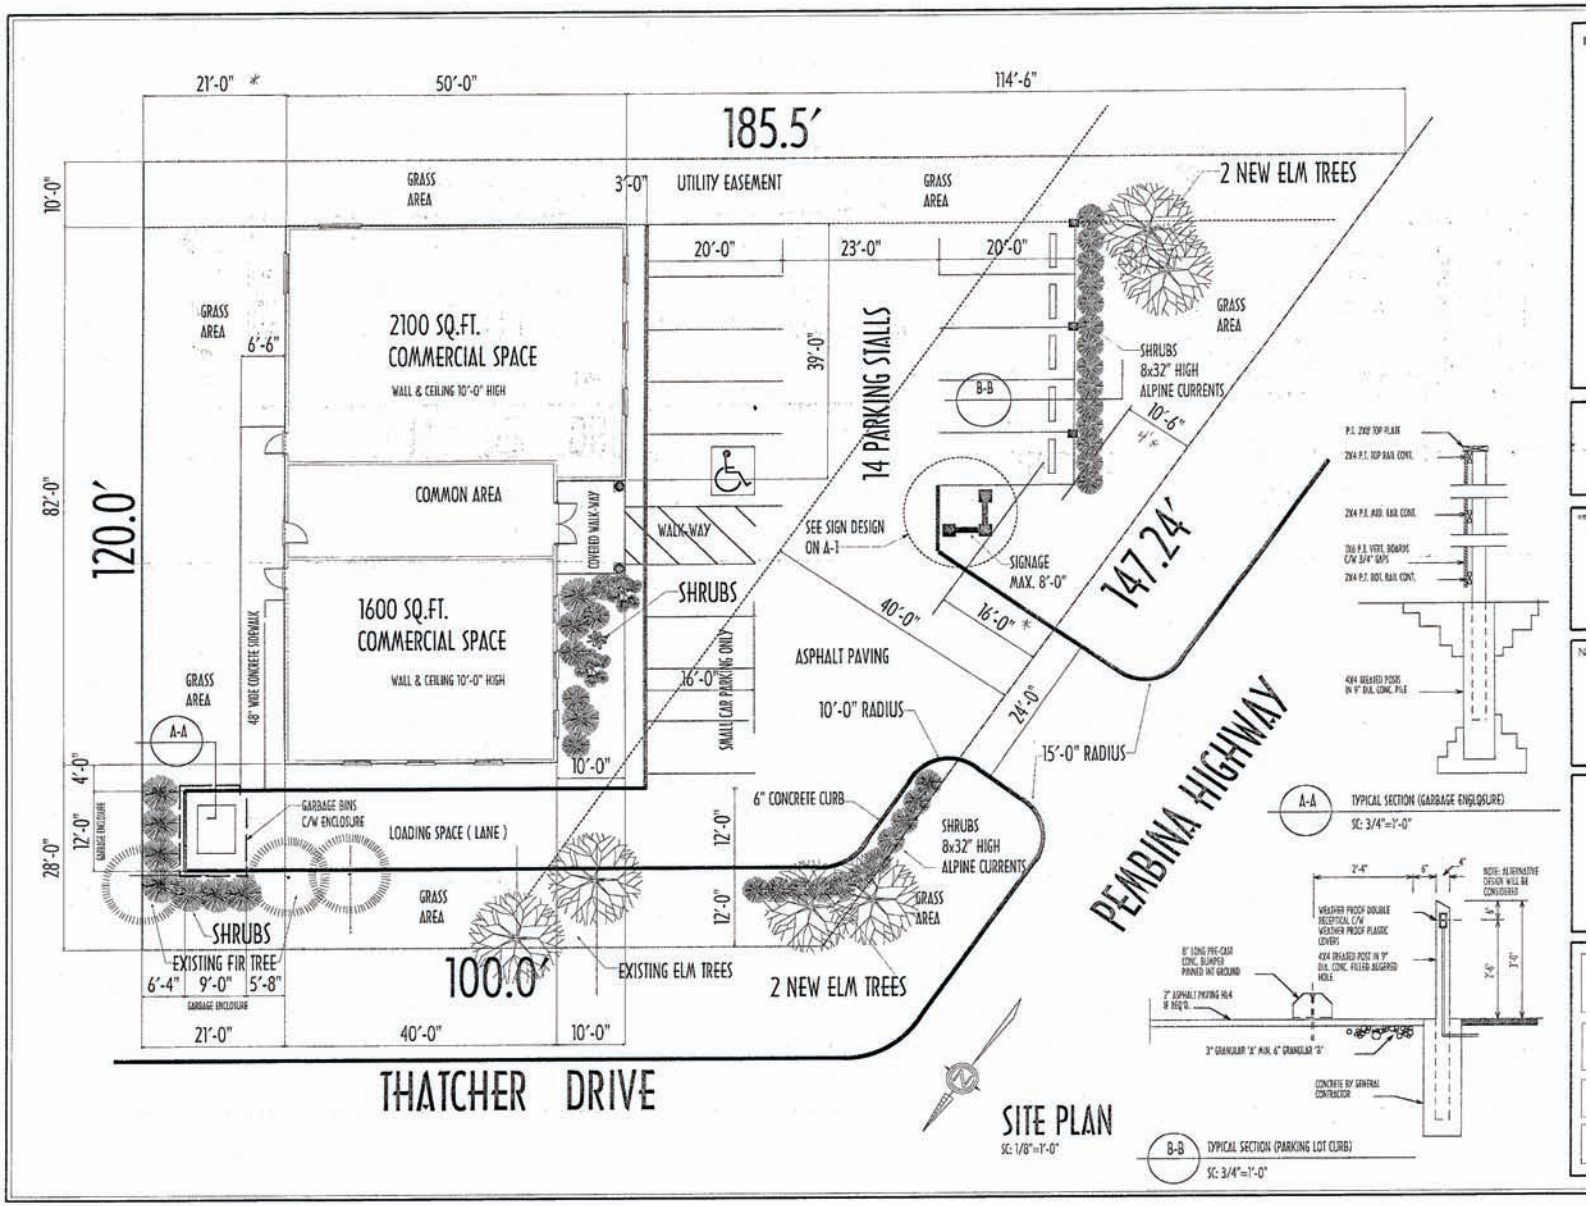

Garbage enclosure detail

Curbing and fencing detail