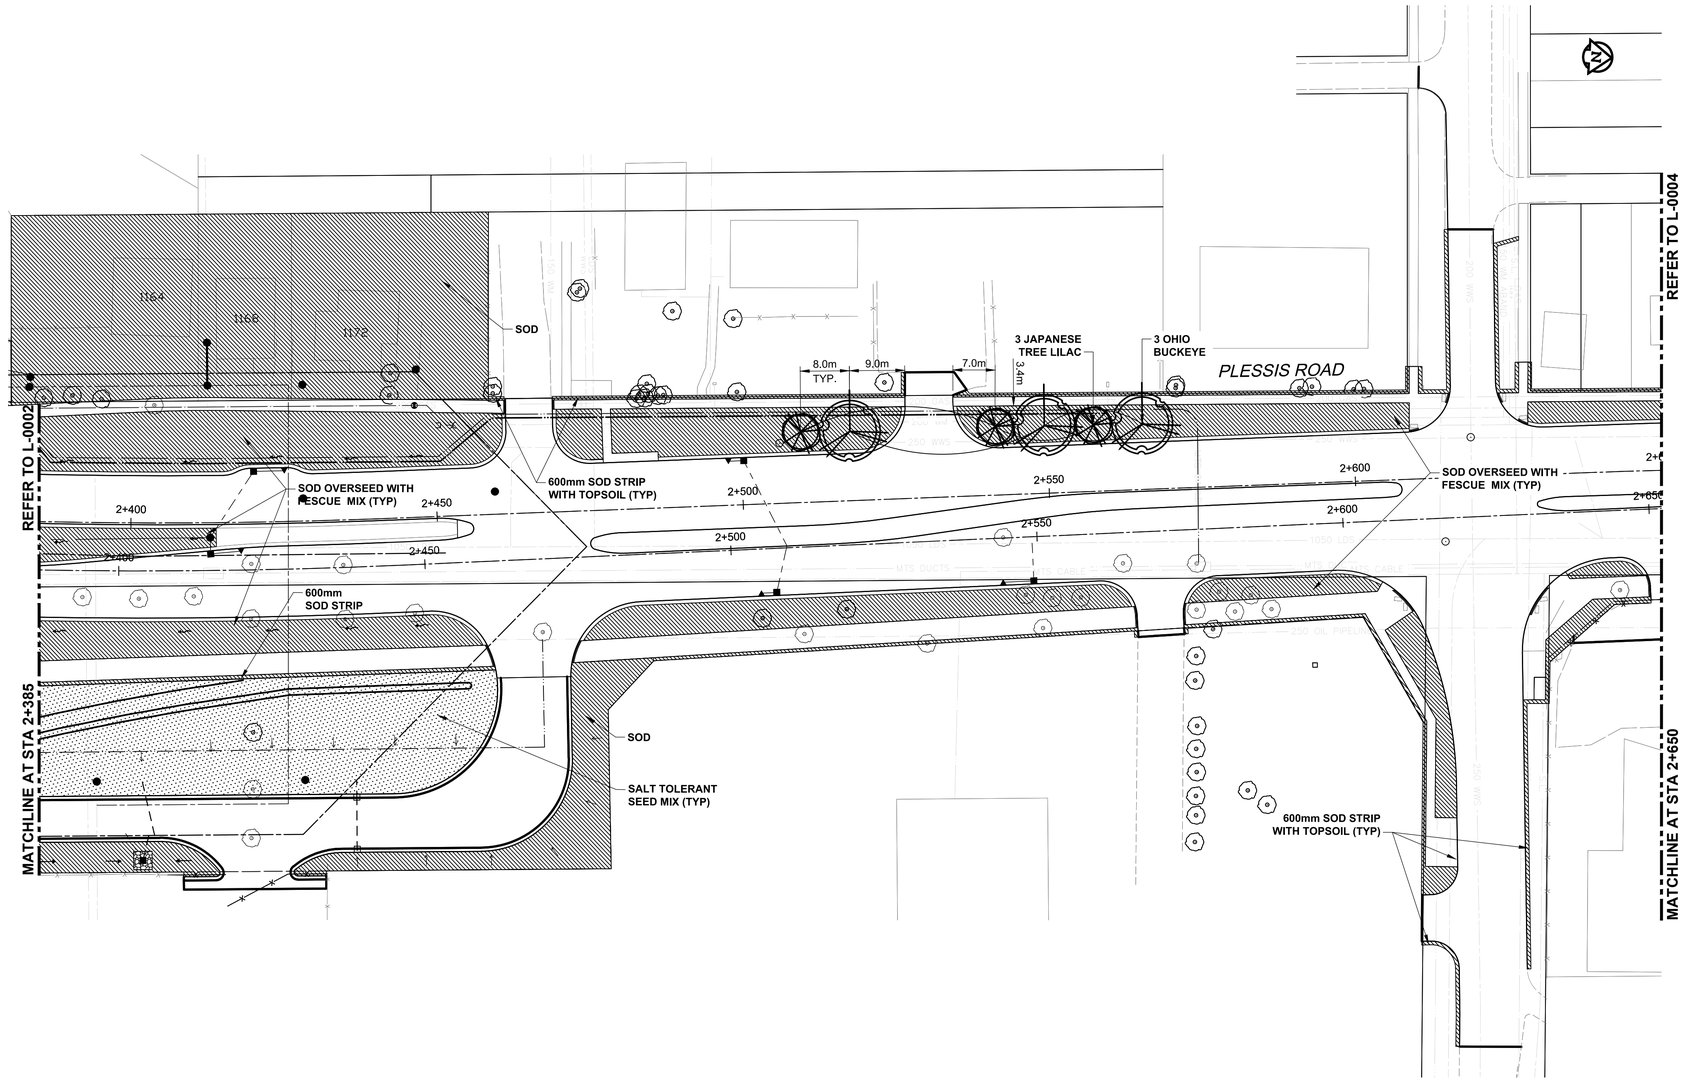

LEGEND

- BLUEGRASS/ FESCUE SOD
- SALT TOLERANT SEED MIX
- EXISTING TREE
- EXISTING TREE REMOVED

NOTE:

1. FOR PLANT LIST REFER TO SHEET L-002
2. FOR PLANTING DETAILS REFER TO SHEET L-008
3. FOR SOD DETAILS REFER TO SD-243

0 5 10 15 m H = 1:500

METRIC
WHOLE NUMBERS INDICATE MILLIMETRES
DECIMALIZED NUMBERS INDICATE METRES

APEGM
Certificate of Authorization
AECOM Canada Ltd.
No. 4671 Date:_____

BID OPPORTUNITY NO. 712-2013

150 WM	WATERMAIN			HYDRO			PROPERTY LINE	
	HYDRANT			MTS			TREE	
	VALVE			GAS				
300 LDS	LAND DRAINAGE SEWER							
250 WWS	WASTE WATER SEWER							
	MANHOLE							
	CATCH BASIN							
	CURB INLET							
	CULVERT							
	SURVEY BAR							
	LAMP STANDARD							
	LEGEND - PLAN			LEGEND - PLAN		EXISTING	LEGEND - PROFILE	NEW

LOCATION APPROVED
UNDERGROUND STRUCTURES

SUPV. U/G STRUCTURES COMMITTEE _____ DATE _____

NOTE:
LOCATION OF UNDERGROUND STRUCTURES AS SHOWN ARE BASED ON THE BEST INFORMATION AVAILABLE. BUT NO GUARANTEE IS GIVEN THAT ALL EXISTING UTILITIES ARE SHOWN OR THAT THE GIVEN LOCATIONS ARE EXACT. CONFIRMATION OF EXISTENCE AND EXACT LOCATION OF ALL SERVICES MUST BE OBTAINED FROM THE INDIVIDUAL UTILITIES BEFORE PROCEEDING WITH CONSTRUCTION.

B.M.
ELEV.

NO.	REVISIONS	DATE	BY
1	ISSUED FOR ADDENDUM	2013/12/10	LJV
0	ISSUED FOR TENDER	2013/11/21	LJV

AECOM

DESIGNED BY	LJV	CHECKED BY	DKH
DRAWN BY	LJV	APPROVED BY	
HOR. SCALE:	1:500	RELEASED FOR CONSTRUCTION BY:	
VERTICAL:	NA		
DATE	2013-08-09	DATE	

ENGINEER'S SEAL

CONSULTANT DRAWING NO.
60273041-SHT-01-Con3-L-0003

Winnipeg

THE CITY OF WINNIPEG
PUBLIC WORKS DEPARTMENT

PLESSIS ROAD TWINNING AND GRADE SEPARATION AT CN REDDITT SUBDIVISION
CONTRACT 3

CITY DRAWING NUMBER: U238-2014-2403
SHEET 03 OF 10

LANDSCAPING
PLESSIS ROAD STA. 2+385 TO 2+650

L-0003

AECOM REVIEW | DRFT CHK
_ACCOMMON_DEFAULT.CTB
2013-12-09
A1 – 841x594
P:\60273041\000-CADD\02-SHEETS\L\04\60273041-SHT-01-CON3-L-0003.DWG