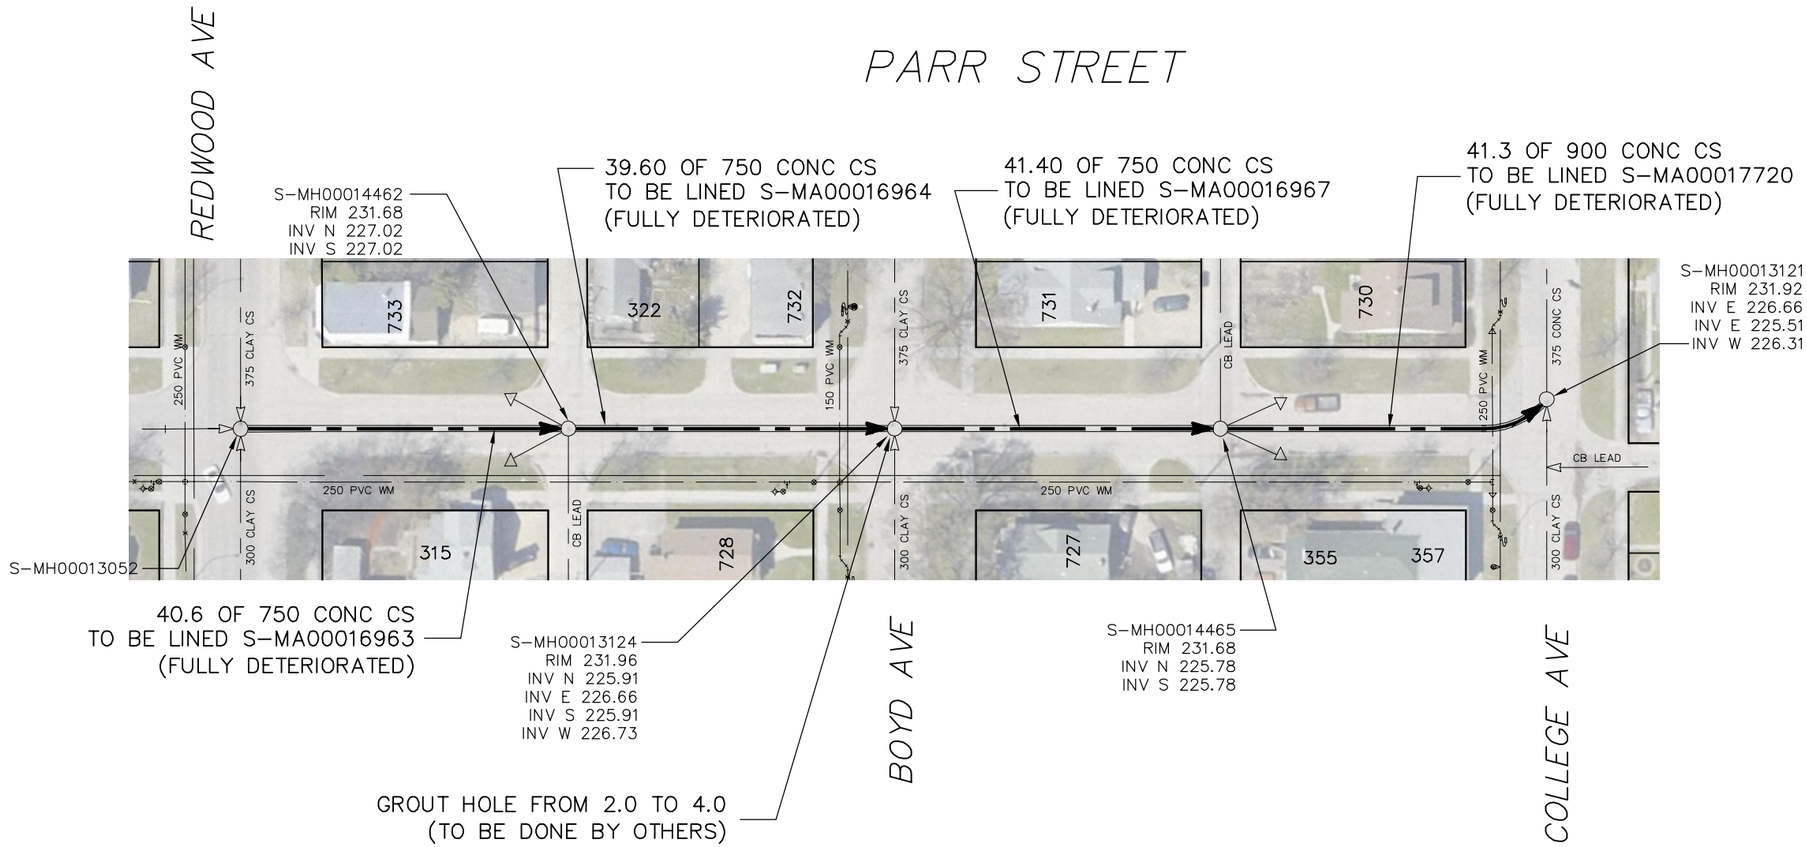

SEWER JUNCTION INFORMATION FROM SEWER VIDEO INSPECTION SEWER ID S-MA00016963		
DISTANCE FROM MH ID S-MH00013052		
DISTANCE	DIAMETER	CLOCK
27.0	100	1
36.5	150	1
36.5	150	11

SEWER JUNCTION INFORMATION FROM SEWER VIDEO INSPECTION SEWER ID S-MA00016964		
DISTANCE FROM MH ID S-MH00014462		
DISTANCE	DIAMETER	CLOCK
19.4	150	11
19.4	150	1
38.6	450	8
38.9	450	4

SEWER JUNCTION INFORMATION FROM SEWER VIDEO INSPECTION SEWER ID S-MA00016967		
DISTANCE FROM MH ID S-MH00013124		
DISTANCE	DIAMETER	CLOCK
0.1	150	8
27.8	150	1
27.8	150	11
39.7	150	11

SEWER JUNCTION INFORMATION FROM SEWER VIDEO INSPECTION SEWER ID S-MA00017720		
DISTANCE FROM MH ID S-MH00014465		
DISTANCE	DIAMETER	CLOCK
3.9	150	1
3.9	150	11
22.4	100	9
24.0	100	3
27.8	150	2
27.8	150	10
33.6	100	9

WARNING

IF POWER EQUIPMENT OR EXPLOSIVES ARE TO BE USED FOR EXCAVATION ON THIS PROJECT THE CONTRACTOR MUST:

1) NOTIFY THE GAS COMPANY OF THE PROPOSED LOCATION OF EXCAVATION.

2) TAKE PRECAUTION TO AVOID DAMAGE TO GAS COMPANY INSTALLATIONS.

SEE PROVINCIAL REGULATION 210/72 FOR DETAILS

METRIC

WHOLE NUMBERS INDICATE MILLIMETRES
DECIMALIZED NUMBERS INDICATE METRES

0.0 10.0 20.0 30.0 40.0

LOCATION APPROVED
UNDERGROUND STRUCTURES

SUPV. U/G STRUCTURES COMMITTEE — DATE

NOTE:

LOCATION OF UNDERGROUND STRUCTURES AS SHOWN ARE BASED ON THE BEST INFORMATION AVAILABLE BUT NO GUARANTEE IS GIVEN THAT ALL EXISTING UTILITIES ARE SHOWN OR THAT THE GIVEN LOCATIONS ARE EXACT. CONFIRMATION OF EXISTENCE AND EXACT LOCATION OF ALL SERVICES MUST BE OBTAINED FROM THE INDIVIDUAL UTILITIES BEFORE PROCEEDING WITH CONSTRUCTION.

B.M.
ELEV.

CONSTRUCTION COMPLETION DATE: YYYY MM DD

NO.	REVISIONS	DATE	BY
1	REVISED PIPE SIZES	2014/01/08	RS

DESIGNED BY	SC	CHECKED BY	SC
DRAWN BY	CJH/RS	APPROVED BY	KZ
SCALE: HORIZONTAL	1:750	RELEASED FOR CONSTRUCTION	
VERTICAL			
DATE	2014 01 09	DATE	

PLOT DATE: 2014 01 09

ENGINEER'S SEAL

ORIGINAL SIGNED BY S.R.J. COURNOYER 14-01-08

CONSULTANT DRAWING NUMBER
–

Winnipeg

THE CITY OF WINNIPEG

WATER AND WASTE DEPARTMENT
ENGINEERING DIVISION

2013 SEWER RENEWALS
BY CIPP LINING

PARR STREET

1ST MH AT REDWOOD AVENUE TO
MH AT COLLEGE AVENUE

SHEET 36 OF 46

CITY DRAWING NUMBER
10656

BID OPPORTUNITY: 965-2013
CONTRACT NUMBER: 13

FILE PATH: R:\DRAWINGS\SEWER\2013_RENEWALS\CIPP'S\CONTRACT 13\CIPP's\
FILE NAME: PARR_boyd.dwg