CONSTRUCTION NOTES:

PROJECT SCOPE

1. INSTALL CONDUIT, BASES AND PITS AS SHOWN.
2. INSTALL EQUIPMENT AS SHOWN.

PROJECT COORDINATION

1. COORDINATE WORK WITH (CA's NAME), (204) XXX-XXXX.

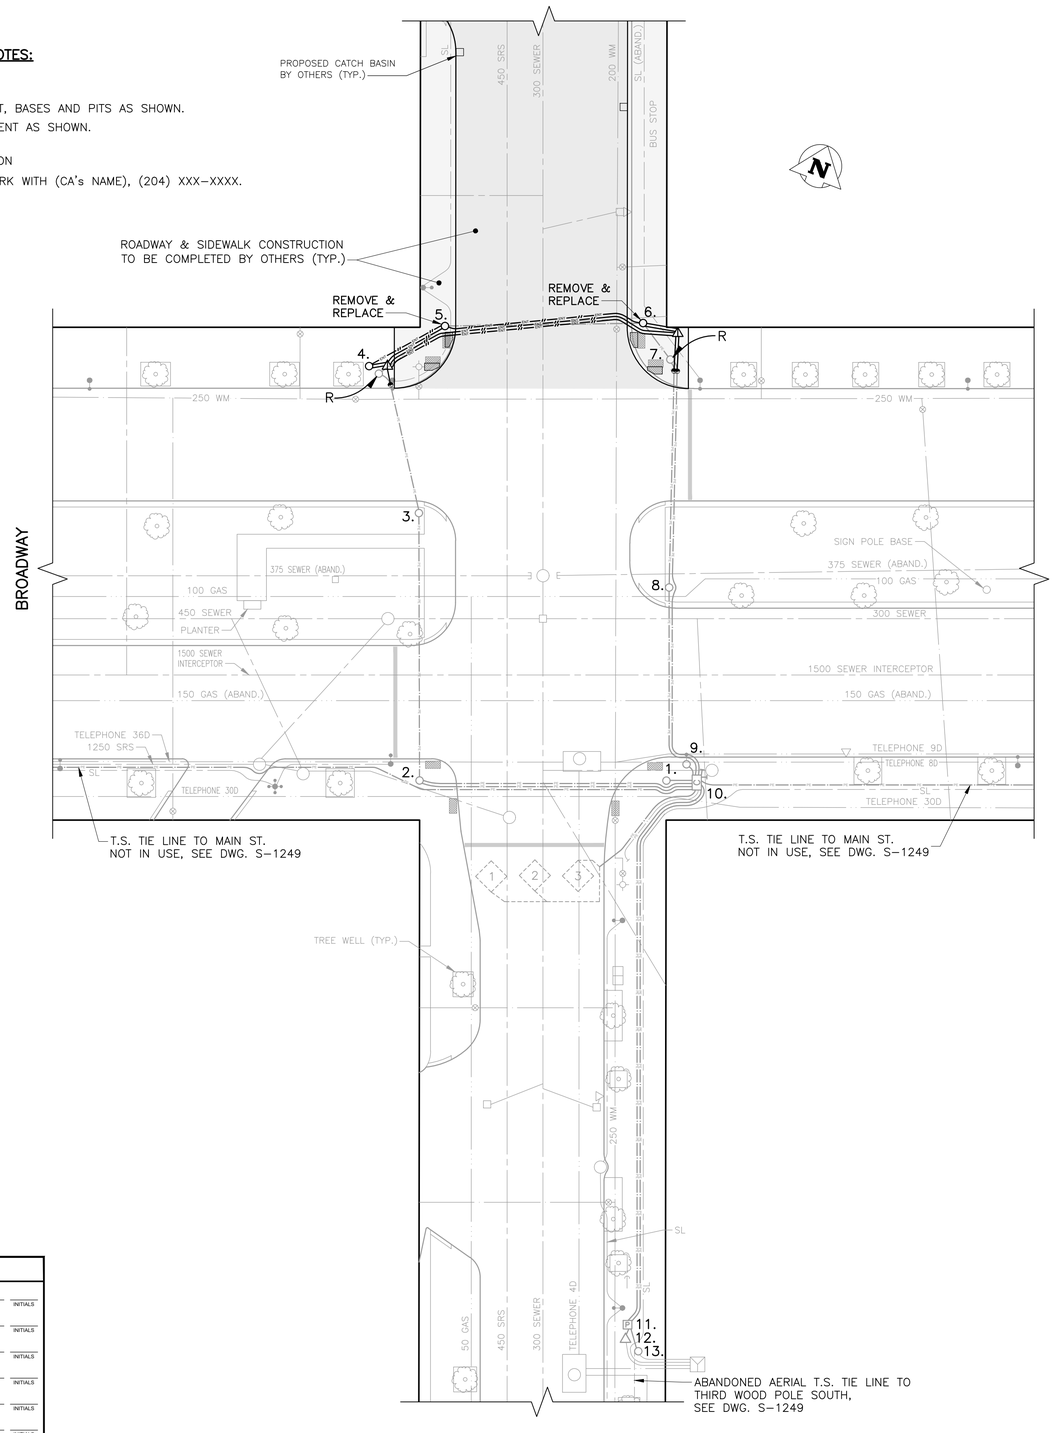

PLAN VIEW: UNDERGROUND CONSTRUCTION

1:250

TRAFFIC SIGNALS EQUIPMENT DISPLAY:
N.T.S.

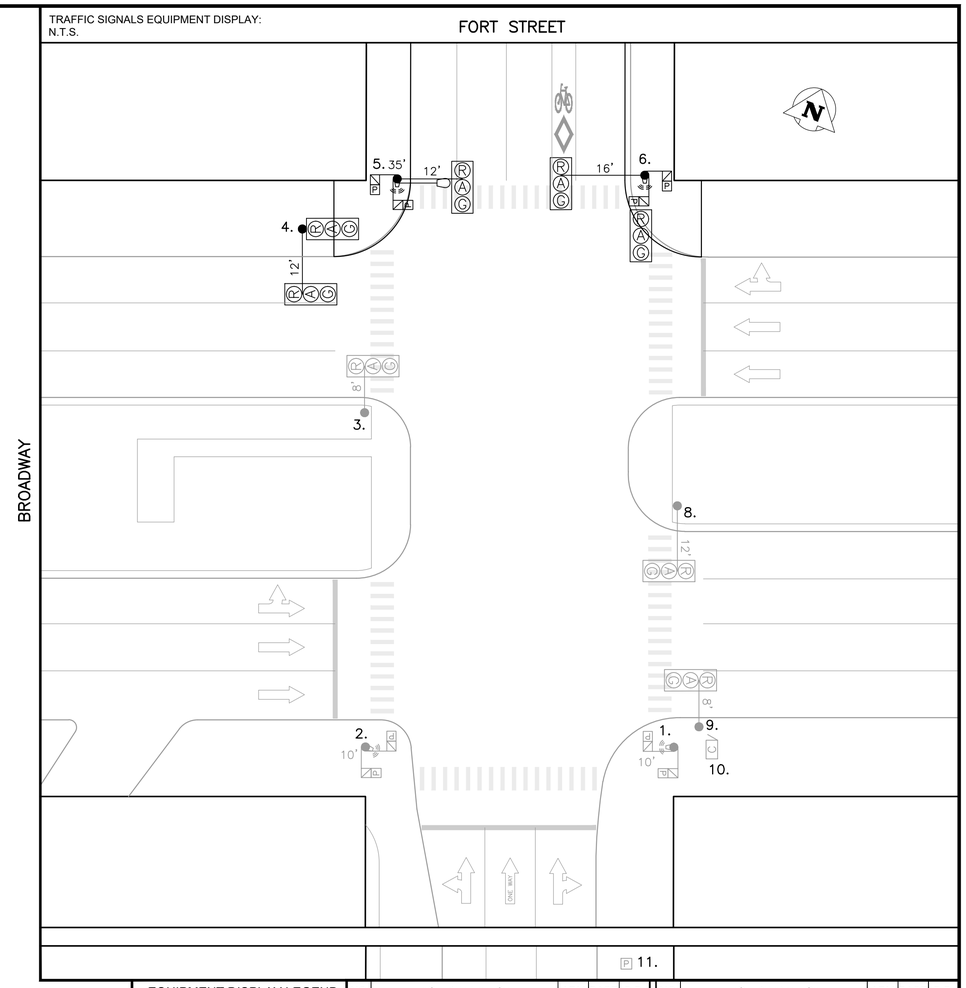

EQUIPMENT DISPLAY LEGEND

EXISTING
PROPOSED (AS SHOWN BELOW)

- PEDESTRIAN HEAD
- PEDESTRIAN HEAD WITH PCS
- PEDESTRIAN CORRIDOR BOX
- VEHICLE DETECTION AREA
- PB — PUSH BUTTON & DIRECTION
- EB — APS SINGLE DIRECTION
- APS DUAL DIRECTION (2 SEPARATE SPEAKERS)
- TRAFFIC SIGNAL HEAD
- TRAFFIC SIGNAL POLE
- R — RED FLASHER
- A / B — AMBER FLASHER (CIRCUIT "A" OR "B")
- LUMINAIRE
- CAMERA
- 12' — LOW ARM (SHOWN FROM CENTRE) / HIGH ARM (SHOWN FROM SIDE)

NO.	EQUIPMENT LIST	ARM	BASE	B.B.
1.	10' SIGNAL		A	A
2.	10' SIGNAL		A	A
3.	DAVIT	8'	A	AD
4.	CANTILEVER	12'	OD	DC
5.	35' SIGNAL FOR XX WATT LUMINAIRE	12'	OD	DD
6.	CANTILEVER	16'	OD	DC
7.	10' SIGNAL (TO BE REMOVED)			
8.	DAVIT	12'	A	AD
9.	30' TROLLEY S.L.	8'	–	–
10.	336 CABINET/170 CONTROLLER			
11.	DISCONNECT PEDESTAL			
12.	HYDRO SERVICE BOX: SERVICE:			
13.	HYDRO WOOD ABANDONED AERIAL T.S. TIE LINE SOUTH "A" BOX			

TRAFFIC SIGNALS UNDERGROUND LEGEND

EXISTING / ABANDONED — PROPOSED (AS SHOWN BELOW) / DISCONNECTED (LOOPS ONLY)

- 1 1/2" PE CONDUIT
- 2" PE CONDUIT
- 2" ENT CONDUIT
- AERIAL / BURIED CABLE
- CONDUIT STUB
- BREAK-IN
- SPLICE
- SAW-CUT LOOPS
- PREFORMED LOOPS
- POLE BASE
- CONTROLLER BASE (C)
- PEDESTAL BASE (P)
- TERMINAL BASE (T)
- SERVICE BOX (PIT)
- 24" PRECAST PIT
- 30" PRECAST PIT
- 36" PRECAST PIT
- REMOVAL (R)

SIGNAL BASE BOLT SQUARE TYPES

TYPE "A" - 8 1/8"
TYPE "B" - 6 3/4"
TYPE "C" - 8 1/8" SCREW TYPE
TYPE "D" - 12 3/4", 1 1/4" DIA. BOLTS, 24" DIA.
TYPE "OD" - 12 3/4", 1 1/4" DIA. BOLTS, 28" DIA.
TYPE "PD" - 12 3/4", PRECAST, 1 1/4" DIA. BOLTS
TYPE "E" - 9 9/16" SCREW TYPE
TYPE "F" - 9 9/16"
TYPE "G" - 8 1/8", 1 1/4" DIA. BOLTS, 89mm PROJ.
TYPE "GS" - 8 1/8", 1 1/4" DIA. BOLTS, 76mm PROJ.
TYPE "PG" - 8 1/8", PRECAST, 1 1/4" DIA. BOLTS
TYPE "H" - 9 7/8" SCREW TYPE
TYPE "I" - 7 3/4"
TYPE "J" - 10 5/8", 1 1/4" DIA. BOLTS
TYPE "K" - 10 5/8", PRECAST, 1 1/4" DIA. BOLTS
TYPE "L" - 6", 5/8" DIA. BOLTS
TYPE "PM" - 8 1/8", PRECAST, 5/8" DIA. BOLTS

INTERNAL REVIEW

	NEW TIMINGS?	DATE	INITIALS
OPERATIONS:			
TIMINGS (INITIAL):			
TIMINGS (PRE-IFC):			
TMC:			
STREET LIGHTING:			
TRAFFIC MANAGEMENT:			
FACILITIES PLANNING:			

EXISTING	LEGEND	PROPOSED	EXISTING	LEGEND	PROPOSED	EXISTING	LEGEND	PROPOSED
150 WM	WATERMAIN	150 WM		PROPERTY LINE		TELEPHONE	TELEPHONE	TELEPHONE
	HYDRANT			ROADWAY		COMMUNICATION	COMMUNICATION	COMMUNICATION
	VALVE			SIDEWALK			WOOD POLE	
300 SEWER	SEWER	300 SEWER		CURB & CURB RAMP			STREET LIGHT	
	MANHOLE			WARNING TILE			BANNER POLE	
	CATCH BASIN			SLOPE			RAILWAY POLE	
	CURB INLET			CULVERT			GUY-WIRE	
HYDRO	HYDRO	HYDRO		BUILDING			FENCE	
100 GAS	GAS	100 GAS		TREE			GUARDRAIL	

UNDERGROUND STRUCTURES

UNDERGROUND STRUCTURES ID — DATE (YYYY/MM/DD)

WATER & WASTE REVIEW ID

NOTE:
LOCATIONS OF UNDERGROUND STRUCTURES AS SHOWN ARE BASED ON THE BEST INFORMATION AVAILABLE. BUT NO GUARANTEE IS GIVEN THAT ALL EXISTING UTILITIES ARE SHOWN OR THAT THE GIVEN LOCATIONS ARE EXACT. CONFIRMATION OF EXISTENCE AND EXACT LOCATION OF ALL SERVICES MUST BE OBTAINED FROM THE INDIVIDUAL UTILITIES BEFORE PROCEEDING WITH CONSTRUCTION.

CONSTRUCTION REVISIONS

NO.	REVISION	DATE (YYYY/MM/DD)	BY
A	ISSUED FOR INTERNAL REVIEW		

R.S. — DESIGNED BY
R.S. — DRAWN BY
CHECKED BY
APPROVED BY

ACCOUNTS:
WT PENDING

LIABILITY DISCLAIMER NOTICE:
THE DIGITAL INFORMATION PROVIDED FOR YOUR CONVENIENCE HEREIN IS FOR USE AT YOUR OWN RISK. THE CITY OF WINNIPEG, PUBLIC WORKS DEPARTMENT, SHALL ASSUME NO RESPONSIBILITY FOR THE INFORMATION AND IT SHOULD NOT BE CONSTRUED AS ASBUILT INFORMATION. THE INFORMATION SHOULD BE USED FOR PLANNING PURPOSES ONLY AND SHOULD BE VERIFIED BY SURVEY. THE DEPARTMENT SHALL NOT IN ANY WAY SUFFER ANY LIABILITY WHATSOEVER TO ANY PARTY FOR INJURY, LOSS OR DAMAGES SUFFERED BY SUCH PARTY ARISING FROM THEIR USE OF, OR RELIANCE UPON, THIS INFORMATION.

ENGINEER'S SEAL:

PRELIMINARY

NOT FOR CONSTRUCTION

Winnipeg

THE CITY OF WINNIPEG
PUBLIC WORKS DEPARTMENT
TRANSPORTATION DIVISION

TRAFFIC SIGNALS BROADWAY & FORT ST.

UNITS:
ALL DIMENSIONS ARE IN METERS UNLESS OTHERWISE NOTED

DRAWING NUMBER:
S-1079

V:\Traffic\Signals\2_Projects\Broadway & Fort S-1079\Current_Broadway & Fort S-1079.dwg