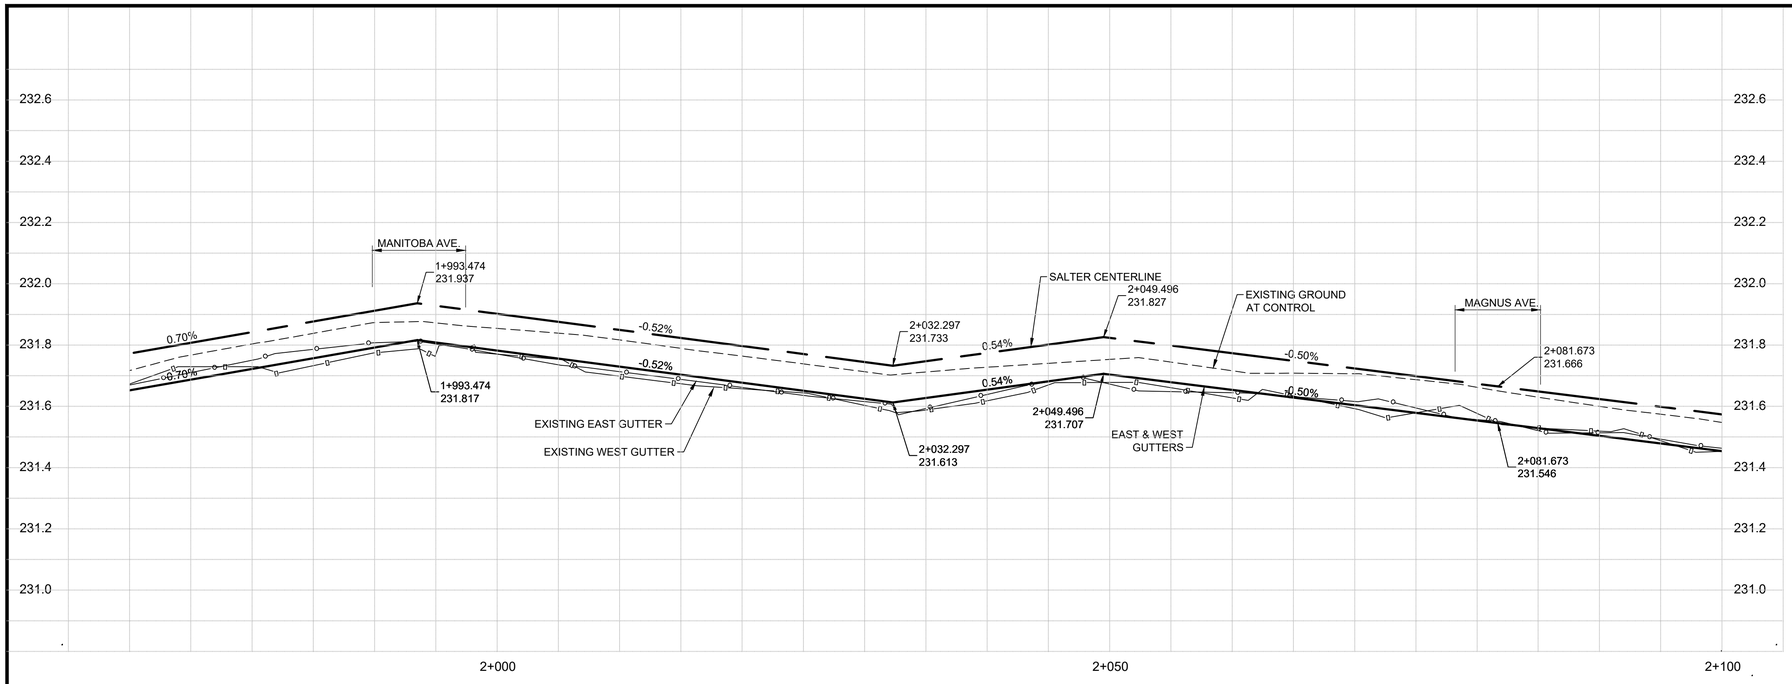

NOTES:

1. THE CONTRACT TO MATCH EXISTING RADII FOR CURB RENEWAL AS DIRECTED BY THE CONTRACT ADMINISTRATOR.
2. ADJUST ALL WATER VALVES, MANHOLES, AND CATCH BASINS TO GRADE.
3. THE CONTRACTOR IS RESPONSIBLE FOR ALL UTILITY LOCATES.
4. THE CONTRACTOR SHALL PROTECT ANY GEODETIC MONUMENTS WITHIN THE PROJECT LIMITS. IF MONUMENTS CANNOT BE AVOIDED THE CONTRACTOR IS RESPONSIBLE FOR NOTIFYING THE CITY OF WINNIPEG GEOMATICS AND LAND INFORMATION SERVICES BRANCH PRIOR TO ANY REMOVAL OR ADJUSTMENT TO THE PROPERTY BAR. DOCUMENTATION SHALL BE SUBMITTED TO THE CONTRACT ADMINISTER PRIOR TO STARTING THE WORK.
5. RENEW PRIVATE APPROACHES AS INDICATED IN THE PLANS.
6. THE CONTRACTOR SHALL SET SUFFICIENT GEODETIC CONTROL TO ENSURE MINIMUM GRADES CAN BE ACHIEVED.
7. FOR CB LEADS AND UNDERGROUND INFO SEE SHEETS 22 TO 28.
8. USE OF VIBRATORY HEAVY EQUIPMENT WITH 3.0 METERS HORIZONTALLY OF THE ASBESTOS-CONCRETE WATER MAIN CENTERLINE IS PROHIBITED. THIS RESTRICTION DOES NOT APPLY TO THE USE OF VIBRATORY ROLLERS ON THE PAVEMENT SURFACE LAYER.
9. CONCRETE DEMOLITION AND REMOVAL WITHIN 3.0 METERS HORIZONTALLY OF THE ASBESTOS-CONCRETE WATER MAIN SHALL BE BY SAW CUTTING OR USE OF HAND-HELD JACKHAMMERS. USE OF MACHINE MOUNTED CONCRETE BREAKERS ABOVE ASBESTOS-CONCRETE WATER MAINS IS PROHIBITED.

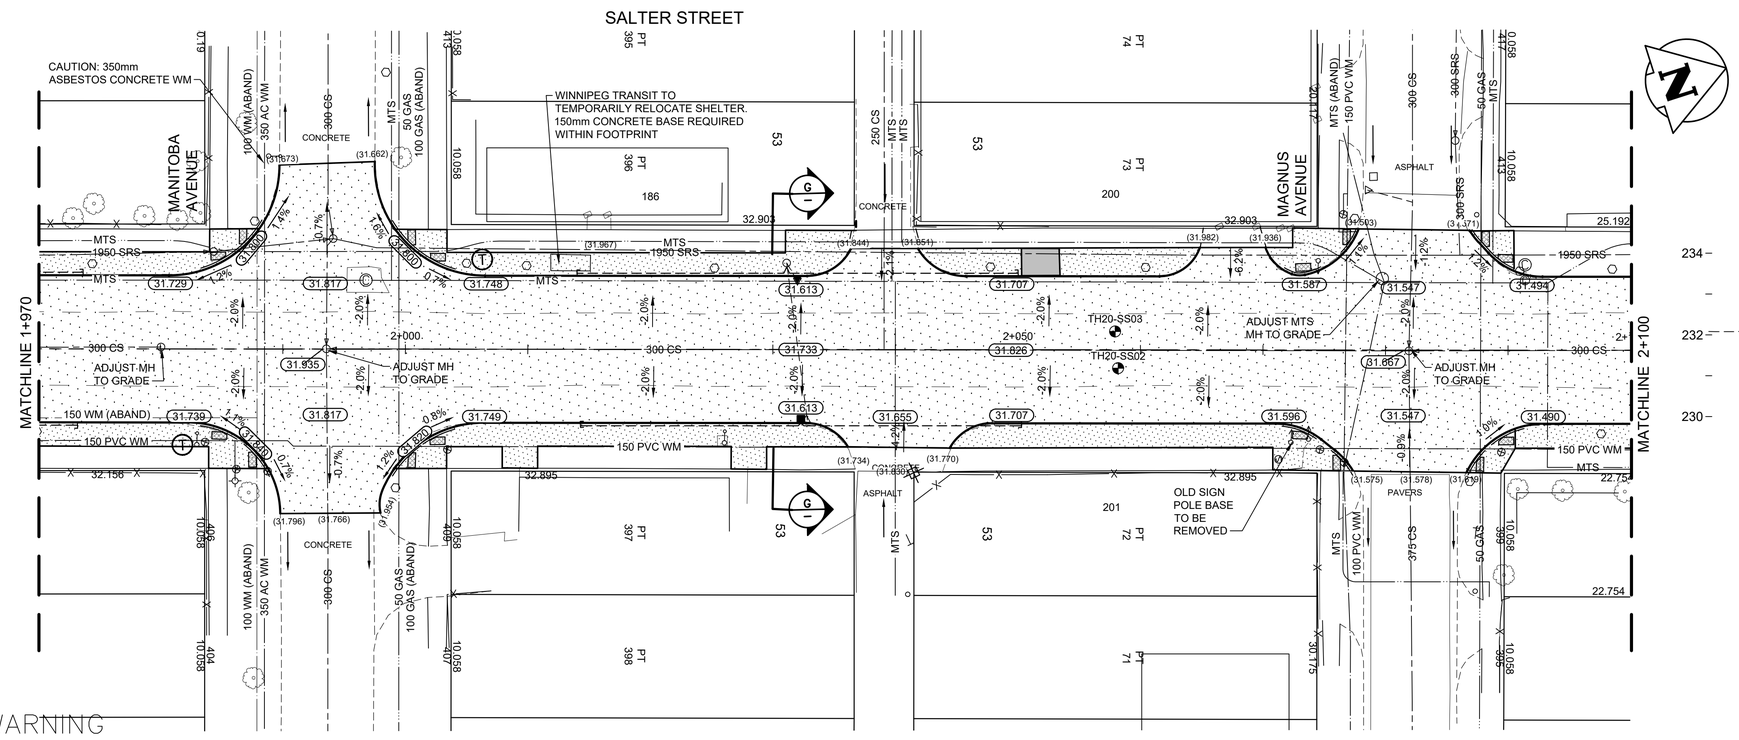

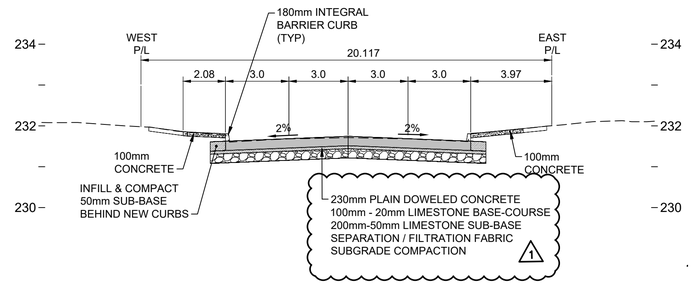

G – SECTION AT STA 2+030
1:150 H 1:75 V

WARNING

IF POWER EQUIPMENT OR EXPLOSIVES ARE TO BE USED FOR EXCAVATION ON THIS PROJECT THE CONTRACTOR MUST:
1) NOTIFY THE GAS COMPANY OF THE PROPOSED LOCATION OF EXCAVATION.
2) TAKE PRECAUTION TO AVOID DAMAGE TO GAS COMPANY INSTALLATIONS.
SEE PROVINCIAL REGULATION 140/92 FOR DETAILS

METRIC

WHOLE NUMBERS INDICATE MILLIMETRES
DECIMALIZED NUMBERS INDICATE METRES

EXISTING	LEGEND-PLAN	PROPOSED	EXISTING	LEGEND-PLAN	PROPOSED	EXISTING	LEGEND-PROFILE	PROPOSED
150 WM	WATERMAIN	150 WM		HYDRO			℄ PROFILE	
	HYDRANT			M.T.S.			WEST GUTTER	
	VALVE			CONCRETE			EAST GUTTER	
300 LDS	LAND DRAINAGE SEWER	300 LDS		ASPHALT			WEST MEDIAN GUTTER	
250 WWS	WASTE WATER SEWER	250 WWS		SIDEWALK			EAST MEDIAN GUTTER	
	MANHOLE			ASPHALT MILL & FILL			WEST ℙ	
	CATCH BASIN			GLASGRID			EAST ℙ	
	CURB INLET/CATCH PIT			STREET LIGHT				
T	TRANSIT STOP			HYDRO POLE				
GAS	GAS			SURVEY BAR				
	PROPERTY LINE		(31.334)	ELEVATION	32.231			

LOCATION APPROVED
UNDERGROUND STRUCTURES

SUPV. U/G STRUCTURES COMMITTEE — DATE

NOTE:
LOCATION OF UNDERGROUND STRUCTURES AS SHOWN ARE BASED ON THE BEST INFORMATION AVAILABLE BUT NO GUARANTEE IS GIVEN THAT ALL EXISTING UTILITIES ARE SHOWN OR THAT THE GIVEN LOCATIONS ARE EXACT. CONFIRMATION OF EXISTENCE AND EXACT LOCATION OF ALL SERVICES MUST BE OBTAINED FROM THE INDIVIDUAL UTILITIES BEFORE PROCEEDING WITH CONSTRUCTION.

NO.	REVISIONS	DATE	BY
	B.M. ELEV.		
1	ADDENDUM No 1	20.12.07	S.R.S.
0	ISSUED FOR TENDER	20.11.20	S.R.S.

Stantec
500 - 311 Portage Avenue, Winnipeg MB Canada
www.stantec.com

DESIGNED BY	T.G.	CHECKED BY	S.R.S.
DRAWN BY	T.G.	APPROVED BY	S.R.S.
HOR. SCALE:	1:250	RELEASED FOR CONSTRUCTION:	
VERTICAL:	1:10		
DATE	20.05.26	DATE	

ENGINEER'S SEAL

PRELIMINARY DRAWING

NOT TO BE USED FOR CONSTRUCTION

CONSULTANT DRAWING N0.
C-207

ENGINEERS GEOSCIENTISTS MANITOBA
Certificate of Authorization
Stantec Consulting Ltd.
No. 1301

Winnipeg

THE CITY OF WINNIPEG
PUBLIC WORKS DEPARTMENT
ENGINEERING DIVISION

2021 SALTER ST. - PAVEMENT RENEWALS
SLAW REBCHUK BRIDGE TO CATHEDRAL AVENUE
SALTER STREET
STA 1+970 TO STA 2+100
PLAN / PROFILE / SECTION

SHEET	11 OF 28
CAD FILE DRAWING NUMBER	08150c-205.dwg
CITY DRAWING NUMBER	P-3532-11

Y:\1-137\active\113708\150\0300_drawings\0302_sheet_files\02_civil\08150c-205.dwg
2020/12/04 7:26 AM By: Cail, Tim