X:\CLIENTS A TO Z\CITY OF WINNIPEG - PLANNING, PROPERTY & LAND REV\031294000 - FAIRFIELD PARK SUBDIVISION, 2005 DESIGN\CAD\TENDER REV\GENERAL PLAN.DWG 04.03.23 13:28

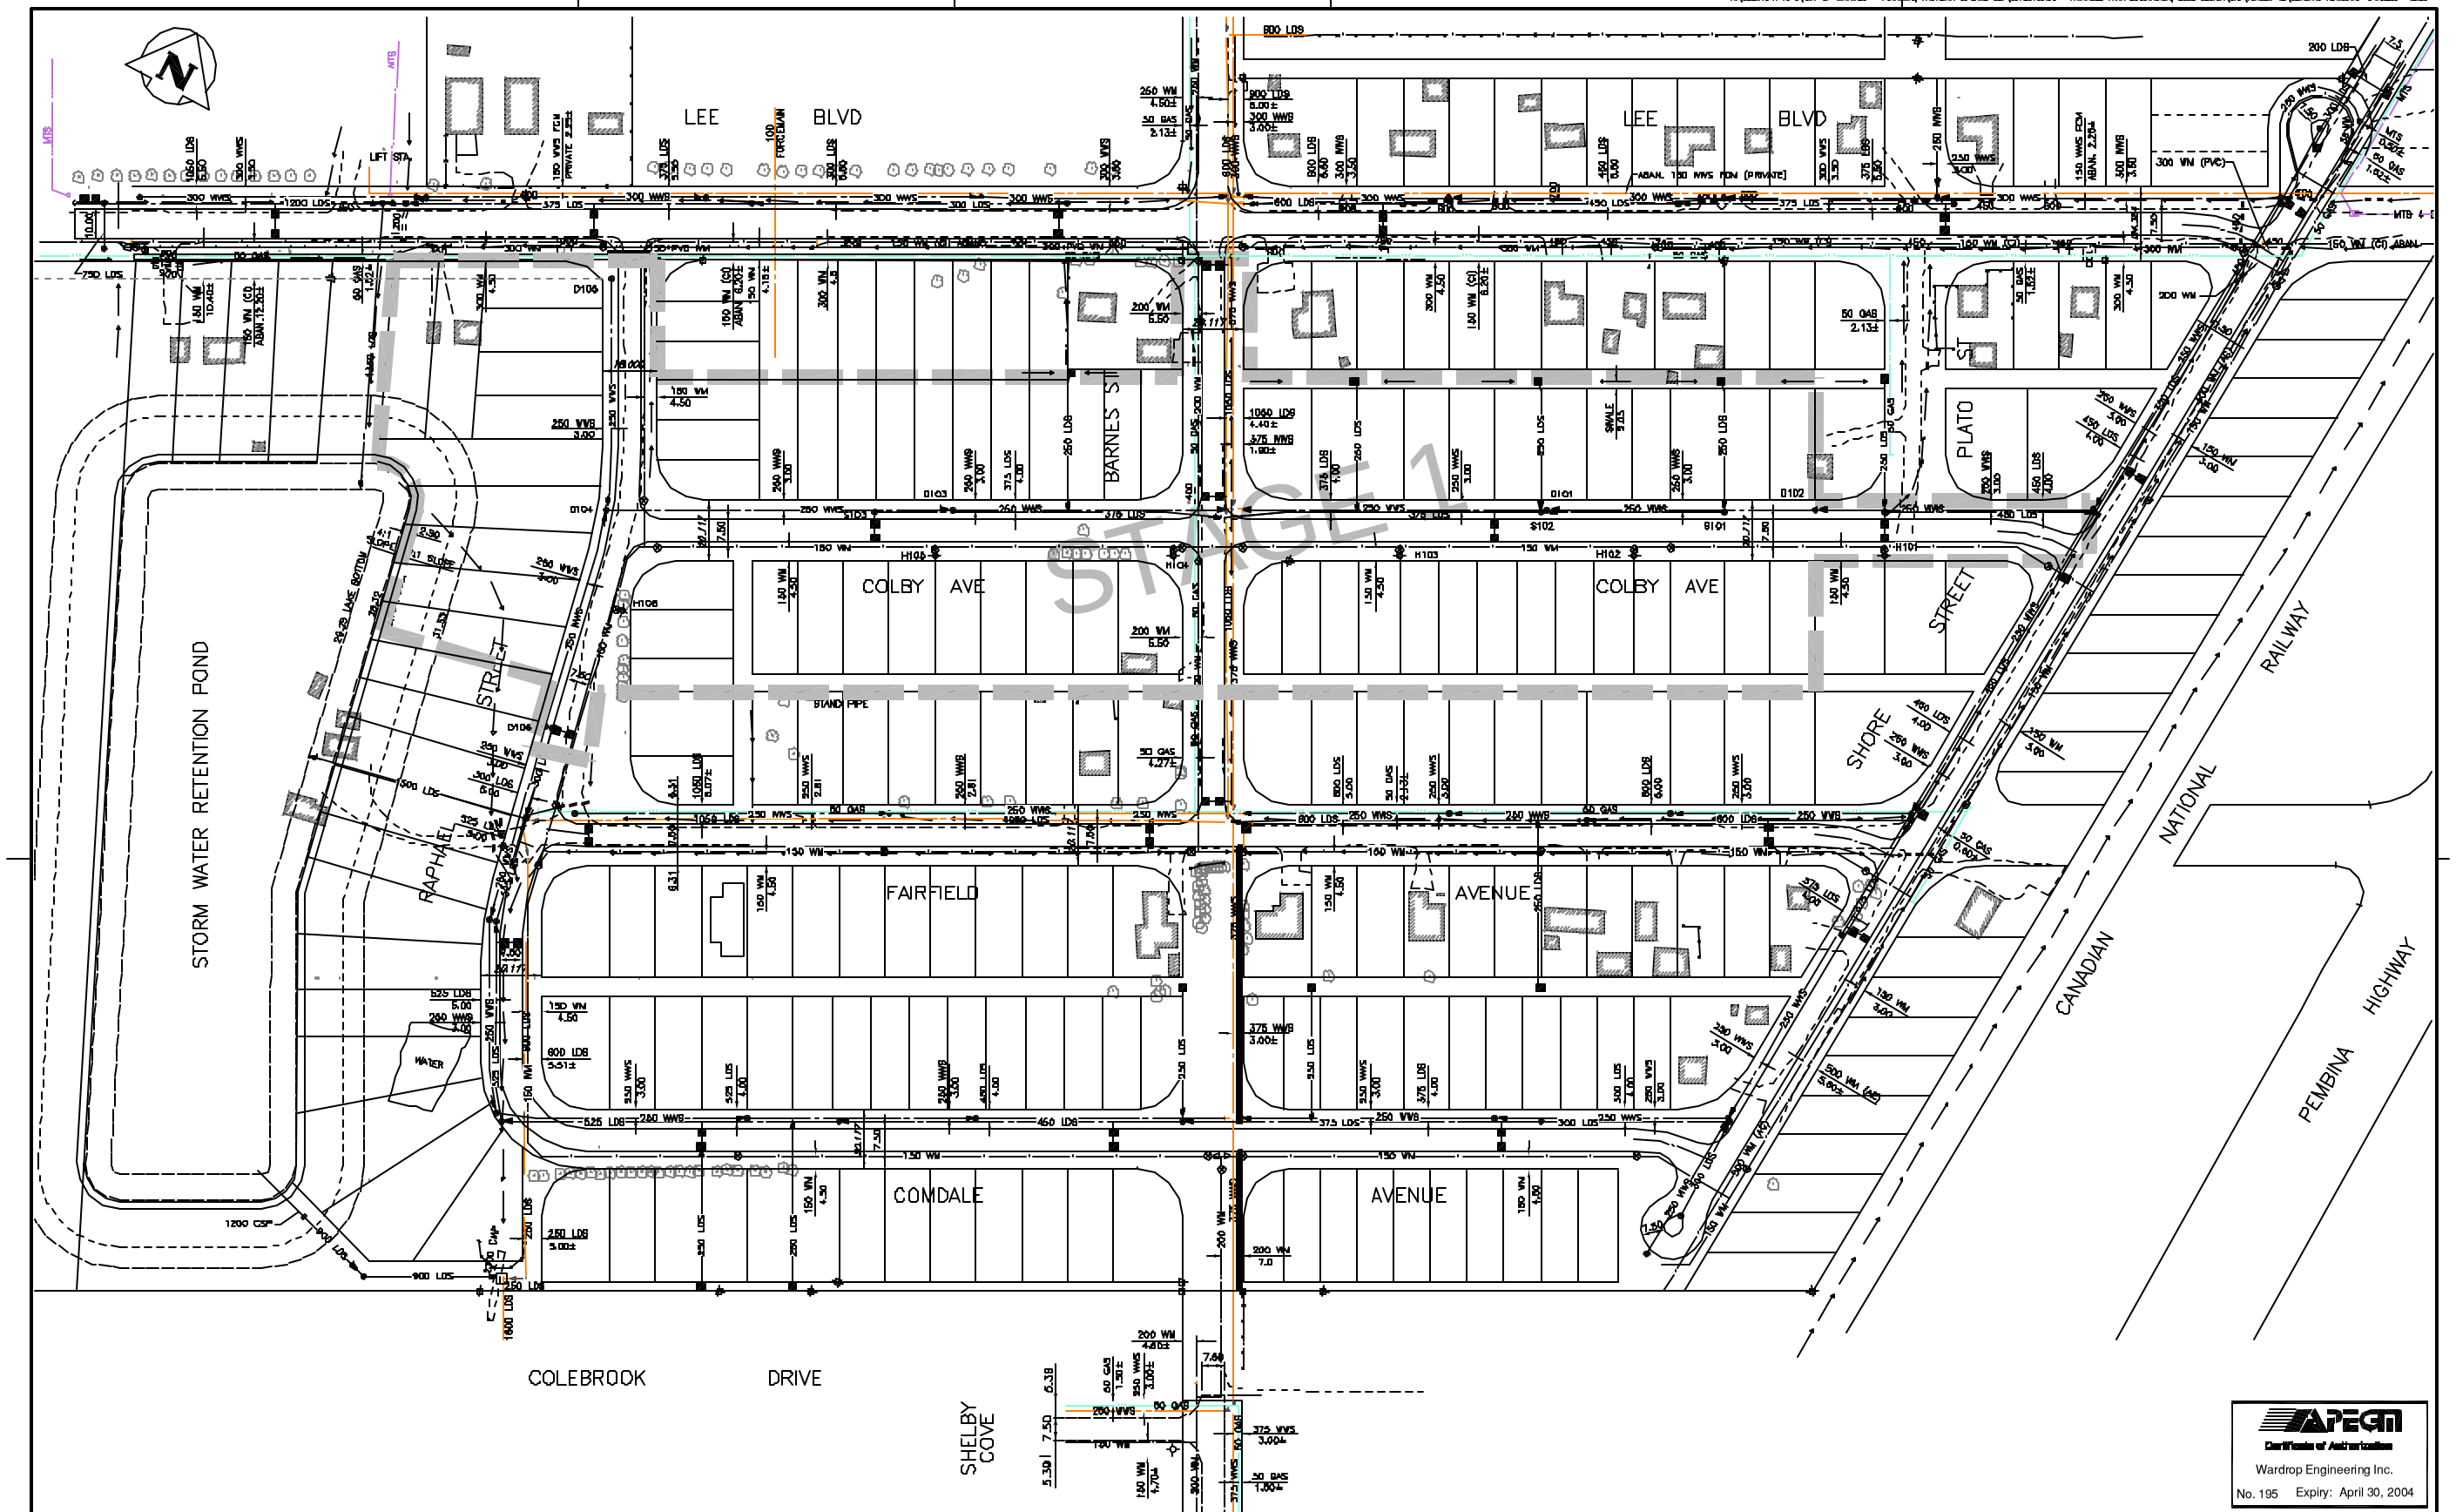

	WATERMAIN			GAS			DITCH/SWALE	
	HYDRANT			M.T.S.			HYDRO POLE	
	VALVE			CONCRETE			LIGHT STANDARD	
300 LDS	LAND DRAINAGE SEWER	300 LDS		SIDEWALK			ANCHOR	
250 WWS	WASTEWATER SEWER	250 WWS		PAVING STONE			TREE	
	MANHOLE			CONCRETE CURB			BUSHLINE	
	CATCHBASIN			SIDEWALK RAMP			SURVEY BAR	
	CURB INLET			GRAVEL		18.240	LEGAL UNIT	
	JUNCTIONS			PROPERTY LINE			BUILDING	
	CULVERT			LOT LINE			TEST HOLE	
EXISTING	LEGEND-PLAN	PROPOSED	EXISTING	LEGEND-PLAN	PROPOSED	EXISTING	LEGEND-PLAN	PROPOSED

LOCATION APPROVED
UNDERGROUND STRUCTURES

SUPV. U/G STRUCTURES — DATE
COMMITTEE

NOTE:
LOCATION OF UNDERGROUND STRUCTURES AS SHOWN ARE BASED ON THE BEST INFORMATION AVAILABLE. WE DO NOT GUARANTEE IS SINCE THIS ALL EXISTING UTILITIES ARE SHOWN NOR THAT THE DATA IS COMPLETE FOR SUCH. CONFIRMATION OF EXISTENCE AND EXACT LOCATION OF ALL SERVICES MUST BE OBTAINED FROM THE INDIVIDUAL UTILITIES BEFORE PROCEEDING WITH CONSTRUCTION.

B.M. CITY OF WINNIPEG No. 82-020
ELEV. 352.893m — F.B. No. 2078

NO.	REVISIONS	DATE	BY
0	ISSUED FOR TENDER	04.05.26	BH
D	ISSUED FOR APPROVAL	D4.03.28	SH
	DATE D4.03.02	DATE	

WARDROP | Engineering Inc.

DESIGNED BY S.H.	CHECKED BY
DRAWN BY N.L.	APPROVED BY
HOR. SCALE: 1:1000 VERTICAL:	RELEASED FOR CONSTRUCTION

ORIGINAL DRAWING
REVISION "0" SEALED BY
S.E. HARNISH
04.05.28

CONSULTANT DRAWING NO.
0312940900-DWG-C0010

THE CITY OF WINNIPEG
PROPERTY, PLANNING & DEVELOPMENT DEPARTMENT

FAIRFIELD PARK LOCAL IMPROVEMENT DISTRICT
STAGE 1, 2004 SEWER, WATER, AND ROAD CONSTRUCTION, AND ASSOCIATED WORKS.

CITY DRAWING NUMBER D-8483
SHEET 1 OF 6

GENERAL PLAN

C0010

APEGM Certificate of Authorization
Wardrop Engineering Inc.
No. 195 Expiry: April 30, 2004