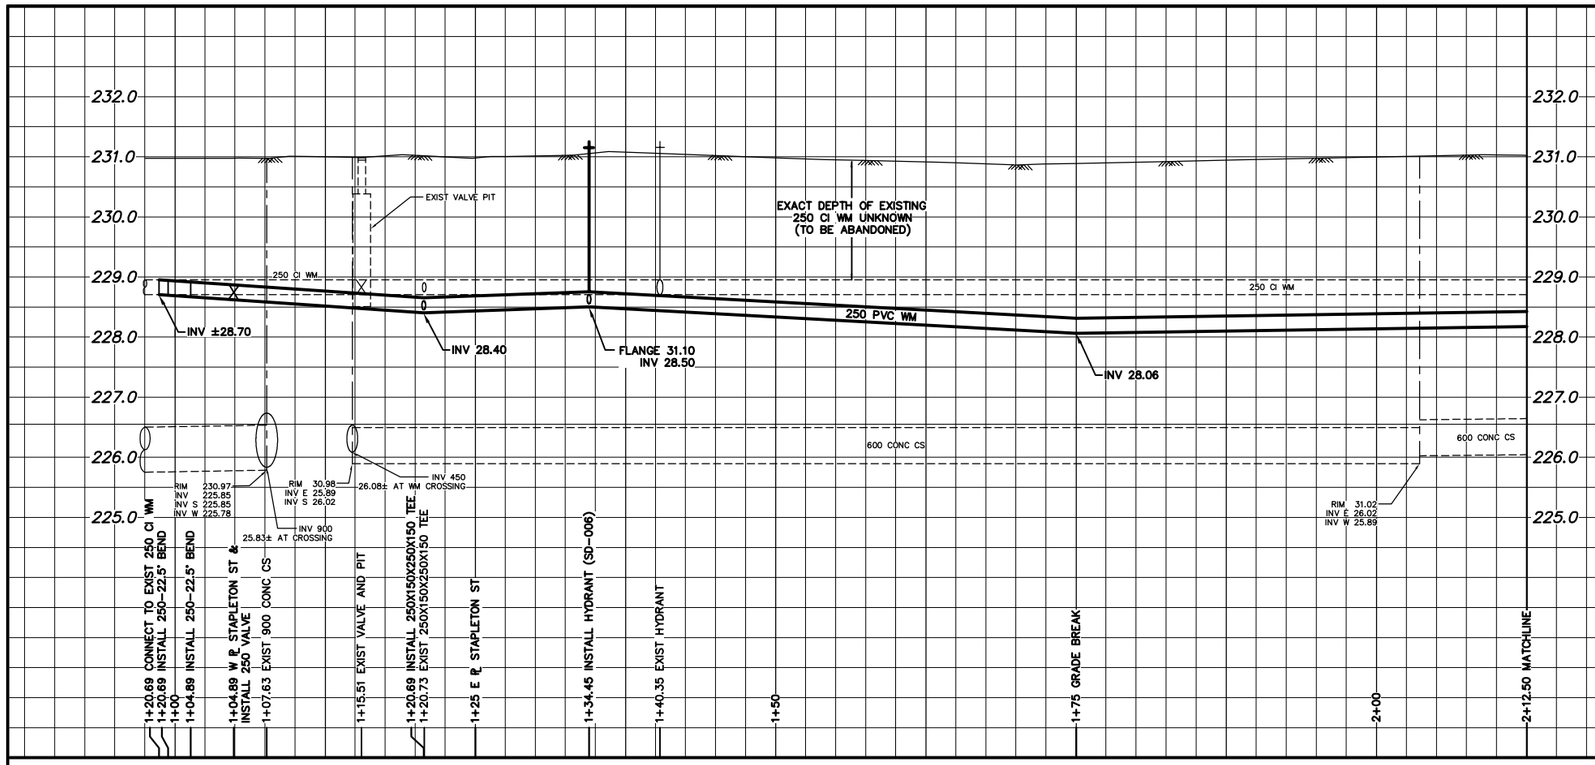

NOTE: CHAINAGES SHOWN ARE ALONG S ℄ OF TALBOT AVE.

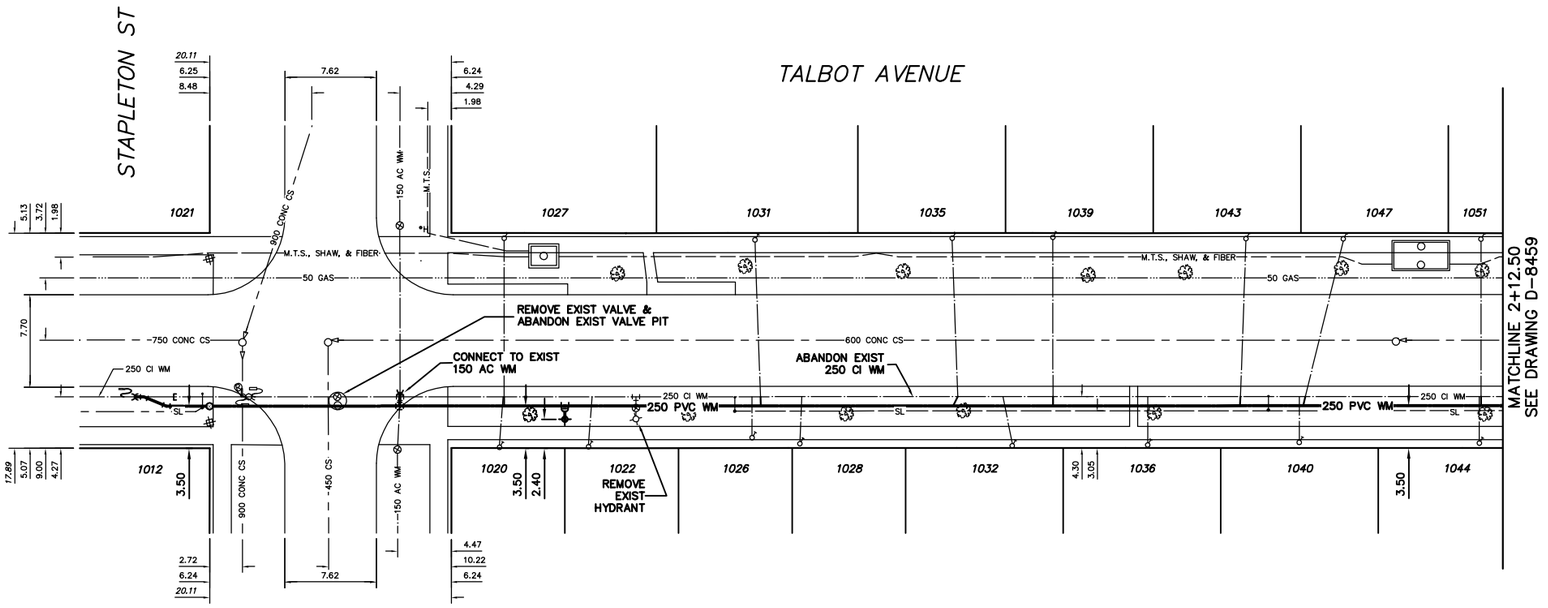

WATER SERVICE INFORMATION

ADDRESS	SIZE(mm) & TYPE (STREET)	SIZE(mm) & TYPE (PROP)	SHORT & LONG MEASUREMENT	CORP LOCATION	REMARKS
1012 TALBOT AVE RESIDENTIAL	19 COPPER	19 COPPER	2.13 W EL HOUSE 5.04 E WL HOUSE	OPP S/C	CPLG 3 INSIDE S/C –
1020 TALBOT AVE RESIDENTIAL	19 COPPER	19 COPPER	0.30 E WL STAPLETON 4.42 E EL STAPLETON	0.30 E S/C	THIS SERV FOR W HALF OF DUPLEX CAN'T T/OFF-1SERVICE BOX
1021 TALBOT AVE RESIDENTIAL	19 COPPER	19 COPPER	0.91 E WL FOUNDATION 9.14 E EL MAUDE	0.30 W S/C	– –
1022 TALBOT AVE RESIDENTIAL	19 COPPER	19 COPPER	28.96 W EL HOUSE 12.19 E EL STAPLETON	0.30 E S/C	EAST SERV TO DUPLEX –
1026 TALBOT AVE RESIDENTIAL	19 COPPER	19 COPPER	2.59 E WL HOUSE 25.30 E EL STAPLETON	OPP S/C	WEST SERVICE OF DUPLEX –
1027 TALBOT AVE RESIDENTIAL	19 COPPER	19 COPPER	1.58 E WL HOUSE 4.27 E EL STAPLETON	OPP S/C	LOT P3 P1 ALL 2 –
1028 TALBOT AVE RESIDENTIAL	19 COPPER	19 COPPER	5.64 W EL HOUSE 28.96 E EL STAPLETON	0.15 E S/C	EAST SERV OF DUPLEX –
1031 TALBOT AVE RESIDENTIAL	19 COPPER	19 COPPER	2.74 E WL HOUSE 7.01 W EL HOUSE	0.46 E S/C	LOT P3 P5 ALL 4 –
1032 TALBOT AVE RESIDENTIAL	19 COPPER	19 COPPER	3.05 W EL HOUSE 46.94 E EL STAPLETON	0.76 W S/C	– –
1035 TALBOT AVE RESIDENTIAL	19 COPPER	19 COPPER	2.74 W EL HOUSE 5.18 E WL HOUSE	0.46 E S/C	MAIN TAPPED OPP SIDE –
1036 TALBOT AVE RESIDENTIAL	19 COPPER	19 COPPER	3.048 W EL HOUSE 58.22 E EL STAPLETON	OPP S/C	– –
1039 TALBOT AVE RESIDENTIAL	19 COPPER	19 COPPER	1.98 E WL HOUSE 35.05 E 4th HYD. W BIRDS HILL RD.	OPP S/C	MAIN TAPPED OPP SIDE LOT P2 P6 ALL A
1040 TALBOT AVE RESIDENTIAL	19 COPPER	19 COPPER	4.57 E WL HOUSE 70.56 E EL STAPLETON	OPP S/C	– –
1043 TALBOT AVE RESIDENTIAL	19 COPPER	19 COPPER	2.13 W EL HOUSE 48.46 W 3rd HYD. W BIRDS HILL RD.	0.46 W S/C	MAIN TAPPED OPP SIDE –
1044 TALBOT AVE RESIDENTIAL	19 COPPER	19 COPPER	3.05 W EL HOUSE 89.61 E EL STAPLETON	OPP S/C	CPLG 3 INSIDE S/C –
1047 TALBOT AVE RESIDENTIAL	19 COPPER	19 COPPER	1.22 E WL HOUSE 40.23 W 3rd HYD. W PANET	0.79 E W HL	MAIN TAPPED OPP SIDE LOT P5 P3 ALL 4
1051 TALBOT AVE RESIDENTIAL	19 COPPER	19 COPPER	1.07 E WL HOUSE 7.16 W EL HOUSE	OPP S/C	– –

* SERVICES TO BE RENEWED TO ℄ ALL OTHERS TO BE RECONNECTED

CONSTRUCTION NOTES

1. EXPOSE EXISTING WATERMAIN & CONFIRM INVERTS PRIOR TO CONSTRUCTION.
2. LOCATION OF ALL SERVICES TO BE CONFIRMED IN THE FIELD.
3. INSTALL WATERMAIN BY TRENCHLESS METHODS.
4. TRENCHES AND EXCAVATIONS WITHIN 1 METRE OF A PAVED AREA INCLUDING SIDEWALKS SHALL BE CLASS 3 BACKFILL.
5. ALL MATERIALS SHALL CONFORM TO THE CITY OF WINNIPEG STANDARD CONSTRUCTION SPECIFICATIONS.
6. MINIMUM COVER TO TOP OF WATERMAIN SHALL BE 2.4 m.
7. REPLACE ALL EXISTING LEAD SERVICES FROM PROPOSED WATERMAIN TO ℄.
8. NOTIFY ALL AFFECTED RESIDENTS AND BUSINESSES 24 HOURS IN ADVANCE OF ANY WATER SHUTDOWNS OR DISRUPTION OF SERVICE.

METRIC
WHOLE NUMBERS INDICATE MILLIMETRES
DECIMALIZED NUMBERS INDICATE METRES

NOTE: ALL VALVES TO BE INSTALLED COUNTERCLOCKWISE TO CLOSE

WARNING

IF POWER EQUIPMENT OR EXPLOSIVES ARE TO BE USED FOR EXCAVATION ON THIS PROJECT THE CONTRACTOR MUST:
1) NOTIFY THE GAS COMPANY OF THE PROPOSED LOCATION OF EXCAVATION.
2) TAKE PRECAUTION TO AVOID DAMAGE TO GAS COMPANY INSTALLATIONS.

SEE PROVINCIAL REGULATION 210/72 FOR DETAILS

0.0 5.0 10.0 15.0 20.0 25.0

200 WM	WATERMAIN	200 WM	SL , HYDRO	T50 WM	WATERMAIN	150 WM
⊹	HYDRANT	⊹	MTS	t	HYDRANT	t
⊗	VALVE	⊙	TRAFFIC SIGNALS	X	VALVE	X
525 LDS	LAND DRAINAGE SEWER	525 LDS	GAS	50 GAS	300 LDS	LAND DRAINAGE SEWER	300 LDS
375 WWS	WASTEWATER SEWER	375 WWS	SURVEY BAR	250 WWS	WASTEWATER SEWER	250 WWS
○	MANHOLE	●	FENCE	℄ PROFILE
□	CATCH BASIN	■	POLE – HYDRO, MTS	GROUND ABOVE PIPE
▽	CURB INLET	▼	CURB STOP
◁	REDUCER	◀	GUY ANCHOR
X	COUPLING	X	LIGHT STANDARD
⊃	ANODE	⊃	TREE
EXISTING	LEGEND–PLAN	PROPOSED	EXISTING	LEGEND–PLAN	PROPOSED	EXISTING	LEGEND–PROFILE	PROPOSED

LOCATION APPROVED
UNDERGROUND STRUCTURES

SUPV. U/G STRUCTURES COMMITTEE — DATE

NOTE:
LOCATION OF UNDERGROUND STRUCTURES AS SHOWN ARE BASED ON THE BEST INFORMATION AVAILABLE BUT NO GUARANTEE IS GIVEN THAT ALL EXISTING UTILITIES ARE SHOWN OR THAT THE GIVEN LOCATIONS ARE EXACT. CONFIRMATION OF EXISTENCE AND EXACT LOCATION OF ALL SERVICES MUST BE OBTAINED FROM THE INDIVIDUAL UTILITIES BEFORE PROCEEDING WITH CONSTRUCTION.

B.M. ELEV. | FIELD BOOK #:
POSTED TO LBIS

NO.	REVISIONS	DATE	BY

CITY OF WINNIPEG
WATER AND WASTE
ENGINEERING DIVISION

DESIGNED BY	DS/CJH	CHECKED BY	TW
DRAWN BY	RWK/CJH	APPROVED BY	KZ
HOR. SCALE	1:250	RELEASED FOR CONSTRUCTION	
VERTICAL	1:50		
DATE	2004 04 07	DATE	

ENGINEER'S SEAL

ORIGINAL SIGNED BY K.R. ZUREK 04/04/19

BID OPPORTUNITY: 151–2004
FILENAME: D–8458 to 59.dwg
PLOT DATE: 2004 04 20

Winnipeg

THE CITY OF WINNIPEG
WATER AND WASTE DEPARTMENT

2004 WATERMAIN RENEWALS

TALBOT AVENUE
STAPLETON STREET TO
85 m W OF CLYDE ROAD

SHEET 9 OF 10

CITY DRAWING NUMBER
D–8458