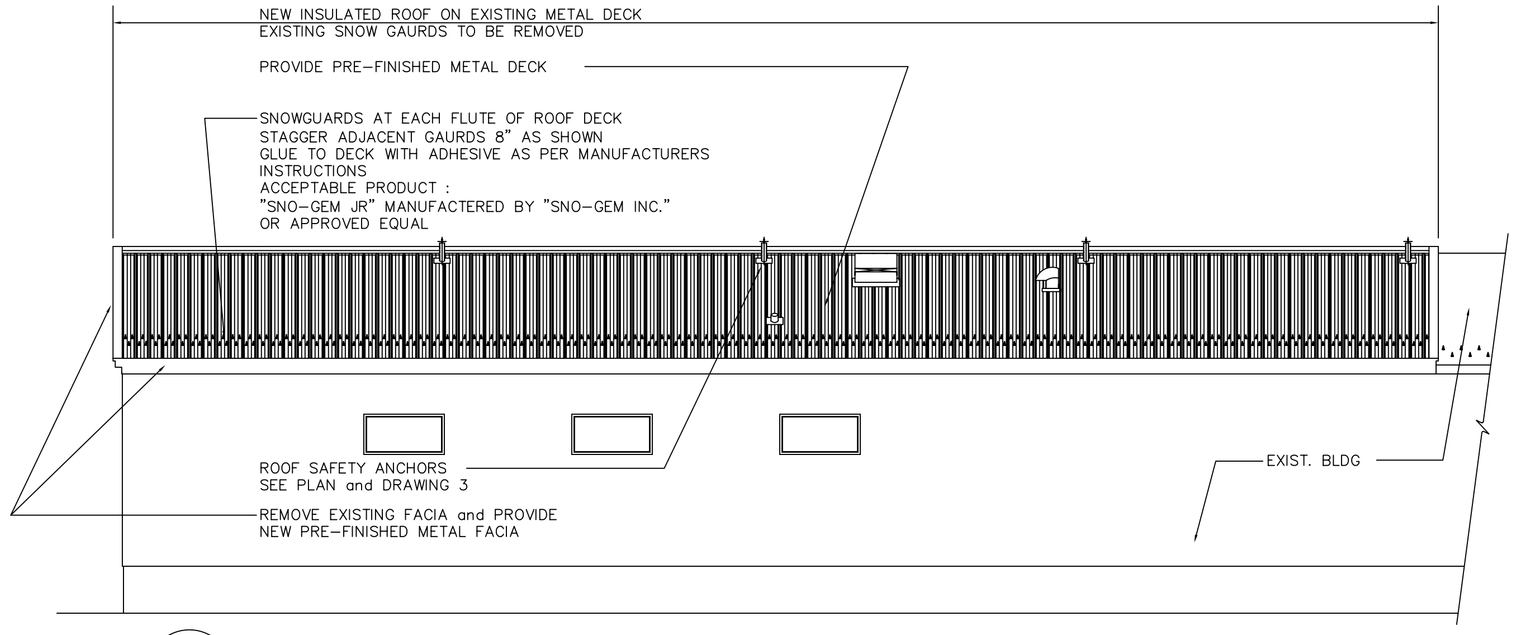

C/2 PARTIAL EAST ELEVATION
1/8" = 1'-0"

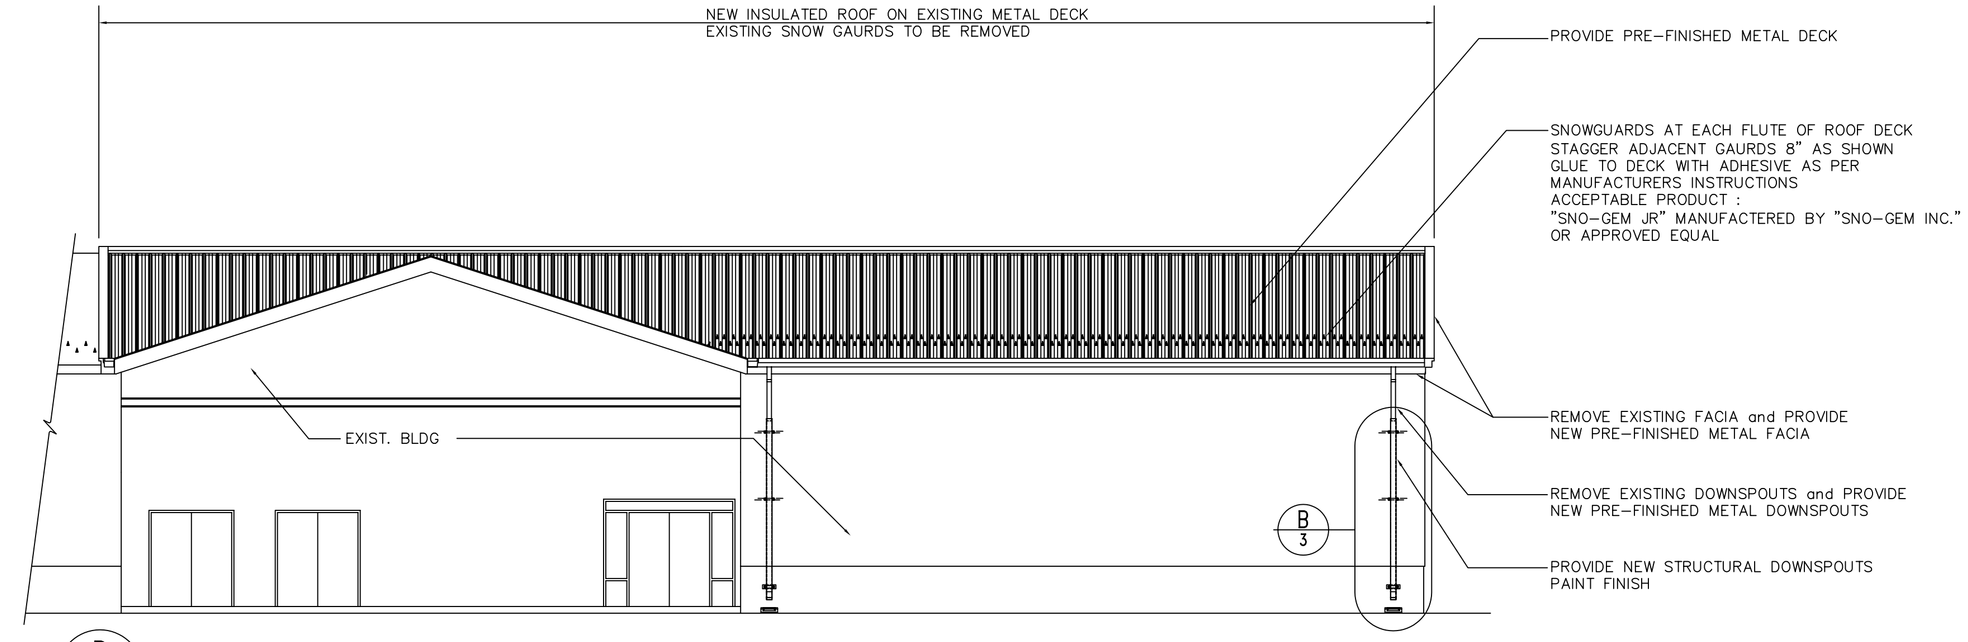

B/2 PARTIAL WEST ELEVATION
1/8" = 1'-0"

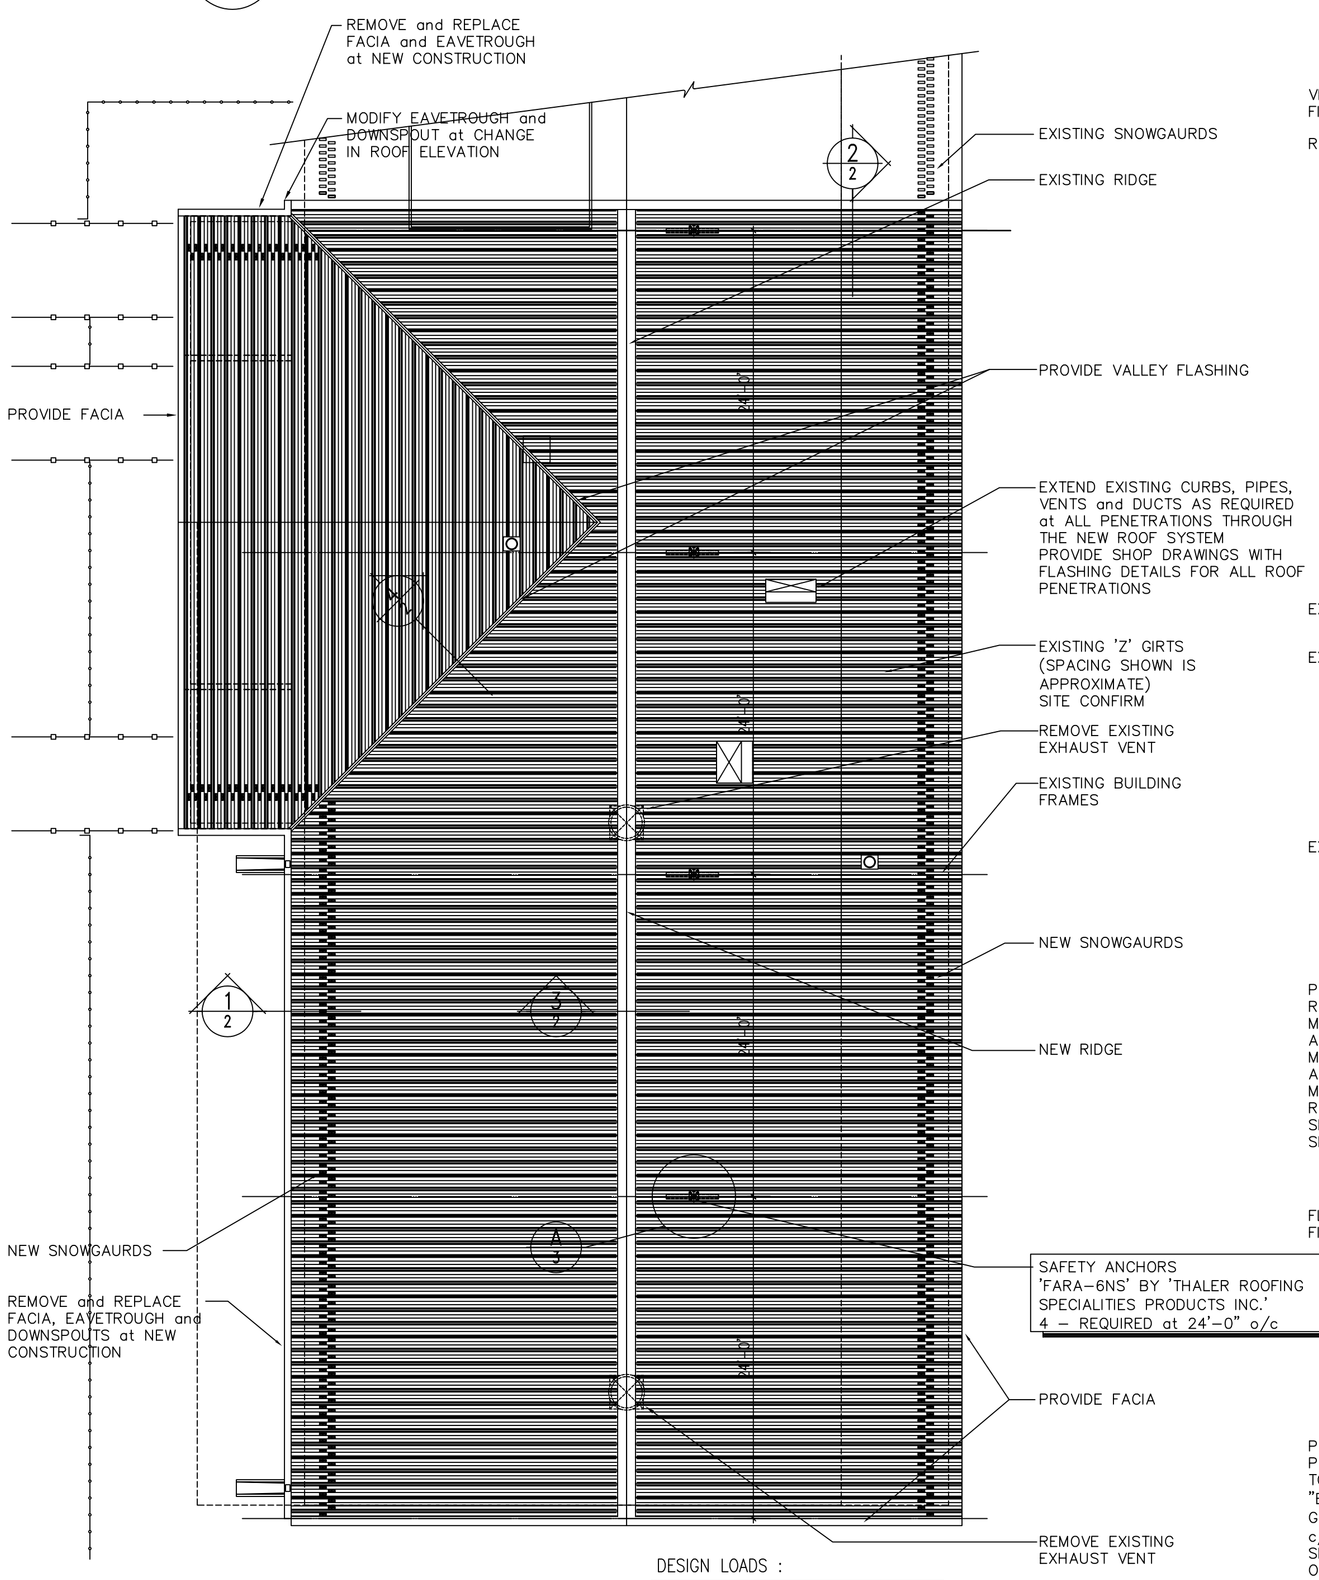

A/2 ROOF PLAN
1/8" = 1'-0"

DESIGN LOADS :

ROOF FRAMING			
LIVE LOAD	=	33	psf
DEAD LOAD	=	17	psf
TOTAL	=	50	psf
SNOW GUARDS			
TYPE A	=	500	lbs / BRACKET
TYPE B	=	900	lbs / BRACKET

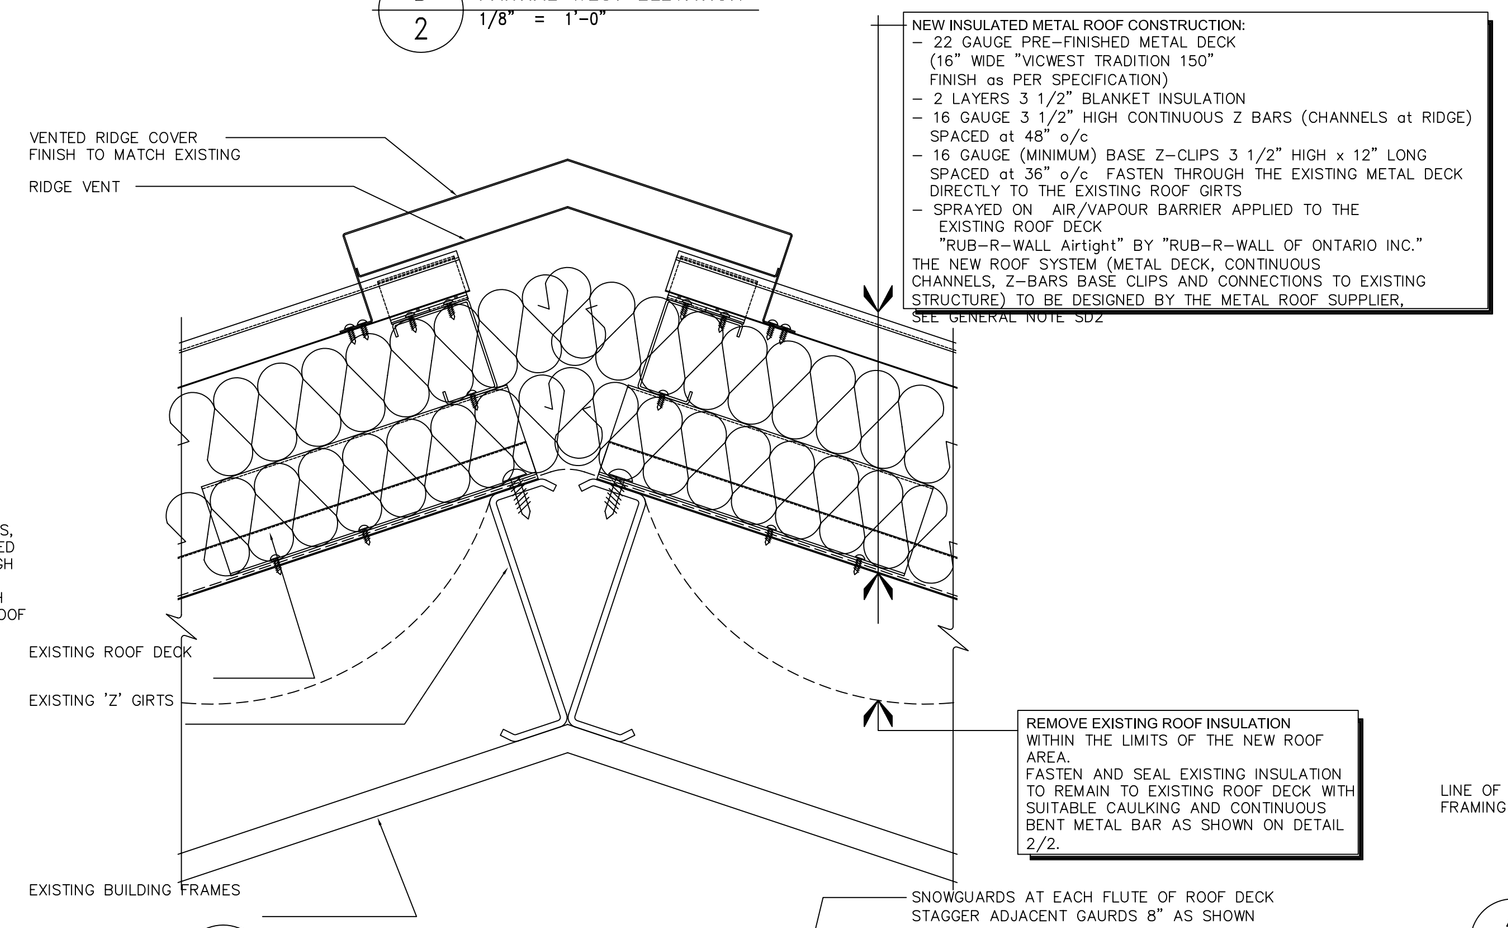

3/2 RIDGE DETAIL
3" = 1'-0"

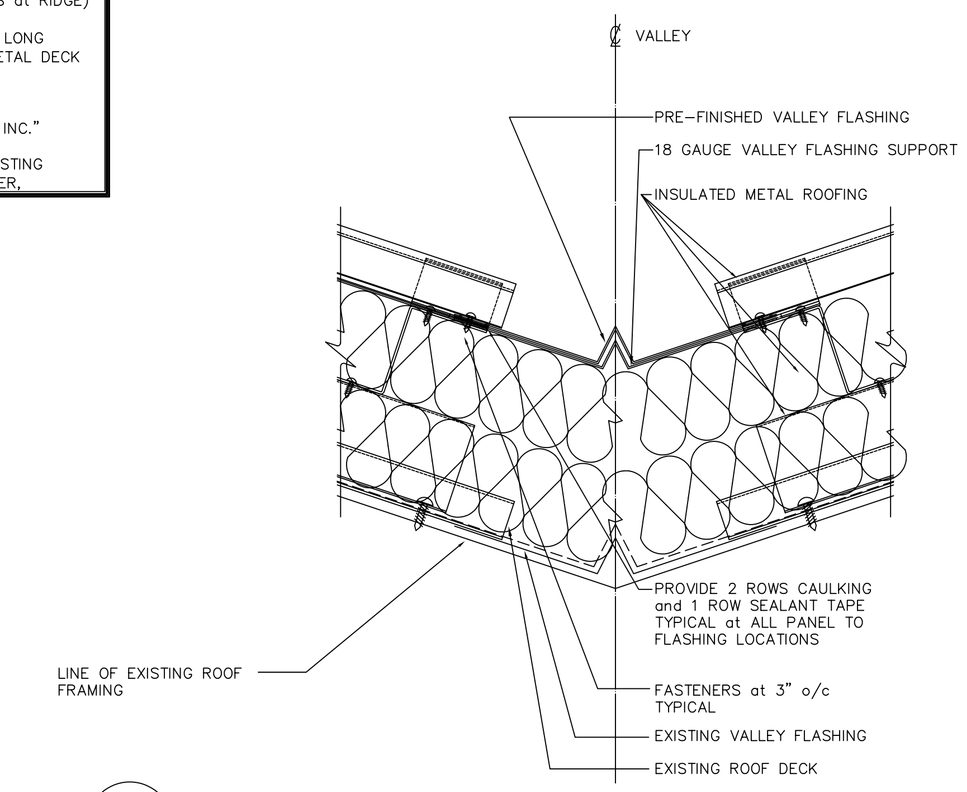

4/2 VALLEY DETAIL
3" = 1'-0"

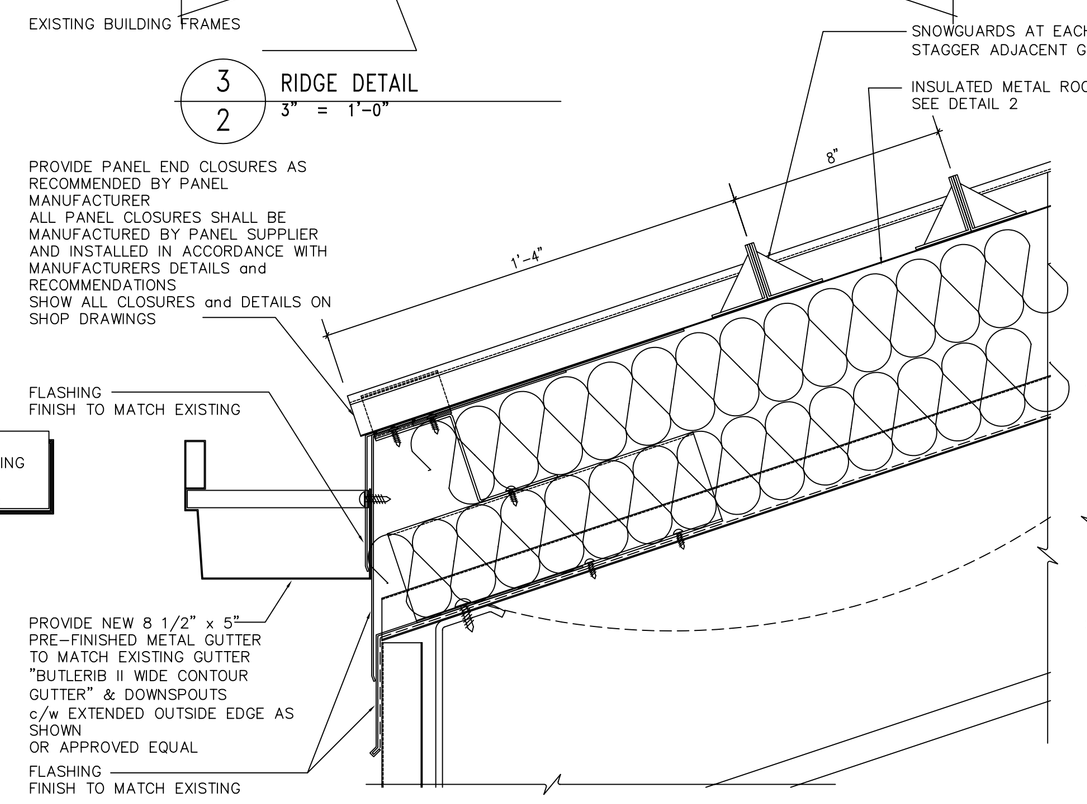

1/2 FACIA DETAIL
3" = 1'-0"

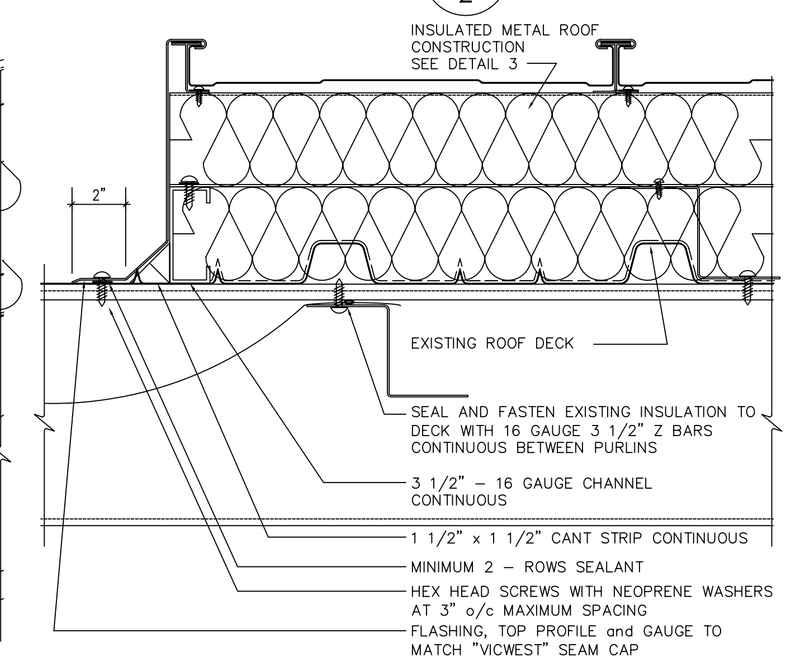

2/2 EDGE DETAIL
3" = 1'-0"

no.	description	by	date

issued for

C W ENGINEERING LTD.
CONSULTING STRUCTURAL ENGINEERS
102 - 611 CORYDON AVENUE WINNIPEG MANITOBA CANADA
R3L 0P3 fax (204) 943 - 4425 ph. (204) 942 - 2221

seal

project
OXFORD HEIGHTS COMMUNITY CLUB
GYMNASIUM ROOF REPLACEMENT
359 DOWLING AVENUE, WINNIPEG, MANITOBA

title
ROOF PLAN
ROOF DETAILS

file 2003-18
date NOV. / 2003
drawn gef

2

DRAWINGS \ 2003 \ 2003-20 \ 0320-S1.dwg