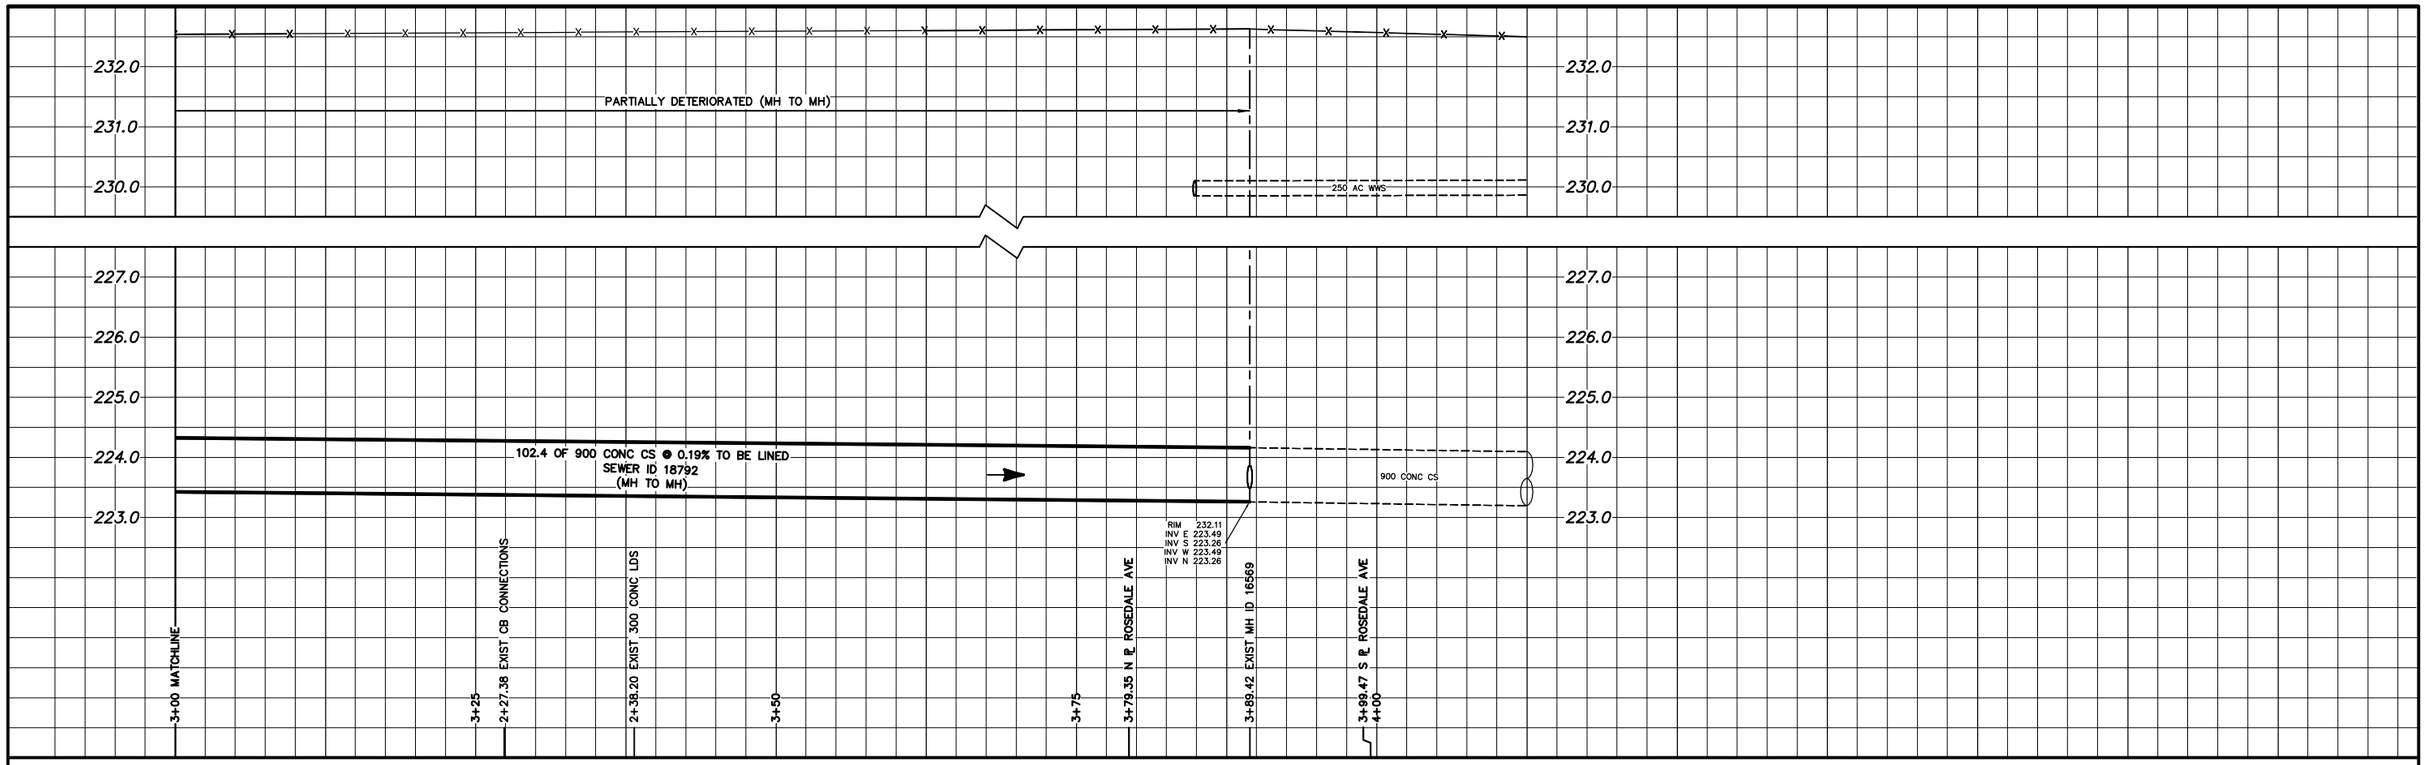

NOTE: CHAINAGES SHOWN ARE ALONG E. ℄ OF COCKBURN ST. S.

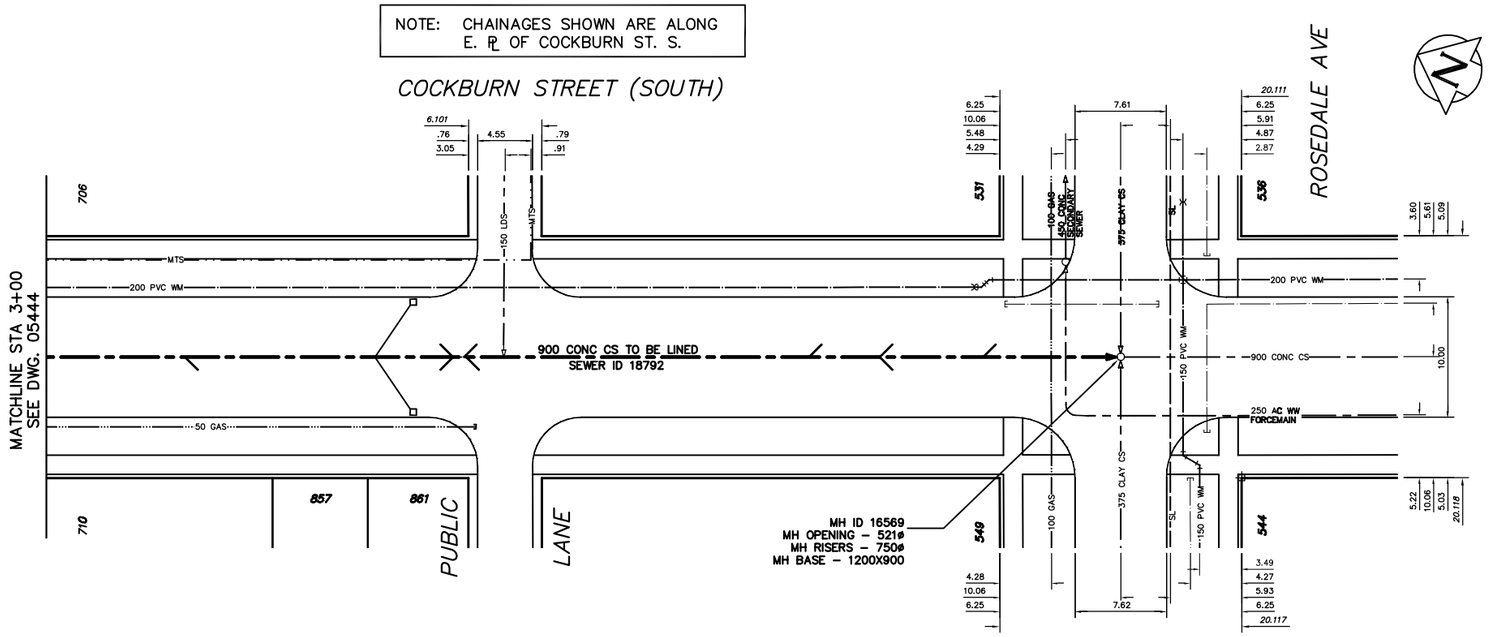

SEWER SERVICE INFORMATION		
ADDRESS	SIZE	℄ DIST JUNCTION TIE
857 COCKBURN ST RESIDENTIAL		– 62.48 N MH ● ROSEDALE
861 COCKBURN ST RESIDENTIAL		– 54.86 N MH ● ROSEDALE
531 ROSEDALE AVE RESIDENTIAL		– 25.91 N MH ● ROSEDALE
536 ROSEDALE AVE RESIDENTIAL		– NO INFORMATION AVAILABLE
544 ROSEDALE AVE RESIDENTIAL		– 18.90 W MH ● COCKBURN
549 ROSEDALE AVE RESIDENTIAL		– NO INFORMATION AVAILABLE
706 BERESFORD AVE RESIDENTIAL		– NO INFORMATION AVAILABLE
710 BERESFORD AVE RESIDENTIAL		– 10.97 W MH ● COCKBURN

SEWER JUNCTION INFORMATION * SEWER ID 18792				
DISTANCE FROM MH ID 18765				
24.60	S	150ø	WEST	CN
40.40	S	150ø	EAST	CN
40.40	S	150ø	WEST	CN
46.90	S	150ø	EAST	CN
46.90	S	150ø	WEST	CN
47.80	S	150ø	WEST	CN
48.00	S	150ø	EAST	CN
51.10	S	150ø	TOP	CN
76.50	S	150ø	EAST	CNI
82.40	S	150ø	WEST	CN
82.40	S	150ø	EAST	CN
91.00	S	150ø	TOP	CN

* INFORMATION FROM SEWER VIDEO INSPECTION

METRIC
WHOLE NUMBERS INDICATE MILLIMETRES
DECIMALIZED NUMBERS INDICATE METRES

WARNING

IF POWER EQUIPMENT OR EXPLOSIVES ARE TO BE USED FOR EXCAVATION ON THIS PROJECT THE CONTRACTOR

1) NOTIFY THE GAS COMPANY OF THE PROPOSED LOCATION OF EXCAVATION.
2) TAKE PRECAUTION TO AVOID DAMAGE TO GAS COMPANY INSTALLATIONS.

SEE PROVINCIAL REGULATION 210/72 FOR DETAILS

0.0 5.0 10.0 15.0 20.0 25.0

EXISTING	LEGEND–PLAN	PROPOSED	EXISTING	LEGEND–PLAN	PROPOSED	EXISTING	LEGEND–PROFILE	PROPOSED
200 WM	WATERMAIN	200 WM		SL , HYDRO		150 WM	WATERMAIN	150 WM
	HYDRANT			MTS			HYDRANT	
	VALVE			TRAFFIC SIGNALS			VALVE	
525 LDS	LAND DRAINAGE SEWER	525 LDS	50 GAS	GAS	50 GAS	300 LDS	LAND DRAINAGE SEWER	300 LDS
375 WWS	WASTEWATER SEWER	375 WWS		SURVEY BAR		250 WWS	WASTEWATER SEWER	250 WWS
	MANHOLE			FENCE			℄ PROFILE	
	CATCH BASIN			POLE – HYDRO, MTS			GROUND ABOVE PIPE	
	CURB INLET			CURB STOP				
	JUNCTIONS			GUY ANCHOR				
	CULVERT			LIGHT STANDARD				
	ANODE			TREE				

LOCATION APPROVED
UNDERGROUND STRUCTURES

SUPV. U/G STRUCTURES COMMITTEE — DATE

NOTE:

LOCATION OF UNDERGROUND STRUCTURES AS SHOWN ARE BASED ON THE BEST INFORMATION AVAILABLE BUT NO GUARANTEE IS GIVEN THAT ALL EXISTING UTILITIES ARE SHOWN OR THAT THE GIVEN LOCATIONS ARE EXACT. CONFIRMATION OF EXISTENCE AND EXACT LOCATION OF ALL SERVICES MUST BE OBTAINED FROM THE INDIVIDUAL UTILITIES BEFORE PROCEEDING WITH CONSTRUCTION.

B.M. ELEV. | FIELD BOOK #:

POSTED TO LBIS

NO.	REVISIONS	DATE	BY

CITY OF WINNIPEG
WATER AND WASTE
ENGINEERING DIVISION

DESIGNED BY	TW	CHECKED BY	KZ
DRAWN BY	CJH	APPROVED BY	KZ
HOR. SCALE	1:250	RELEASED FOR CONSTRUCTION	
VERTICAL	1:50		
DATE	2004.05.28	DATE	

ENGINEER'S SEAL

ORIGINAL SIGNED BY K.R. ZUREK 04/05/28

BID OPPORTUNITY: 242–2004
FILENAME : 05443_44_45_47.dwg
PLOT DATE: 2004 05 28

Winnipeg

THE CITY OF WINNIPEG
WATER AND WASTE DEPARTMENT

2004 COMBINED SEWER RENEWALS
BY CIPP LINING

COCKBURN STREET (SOUTH)

3.0 m S OF S ℄ BERESFORD AVENUE TO MH AT ROSEDALE AVENUE

SHEET 4 OF 13

CITY DRAWING NUMBER

05445