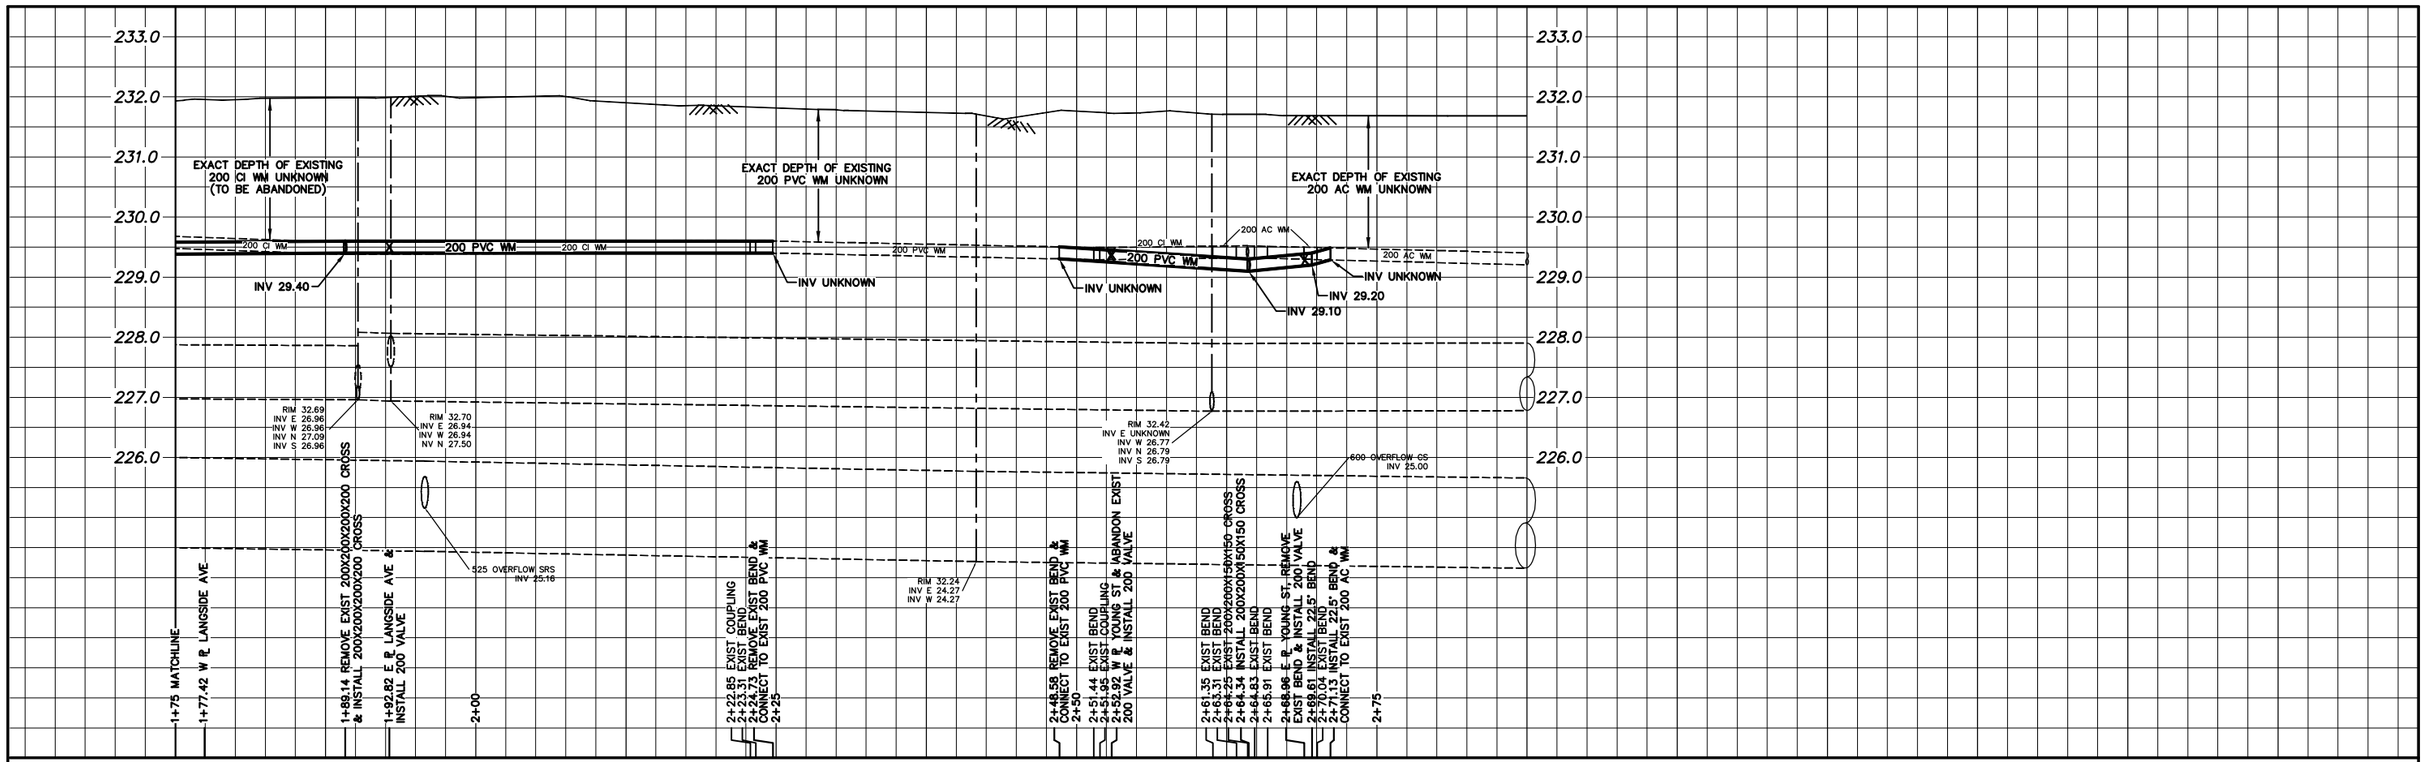

NOTE: CHAINAGES SHOWN ARE ALONG S. ℞ OF ELLICE AVE.

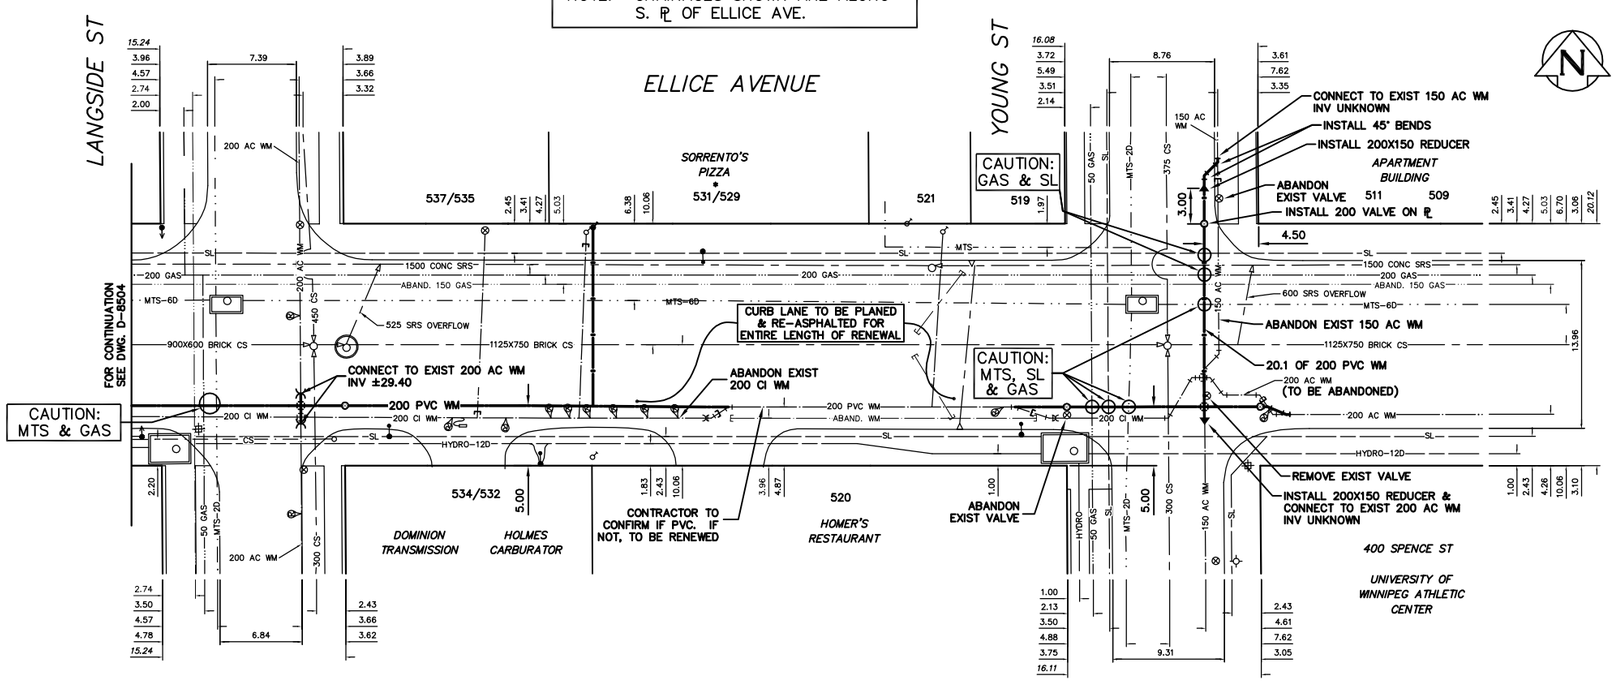

WATER SERVICE INFORMATION

ADDRESS	SIZE(mm) & TYPE (STREET)	SIZE(mm) & TYPE (PROP)	SHORT & LONG MEASUREMENT	CORP. LOCATION	REMARKS
509 ELLICE AVE COMMERCIAL	20 COPPER	25 COPPER	3.96 EWL BLDG 18.90 EEL YOUNG	OPP S/C	REV. TAPPED
511 ELLICE AVE COMMERCIAL	38 COPPER	38 COPPER	12.8 NNL ELLICE –	OPP S/C	SERV. OFF YOUNG
519 ELLICE AVE COMMERCIAL	25 COPPER	25 COPPER	4.57 SNL BLDG 10.67 NNL ELLICE	0.15 S OF S/C	SERV. OFF YOUNG
520 ELLICE AVE COMMERCIAL	20 COPPER	20 COPPER	10.36 S/NBL –	OPP S/C	SERV. OFF YOUNG
521 ELLICE AVE COMMERCIAL	25 COPPER	25 COPPER	2.90 EWL BLDG 10.18 WWL YOUNG	0.92 W OF S/C	–
* 531/529 ELLICE AVE COMMERCIAL	13 LEAD	20 COPPER	3.05 E/WBL –	0.6 W OF S/C	CORP. REPAIR JAN/04 **RENEW W/ 25 COPPER**
534/532 ELLICE AVE COMMERCIAL	25 COPPER	25 COPPER	6.10 SNL BLDG 23.47 SSL ELLICE	1.52 S OF S/C	SERV. OFF LANGSIDE
535/537 ELLICE AVE COMMERCIAL	38 COPPER	38 COPPER	3.66 WEL BLDG 11.89 EEL LANGSIDE	0.6 W OF S/C	–
400 SPENCE ST COMMERCIAL	150 PVC	150 PVC	– 13.72 WWL SPENCE	OPP VALVE	SERV. OFF ELLICE

* SERVICES TO BE RENEWED TO ℞ ALL OTHERS TO BE RECONNECTED

CONSTRUCTION NOTES

1. EXPOSE EXISTING WATERMAIN & CONFIRM INVERTS PRIOR TO CONSTRUCTION.
2. LOCATION OF ALL SERVICES TO BE CONFIRMED IN THE FIELD.
3. INSTALL WATERMAIN BY TRENCHLESS METHODS.
4. TRENCHES AND EXCAVATIONS WITHIN 1 METRE OF A PAVED AREA INCLUDING SIDEWALKS SHALL BE CLASS 3 BACKFILL.
5. ALL MATERIALS SHALL CONFORM TO THE CITY OF WINNIPEG STANDARD CONSTRUCTION SPECIFICATIONS.
6. MINIMUM COVER TO TOP OF WATERMAIN SHALL BE 2.4 m.
7. REPLACE ALL EXISTING LEAD SERVICES FROM PROPOSED WATERMAIN TO ℞.
8. NOTIFY ALL AFFECTED RESIDENTS AND BUSINESSES 24 HOURS IN ADVANCE OF ANY WATER SHUTDOWNS OR DISRUPTION OF SERVICE.

METRIC
WHOLE NUMBERS INDICATE MILLIMETRES
DECIMALIZED NUMBERS INDICATE METRES

0.0 5.0 10.0 15.0 20.0 25.0

WARNING

IF POWER EQUIPMENT OR EXPLOSIVES ARE TO BE USED FOR EXCAVATION ON THIS PROJECT THE CONTRACTOR MUST:
1) NOTIFY THE GAS COMPANY OF THE PROPOSED LOCATION OF EXCAVATION.
2) TAKE PRECAUTION TO AVOID DAMAGE TO GAS COMPANY INSTALLATIONS.

SEE PROVINCIAL REGULATION 210/72 FOR DETAILS

EXISTING	LEGEND–PLAN	PROPOSED	EXISTING	LEGEND–PLAN	PROPOSED	EXISTING	LEGEND–PROFILE	PROPOSED
200 WM	WATERMAIN	200 WM		SL , HYDRO		150 WM	WATERMAIN	150 WM
	HYDRANT			MTS			HYDRANT	
	VALVE			TRAFFIC SIGNALS			VALVE	
525 LDS	LAND DRAINAGE SEWER	525 LDS	50 GAS	GAS	50 GAS	300 LDS	LAND DRAINAGE SEWER	300 LDS
375 WWS	WASTEWATER SEWER	375 WWS		SURVEY BAR		250 WWS	WASTEWATER SEWER	250 WWS
	MANHOLE			FENCE			℄ PROFILE	
	CATCH BASIN			POLE – HYDRO, MTS			GROUND ABOVE PIPE	
	CURB INLET			CURB STOP				
	JUNCTIONS			GUY ANCHOR				
	CULVERT			LIGHT STANDARD				
	ANODE			TREE				

LOCATION APPROVED
UNDERGROUND STRUCTURES

SUPV. U/G STRUCTURES COMMITTEE — DATE

NOTE:
LOCATION OF UNDERGROUND STRUCTURES AS SHOWN ARE BASED ON THE BEST INFORMATION AVAILABLE BUT NO GUARANTEE IS GIVEN THAT ALL EXISTING UTILITIES ARE SHOWN OR THAT THE GIVEN LOCATIONS ARE EXACT. CONFIRMATION OF EXISTENCE AND EXACT LOCATION OF ALL SERVICES MUST BE OBTAINED FROM THE INDIVIDUAL UTILITIES BEFORE PROCEEDING WITH CONSTRUCTION.

B.M. ELEV. | FIELD BOOK #:
POSTED TO LBIS

NO.	REVISIONS	DATE	BY

CITY OF WINNIPEG
WATER AND WASTE
ENGINEERING DIVISION

DESIGNED BY	NC	CHECKED BY	TW
DRAWN BY	CJH	APPROVED BY	KZ
HOR. SCALE	1:500	RELEASED FOR CONSTRUCTION	
VERTICAL	1:50		
DATE	2004 06 11	DATE	

ENGINEER'S SEAL
ORIGINAL SIGNED BY K.R. ZUREK 04/06/14

BID OPPORTUNITY: 247–2004
FILENAME: D–8504_D–8505.dwg
PLOT DATE: 2004 06 14

Winnipeg
THE CITY OF WINNIPEG
WATER AND WASTE DEPARTMENT

2004 WATERMAIN RENEWALS

ELLICE AVENUE
25 m E OF MCMICKEN STREET TO YOUNG STREET

SHEET 5 OF 11

CITY DRAWING NUMBER
D–8505