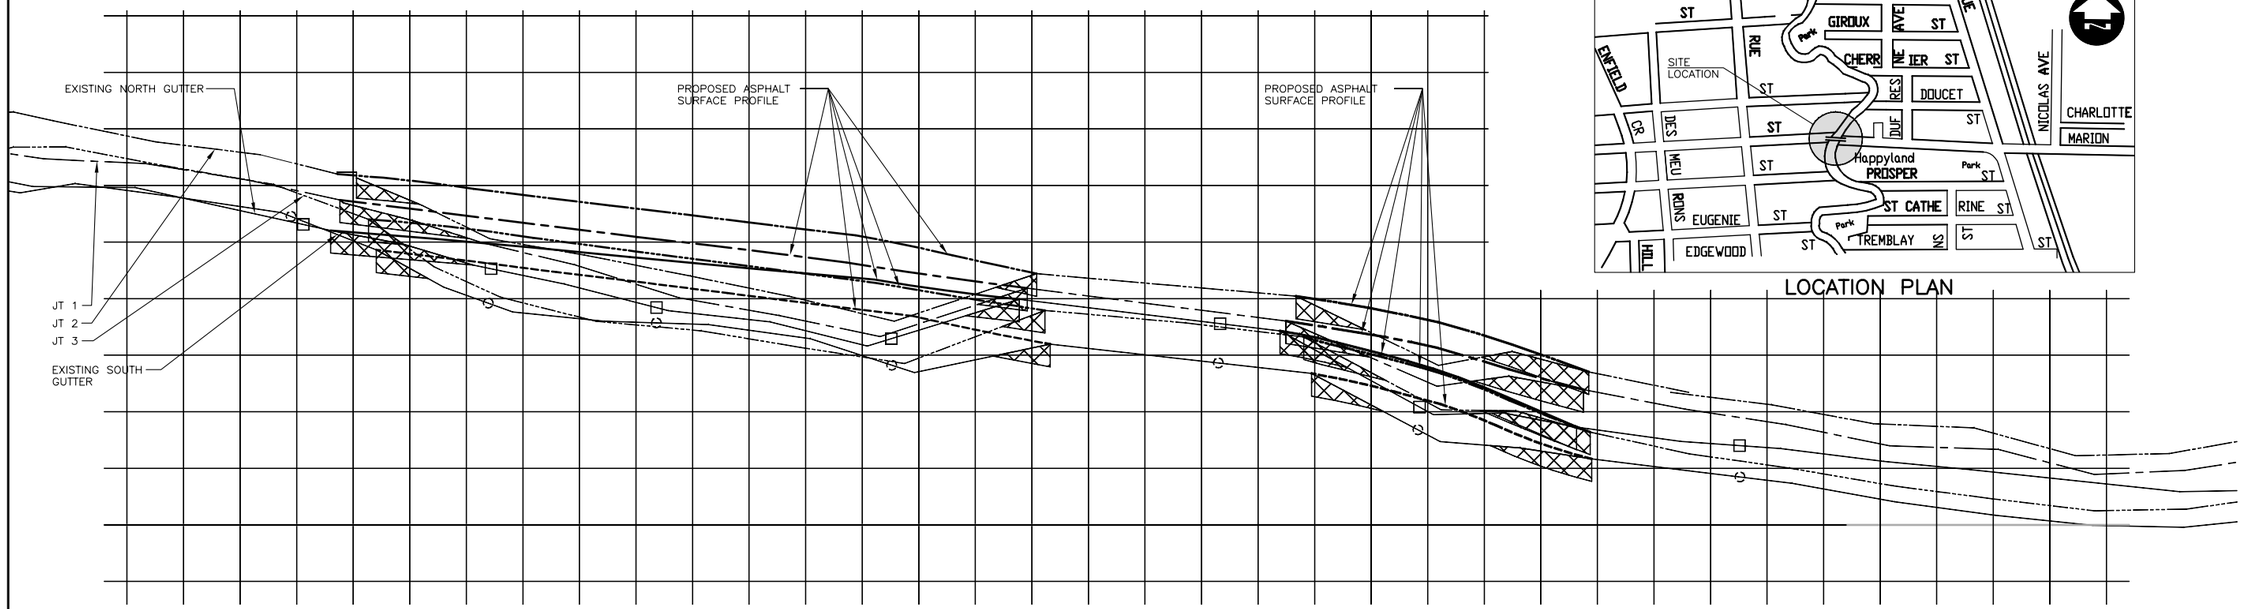

PROFILE

LOCATION PLAN

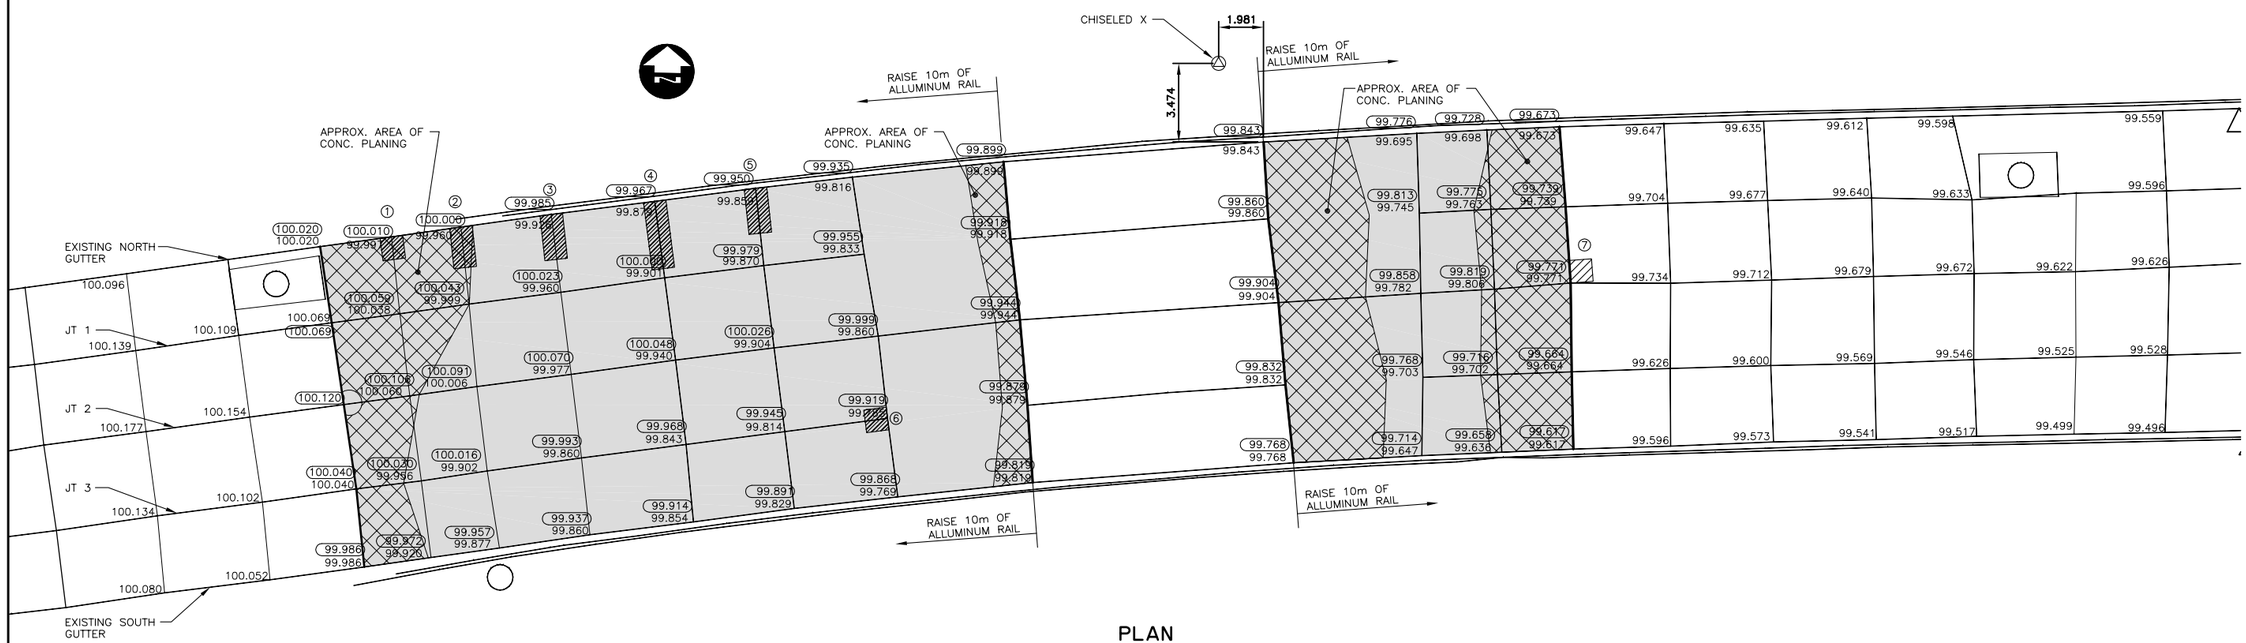

PLAN

LEGION	
	SLAB PATCHES
	APPROXIMATE PLANNING AREA
	PROPOSED ASPHALT SURFACE AREA

FULL DEPTH SLAB PATCHES				
PATCH NO.	APPROX. DIMENSIONS m N-S	E-W	AREA m^2	PATCH CLASS
1	1.0	1.0	1.0	A
2	1.8	1.0	1.8	A
3	2.0	1.0	2.0	A
4	3.0	1.0	3.0	A
5	2.0	1.0	2.0	A
6	1.0	1.0	1.0	A
7	1.0	1.0	1.0	A

DRAWING REDUCED NOT TO SCALE

APEGM
Certificate of Authorization
Dillon Consulting Limited
No. 1789 Expiry: April 30, 2005

METRIC
WHOLE NUMBERS INDICATE MILLIMETRES
DECIMALIZED NUMBERS INDICATE METRES

B.M. CHISELED X
ELEV. 100.011

NO.	REVISIONS	DATE	BY
2	ISSUED FOR TENDER	09/06/04	KC
1	ISSUED FOR CITY REVIEW	28/05/04	KC

DESIGNED BY: R.A.W.
DRAWN BY: K.C.
CHECKED BY: R.A.W.
APPROVED BY:
SCALE: HORZ. 1:125 VERT. 1:5
DATE: MAY 10, 2004
AUTHORIZED BY: DATE:
CITY BRIDGE ENGINEER

DILLON CONSULTING

ENGINEER'S SEAL
PROVINCE OF MANITOBA
R.A. WIEBE
REGISTERED PROFESSIONAL ENGINEER

CONSULTANT PROJECT NO.
04-2937-1000

THE CITY OF WINNIPEG
Winnipeg
PUBLIC WORKS DEPARTMENT

2004 BRIDGE MAINTENANCE
MARION STREET CULVERT @ SEINE RIVER
MISCELLANEOUS PAVEMENT REPAIRS AND ASPHALT SURFACING

PLAN AND PROFILE

CITY DRAWING NUMBER
C301-04-01
SHEET 1 OF 1