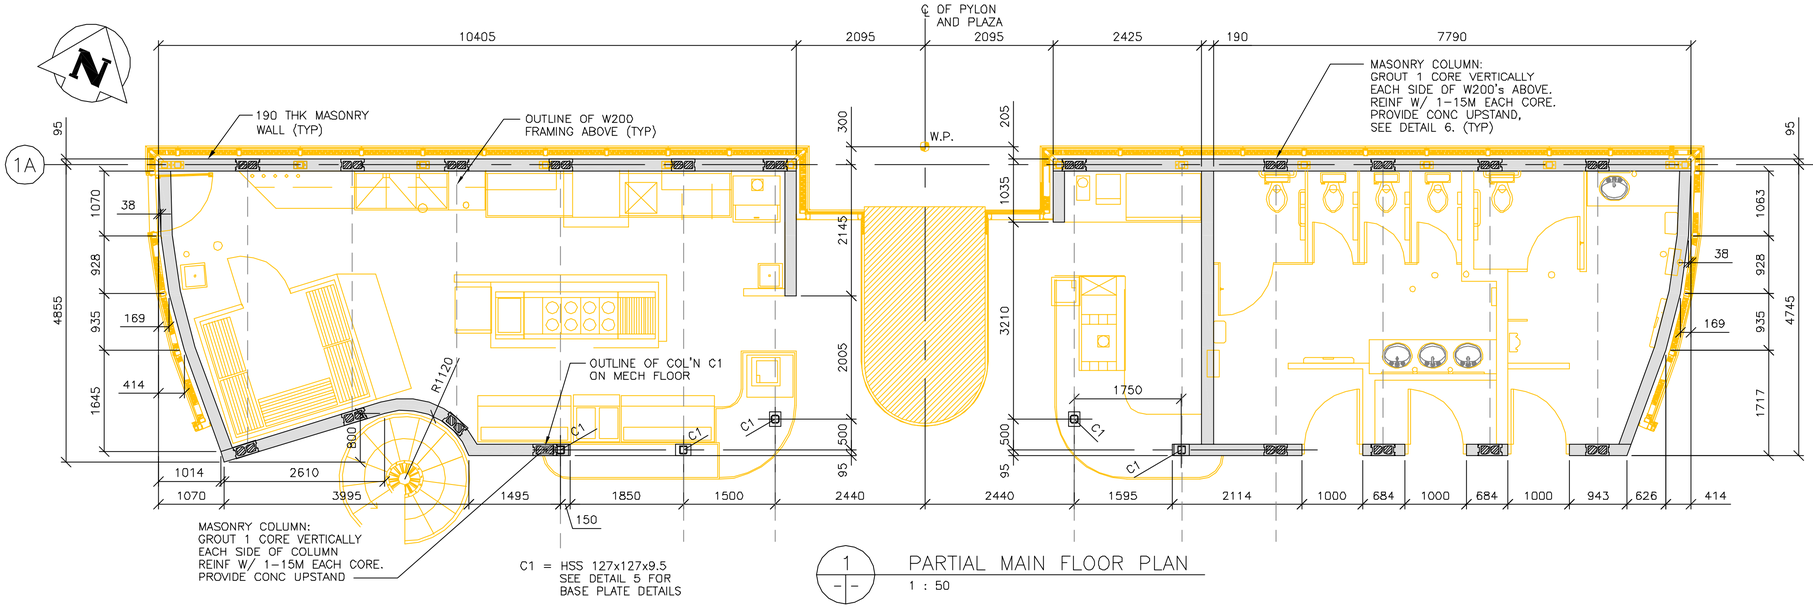

1 — PARTIAL MAIN FLOOR PLAN
1 : 50

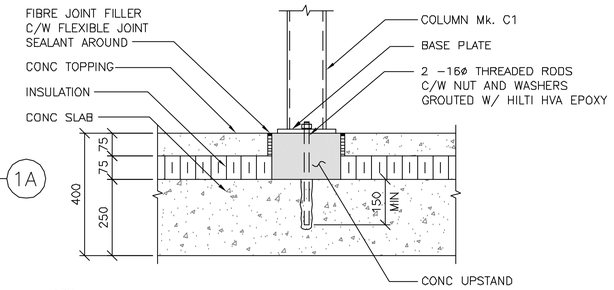

4 — TYPICAL CONC. UPSTAND AT COLUMN C1
1 : 10
– CONTRACTOR TO COORDINATE UPSTAND LOCATIONS WITH COLUMN LOCATIONS

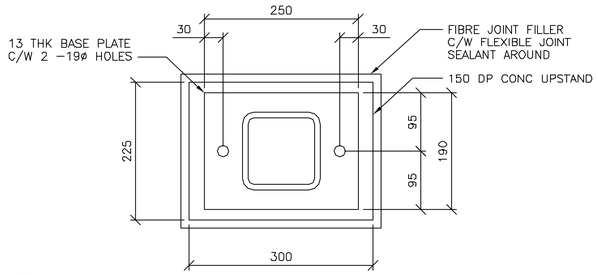

5 — BASE PLATE DETAILS
1 : 5

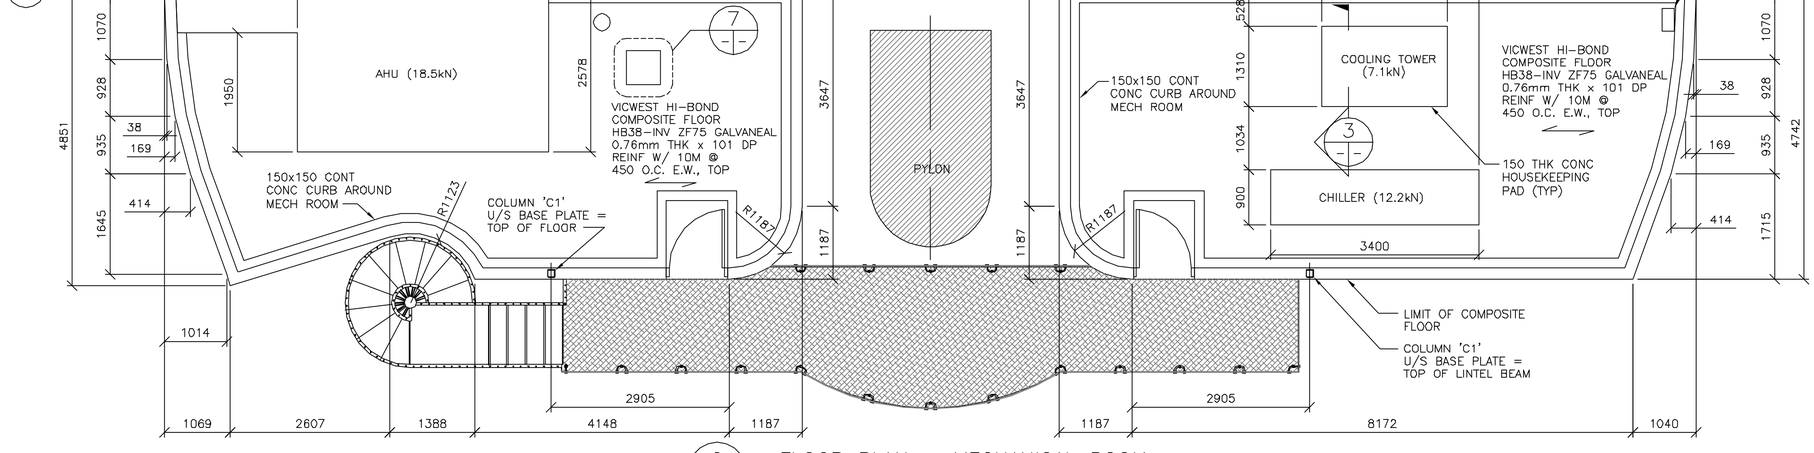

C1 = HSS 127x127x9.5 SEE DETAIL 5 FOR BASE PLATE DETAILS

2 — FLOOR PLAN – MECHANICAL ROOM
1 : 50
– COORDINATE WITH MECH DWGS FOR SIZES AND LOCATIONS OF FLOOR OPENINGS AND AND HOUSEKEEPING PADS

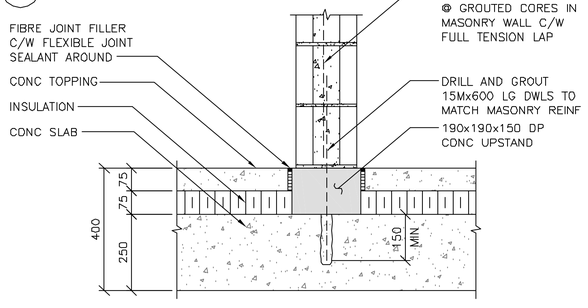

6 — TYPICAL CONC. UPSTAND AT MASONRY WALL
1 : 10
– CONTRACTOR TO COORDINATE UPSTAND LOCATIONS AT VERTICALLY GROUTED CORES IN MASONRY WALLS

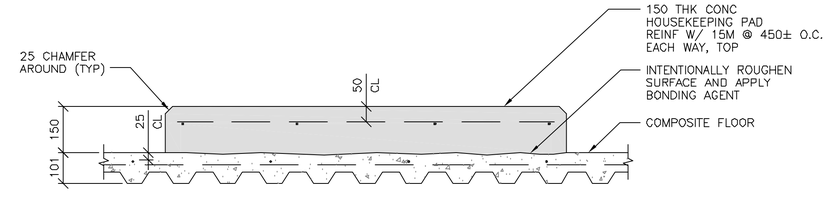

3 — TYP HOUSEKEEPING PAD SECTION
1 : 10

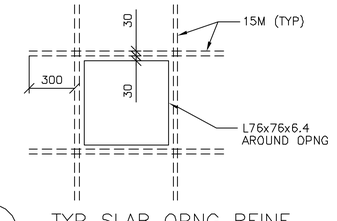

7 — TYP SLAB OPNG REINF
1 : 20

ISSUED FOR
INFORMATION ONLY
NOT TO BE USED FOR CONSTRUCTION

APEGM
Certificate of Authorization
Wardrop Engineering Inc.
No. 195 Expiry: April 30, 2004

1:10 100 0 100 300 500mm
1:20 200 0 200 600 1000mm
1:50 1 0 1 2m

NO.	REVISIONS	DATE	BY
1	GENERAL REVISIONS	03.08.11	RHW
0	ISSUED FOR PCN 25	03.07.17	JDB

B.M. ELEV. F.B.

WARDROP | Engineering Inc.

DESIGNED BY VB/JDB/R.H.W | CHECKED BY RHW
DRAWN BY G.I. / WRA | APPROVED BY
HOR. SCALE: AS NOTED | ACCEPTED BY DATE
VERTICAL:
DATE 03.07.17
B. EBENSPANGER, P.ENG. BRIDGE DESIGN AND PROJECTS ENGINEER

CONSULTANT DRAWING NO. 010007-13-02

Winnipeg

THE CITY OF WINNIPEG
PUBLIC WORKS DEPARTMENT
ENGINEERING DIVISION

PROVENCHER PAIRED BRIDGES PROJECT
PEDESTRIAN BRIDGE

CITY DRAWING NUMBER
SHEET OF

CENTRE PLAZA ENCLOSURE
MAIN FLOOR PLAN

331