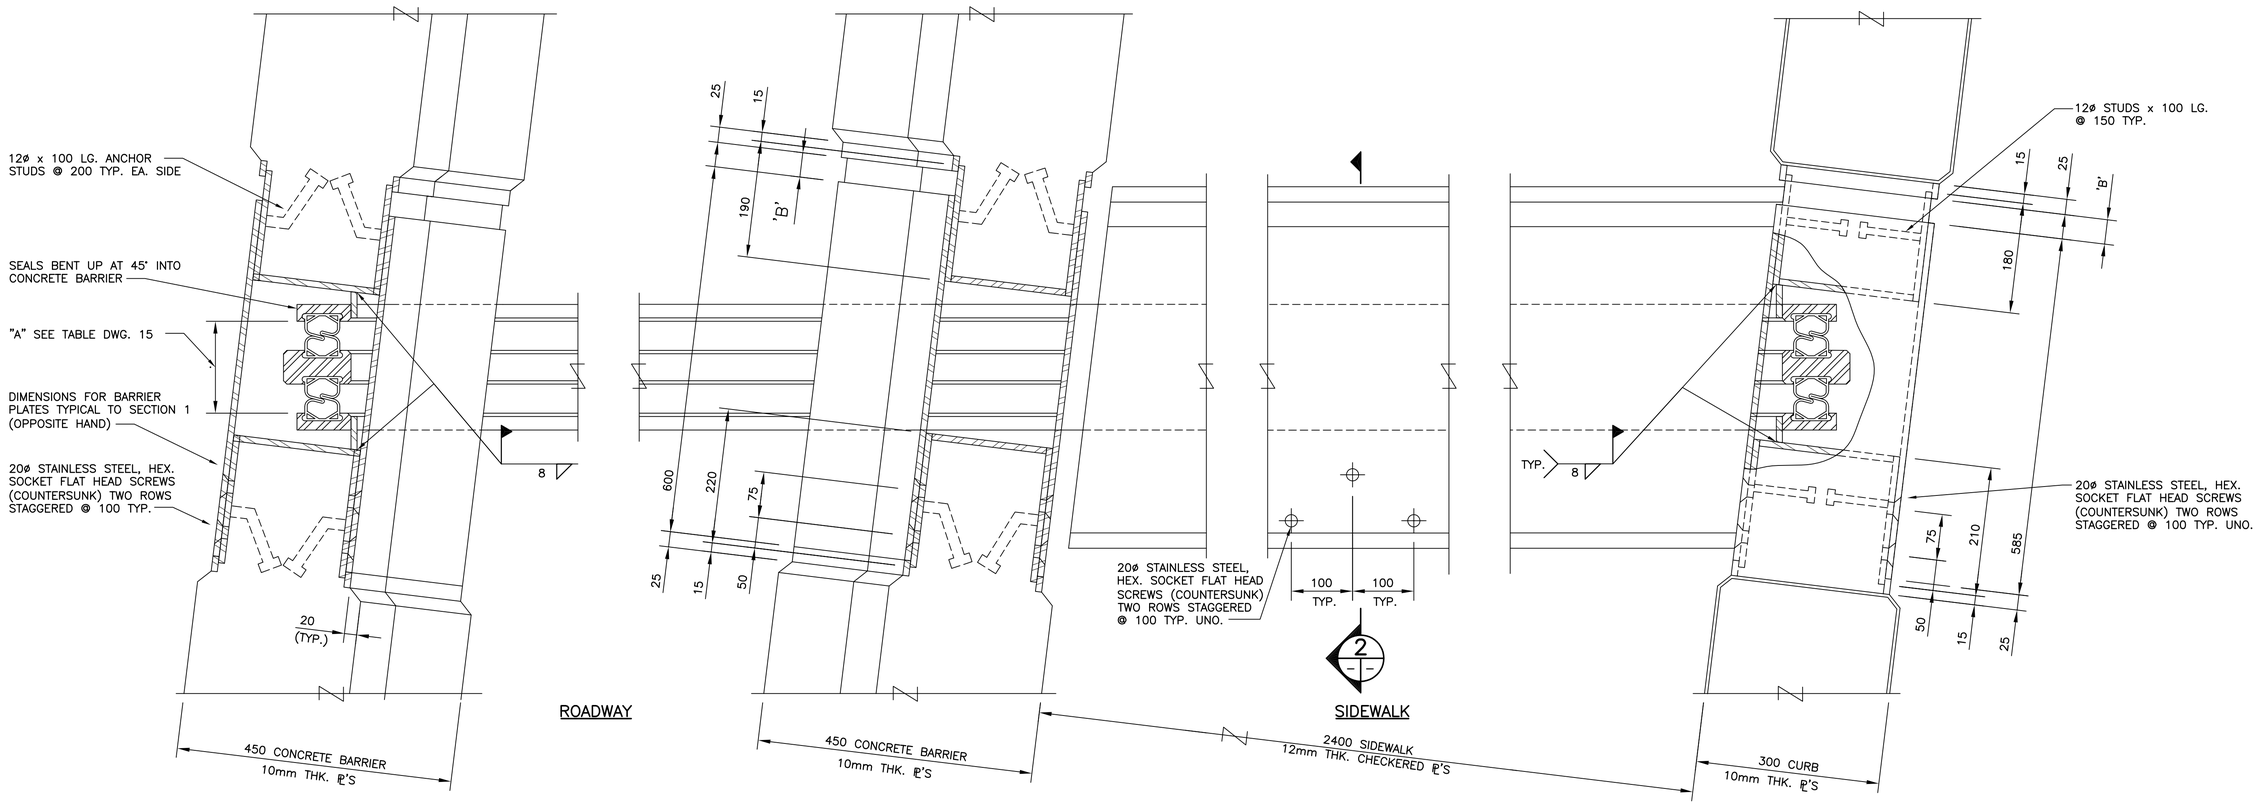

PLAN/SECTION 1/16 14, 15
1: 5

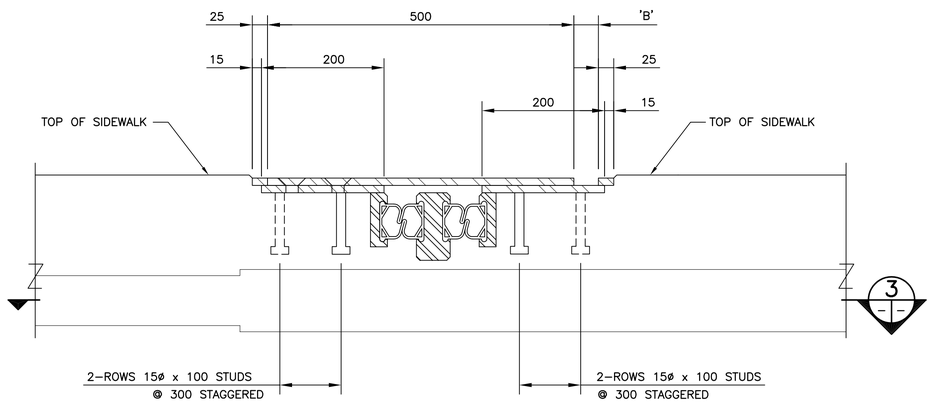

SECTION 2/- 1: 5

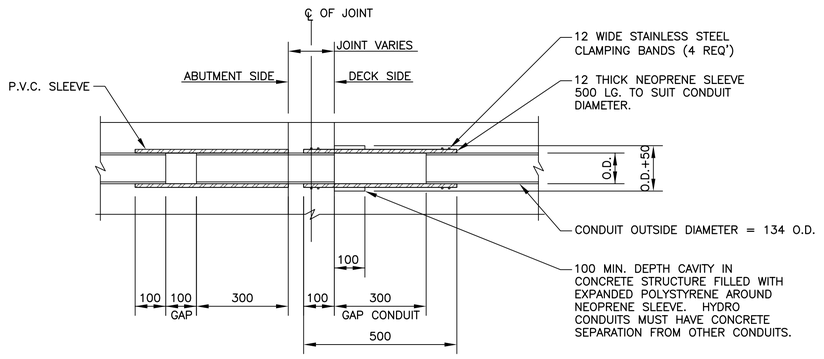

TYPICAL CONDUIT EXPANSION JOINT ASSEMBLY 3/- 1: 10

GAP SETTING TABLE (DIMENSION "B")								
STRUCTURE TEMP (°C)	-5	0	5	10	15	20	25	30
DIM "B"	43	40	37	33	30	27	23	20

NO.	REVISIONS	DATE	BY
2	ISSUED FOR TENDER	01/31/05	NBG
1	ISSUED FOR CITY REVIEW	12/17/04	RAW

B.M. ELEV.

DESIGNED BY R.A.W.
DRAWN BY N.B.G. / K.C.
CHECKED BY R.A.W.
APPROVED BY
HOR. SCALE AS NOTED
VERTICAL
DATE AUG. 2004

DILLON CONSULTING

RELEASED FOR CONSTRUCTION
DATE

ENGINEER'S SEAL
PROVINCE OF MANITOBA
R. A. WIEBE
REGISTERED PROFESSIONAL ENGINEER

CONSULTANT PROJECT NO.
04-3021-2000

Winnipeg

THE CITY OF WINNIPEG
PUBLIC WORKS DEPARTMENT

MARYLAND TWIN BRIDGES REHABILITATION PROJECT
WEST BRIDGE REHABILITATION

CITY DRAWING NUMBER B108-05-16
SHEET 16 OF 33

EXPANSION JOINT
3 OF 3