DRAWING I(1)-R0

AREA TO BE CLEANED
7,055 SQ. FT.

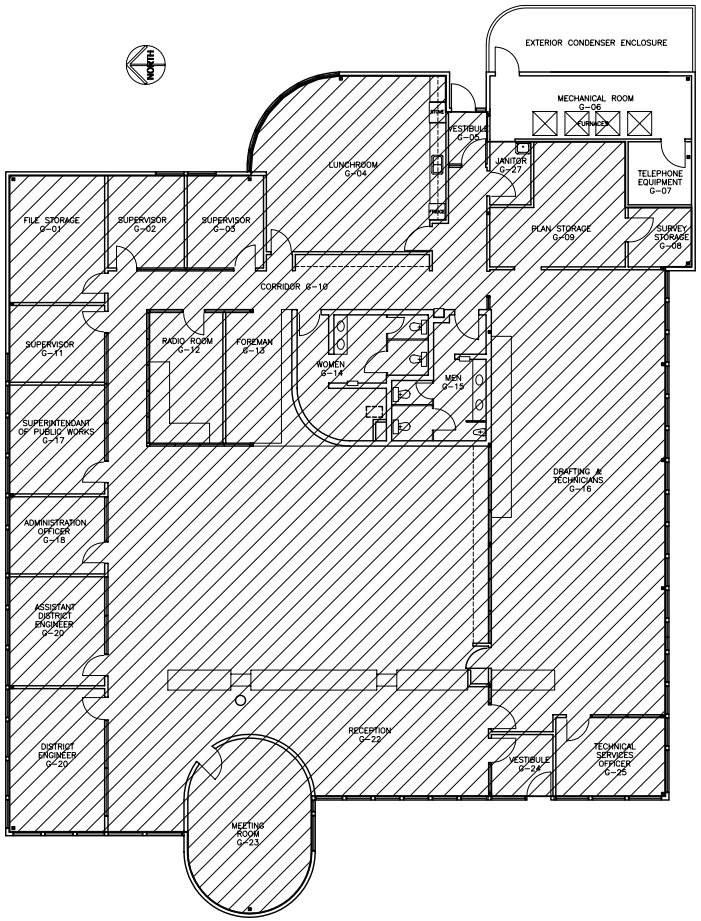

MAIN FLOOR PLAN

0 2' 4' 6' 8' 10' 16'

FLOOR PLAN UPDATED MAR 98

NO.	REVISION/DESCRIPTION	BY	DATE

SEALS

DRAWN BY	CHECKED BY	APPROVED
DATE	USER APPROVAL	

THE CITY OF WINNIPEG
CIVIC BUILDINGS DEPARTMENT
400–180 KING ST. R3B 3G8

PROJECT

33 WARNOCK STREET

DRAWING TITLE

MAIN FLOOR PLAN

CAD FILE	PLOT SCALE
0033WK01.DWG	

SCALE	PROJECT NO.	SHEET NO.
1/8"=1'-0"		A–1