DRAWING J(2)-R0

Address 1500 PLESSIS –BLDG. 'B' Project No. Description SECOND FLOOR PLAN Date JUNE /94 File Name 1500PLB2.DWG

NORTH

AREA TO BE CLEANED 4,400 SQ. FT.

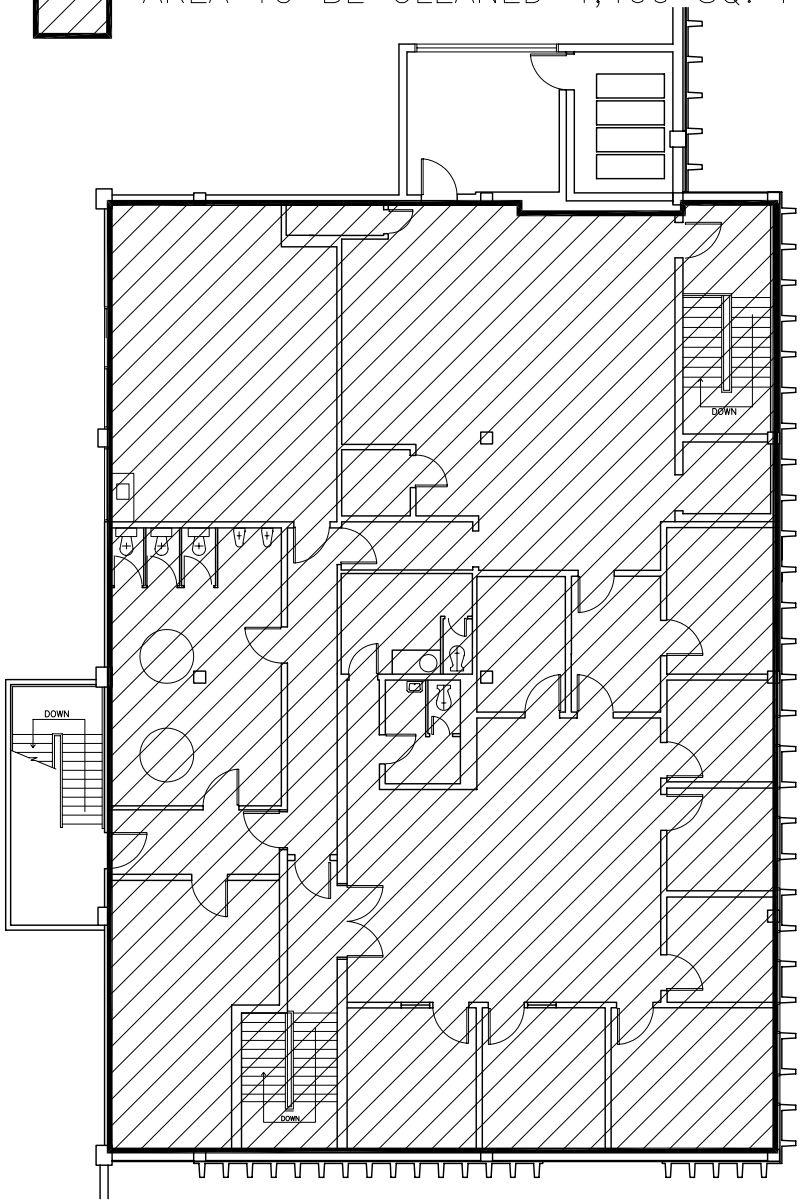

1500 PLESSIS

BUILDING "B" SECOND FLOOR PLAN

NOTES :

FLOOR PLAN UPDATED MAR 98

NO.	REVISION/DESCRIPTION	BY	DATE

SEALS

DRAWN BY	CHECKED BY	APPROVED
DATE	USER APPROVAL	

THE CITY OF WINNIPEG
CIVIC BUILDINGS DEPARTMENT
400–180 KING ST. R3B 3G8

PROJECT

1500 PLESSIS RD.
BUILDING "B"

SHEET TITLE

SECOND FLOOR PLAN

SCALE	PROJECT NO.	SHEET NO.
1/8"= 1'–0"		A–2

1500PLB2.DWG