WO 102-84

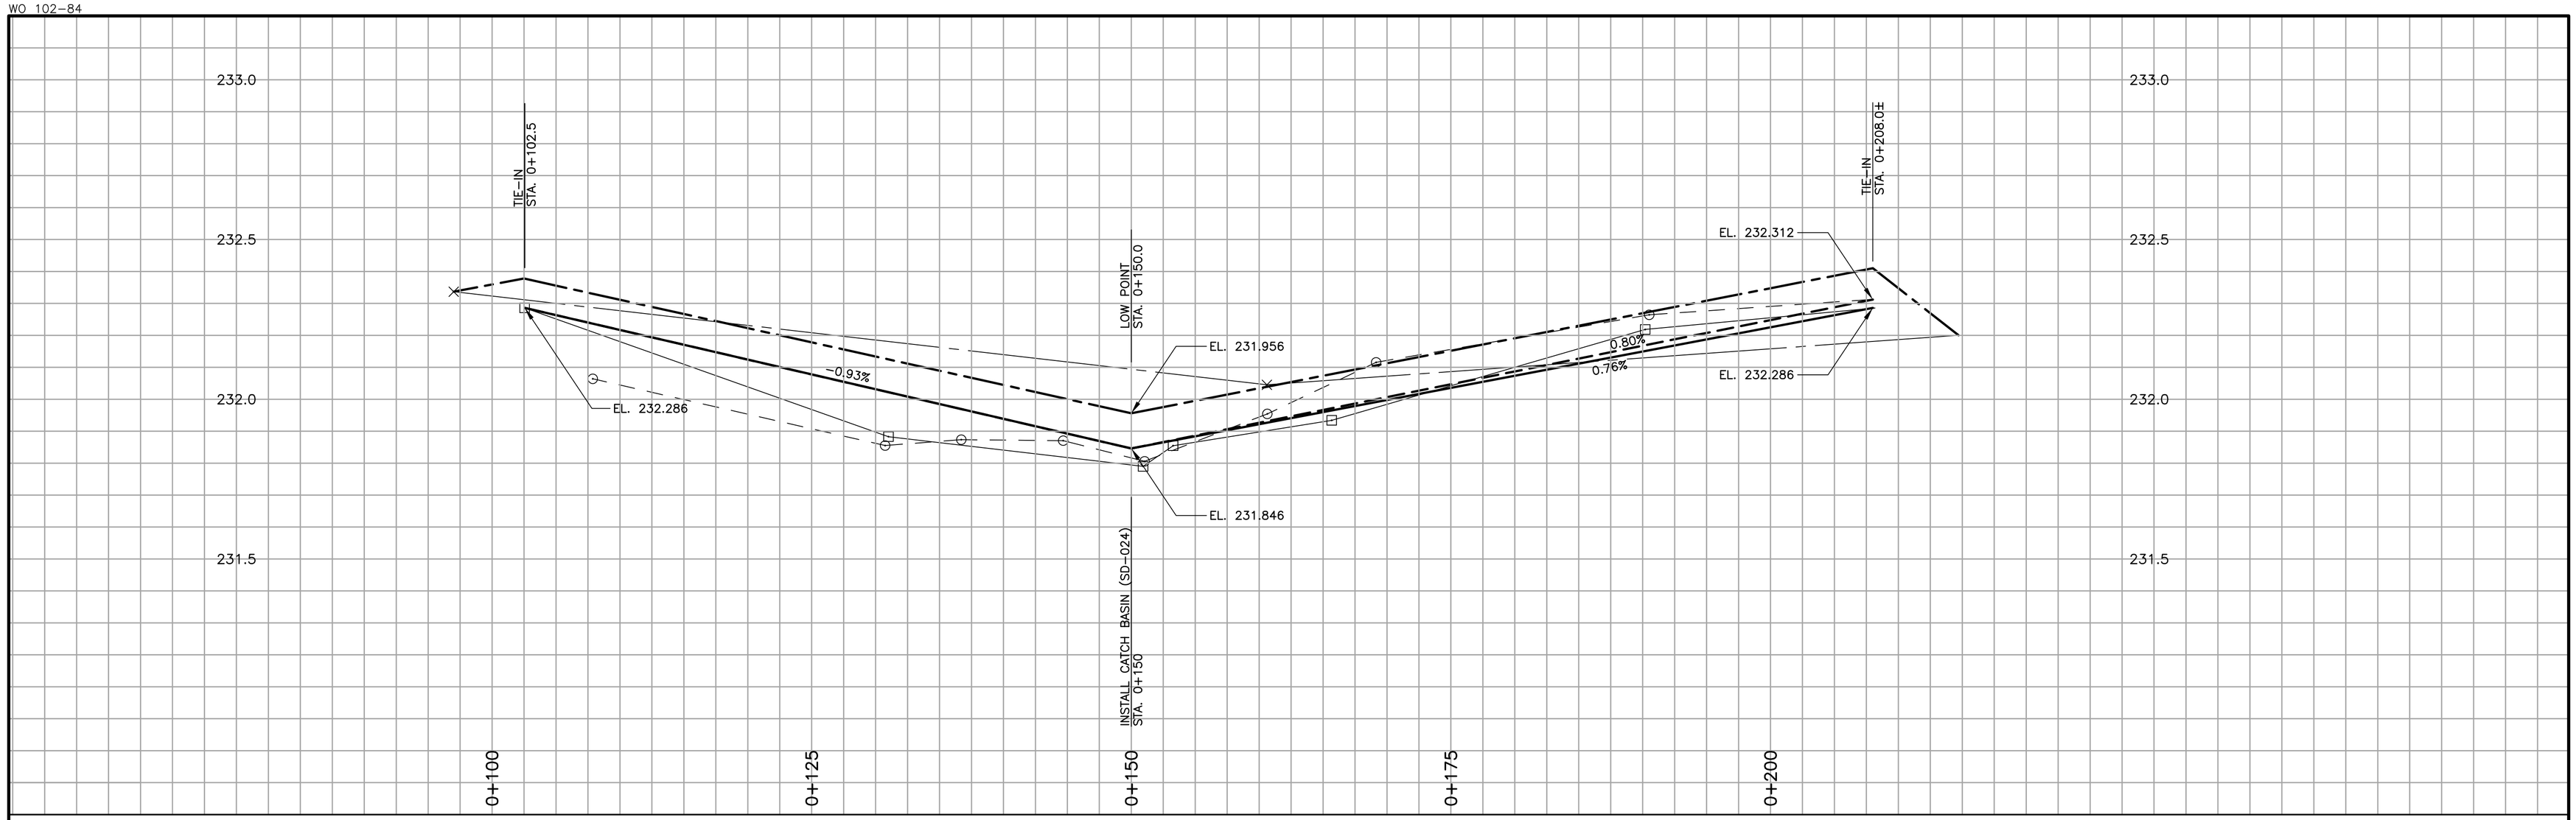

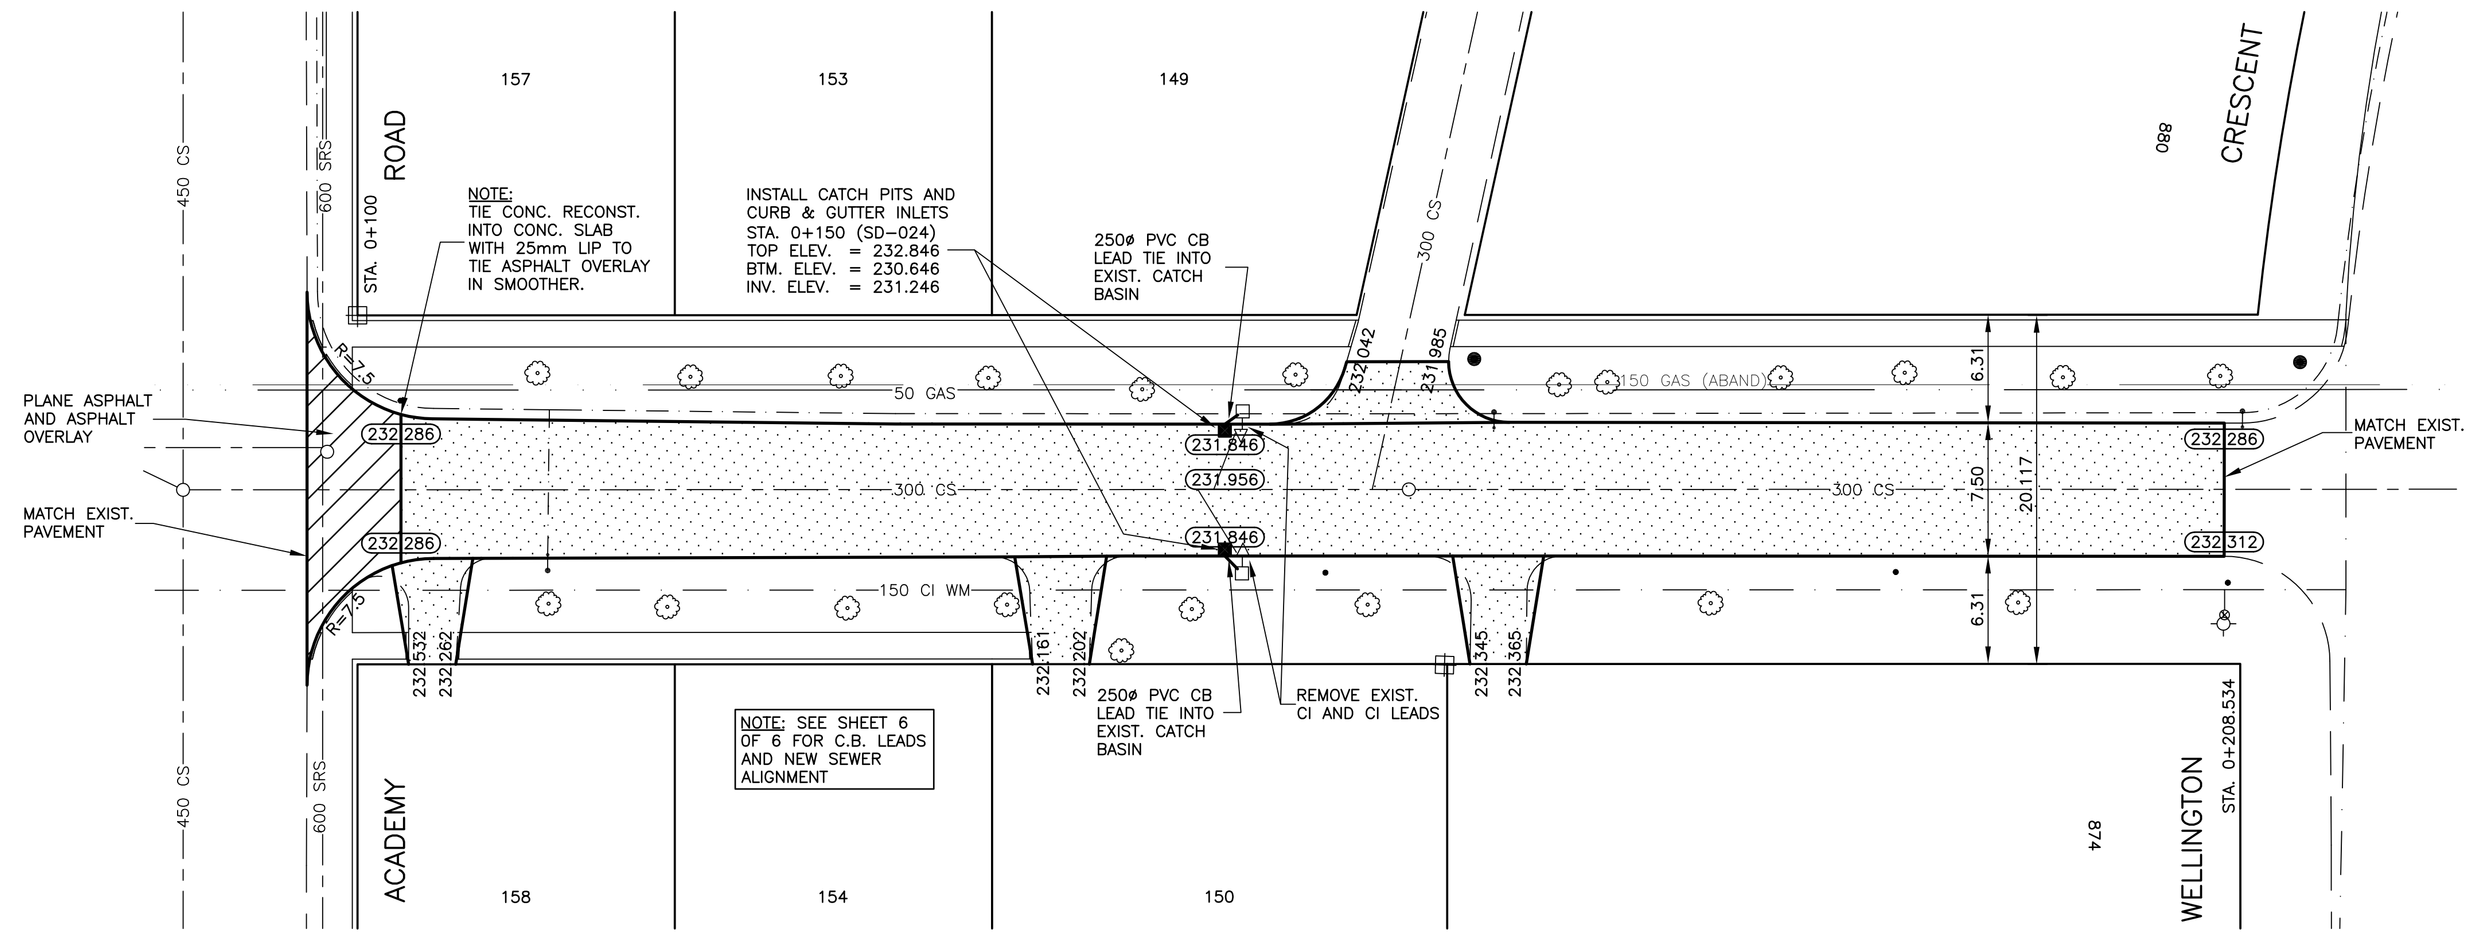

OXFORD STREET

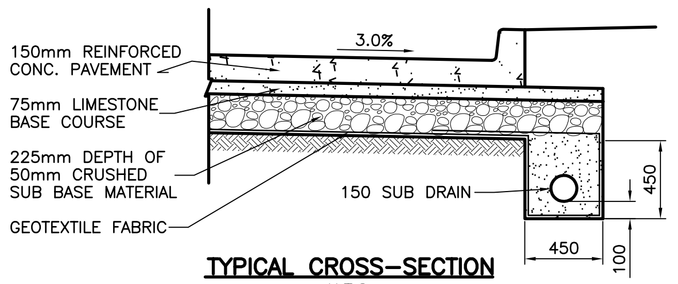

TYPICAL CROSS-SECTION
N.T.S.

NOTES:

1. PRIVATE APPROACHES TO BE REPLACED AS PER SD-235 WITH A MINIMUM WIDTH OF 3.0m OR AS DETERMINED IN THE FIELD BY THE CONTRACT ADMINISTRATOR.
2. SIDEWALK REPLACEMENT TO BE FINALIZED IN THE FIELD BY THE CONTRACT ADMINISTRATOR.

BENCH MARK
S.E. COR. CORYDON AVE. & CAMBRIDGE ST., TBLT. IN MOST NLY. CONC. FOUNDATION OF ST. MARKS LUTHERAN CHURCH No. 600 CAMBRIDGE ST., 1.5m W. & 0.1m BELOW BRICK OF MOST N. ELY. COR. OF CHURCH.

B.M. 52-014
ELEV. 233.982m

METRIC
WHOLE NUMBERS INDICATE MILLIMETRES
DECIMALIZED NUMBERS INDICATE METRES

150 mm W.M.	WATERMAIN	150 mm W.M.		HYDRO		150 mm W.M.	WATERMAIN	150 mm W.M.
	HYDRANT			M.T.S.			HYDRANT	
	VALVE			CONCRETE			VALVE	
300 mm L.D.S.	LAND DRAINAGE SEWER	300 mm L.D.S.		ASPHALT		300 mm L.D.S.	LAND DRAINAGE SEWER	300 mm L.D.S.
250 mm W.W.S.	WASTE WATER SEWER	250 mm W.W.S.		PLANING		250 mm W.W.S.	WASTE WATER SEWER	250 mm W.W.S.
	MANHOLE			SIDEWALK			℄ PROFILE	
	CATCH BASIN			PAVING STONES			NORTH/WEST GUTTER	
	CURB INLET			PROPERTY LINE			SOUTH/EAST GUTTER	
	JUNCTIONS			SURVEY BAR				
	CULVERT			SERVICE VALVE				
	GAS			PARAPLEGIC RAMP				
EXISTING	LEGEND-PLAN	PROPOSED	EXISTING	LEGEND-PLAN	PROPOSED	EXISTING	LEGEND-PROFILE	PROPOSED

UNDERGROUND STRUCTURES

SUPV. U/G STRUCTURES COMMITTEE — DATE

NOTE:
LOCATION OF UNDERGROUND STRUCTURES AS SHOWN ARE BASED ON THE BEST INFORMATION AVAILABLE, BUT NO GUARANTEE IS GIVEN THAT ALL EXISTING UTILITIES ARE SHOWN OR THAT THE GIVEN LOCATIONS ARE EXACT. CONFIRMATION OF EXISTENCE AND EXACT LOCATION OF ALL SERVICES MUST BE OBTAINED FROM THE INDIVIDUAL UTILITIES BEFORE PROCEEDING WITH CONSTRUCTION.

NO.	REVISIONS	DATE	BY
2	ISSUED FOR TENDER	04/26/04	TJP
1	ISSUED FOR REVIEW	03/17/04	TJP

DESIGNED BY	T. PETERS
DRAWN BY	A. PORCO
CHECKED BY	D. KRAHN
APPROVED BY	
HOR. SCALE	1:250
VERTICAL	1:10
DATE	12/15/03

DILLON CONSULTING

RELEASED FOR CONSTRUCTION — DATE

ENGINEER'S SEAL
PROVINCE OF MANITOBA
D.P. KRAHN
REGISTERED PROFESSIONAL ENGINEER

CONSULTANT PROJECT NO.
03-2620-2000

Winnipeg

THE CITY OF WINNIPEG
PUBLIC WORKS DEPARTMENT

2004 RESIDENTIAL STREET RENEWAL PROGRAM

OXFORD STREET

ACADEMY RD. TO WELLINGTON CR.
STA. 0+102.5 TO STA 0+208.0

CITY DRAWING NUMBER

SHEET 4 OF 6

40DILLON ACAD FILE: G:\CAD\032620\DWGS\TENDER\RECONST\032620_40F6.DWG 04/23/04