SHEET: COW-A1 (05/2005)

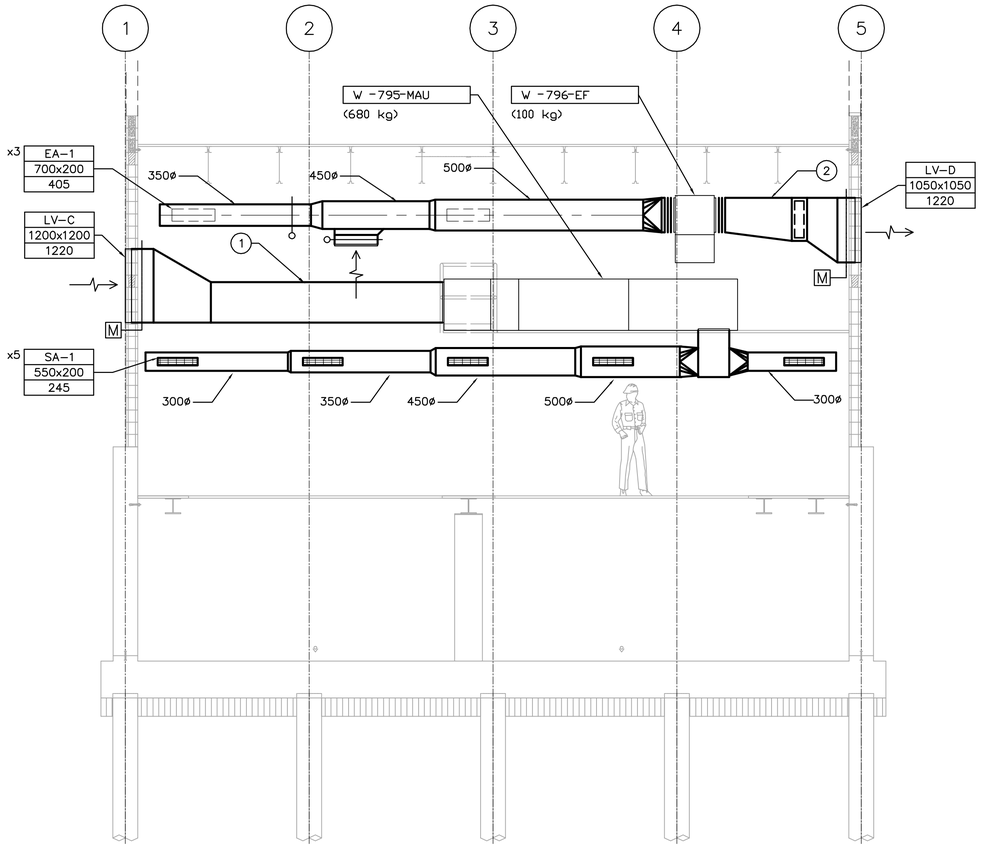

1 CM2.03 SECTION
SCALE 1:50

DRAWING NOTES

1. ENTIRE OUTSIDE AIR DUCT SHALL BE THERMALLY INSULATED FROM OUTSIDE WALL TO MAKE-UP AIR UNIT.
2. ENTIRE OUTSIDE AIR DUCT SHALL BE THERMALLY INSULATED FROM OUTSIDE WALL TO EXHAUST FAN.

APEGM
Certificate of Authorization
Earth Tech Canada Inc.
No. 730 Expiry: April 30, 2006

GENERAL NOTES

1. COORDINATE WITH OTHER TRADES SO AS TO PREVENT CONFLICTS.
2. PROVIDE HOUSEKEEPING PADS UNDER ALL FLOOR MOUNTED AIR HANDLING EQUIPMENT, PUMPS & TANKS . COORDINATE WITH STRUCTURAL FOR PAD HEIGHT.
3. ALL DUCTWORK SHALL BE SUPPORTED AND SUPPENDED AS PER SPECIFICATIONS AND LOCAL CODES. (SEE DETAILS)

B.M.
ELEV.

NO.	REVISIONS	DATE	BY
00	ISSUED FOR TENDER	05/12/2	DC

EarthTech
A Tyco International Ltd. Company

DESIGNED BY	DC	CHECKED BY	AA
DRAWN BY	DC	APPROVED BY	D. TANIGUCHI
SCALE:	1:50	RELEASED FOR CONSTRUCTION BY:	K. MARTENS
DATE	2005/09/21	DATE	05/12/02

ENGINEER'S SEAL
ORIGINAL SIGNED BY
P. TATARYN
2005/12/02

CONSULTANT DRAWING NO.
CM2.04

Winnipeg
THE CITY OF WINNIPEG
WATER AND WASTE DEPARTMENT
ENGINEERING DIVISION

NEWPCC CENTRATE NUTRIENT TREATMENT
PHOSPHORUS REMOVAL FACILITY
CONTRACT No. 1

MECHANICAL
CHEMICAL STORAGE BUILDING
SECTIONS

CITY FILE NUMBER
SHEET OF
CITY DRAWING NUMBER
1-010IF-A-M0006-001-00-D

L:\WORK\66000\66303CEN\02A-CAD\MEC\CONTR\PHOSPORUS REMOVAL\CM2.04.DWG