KU-47-664

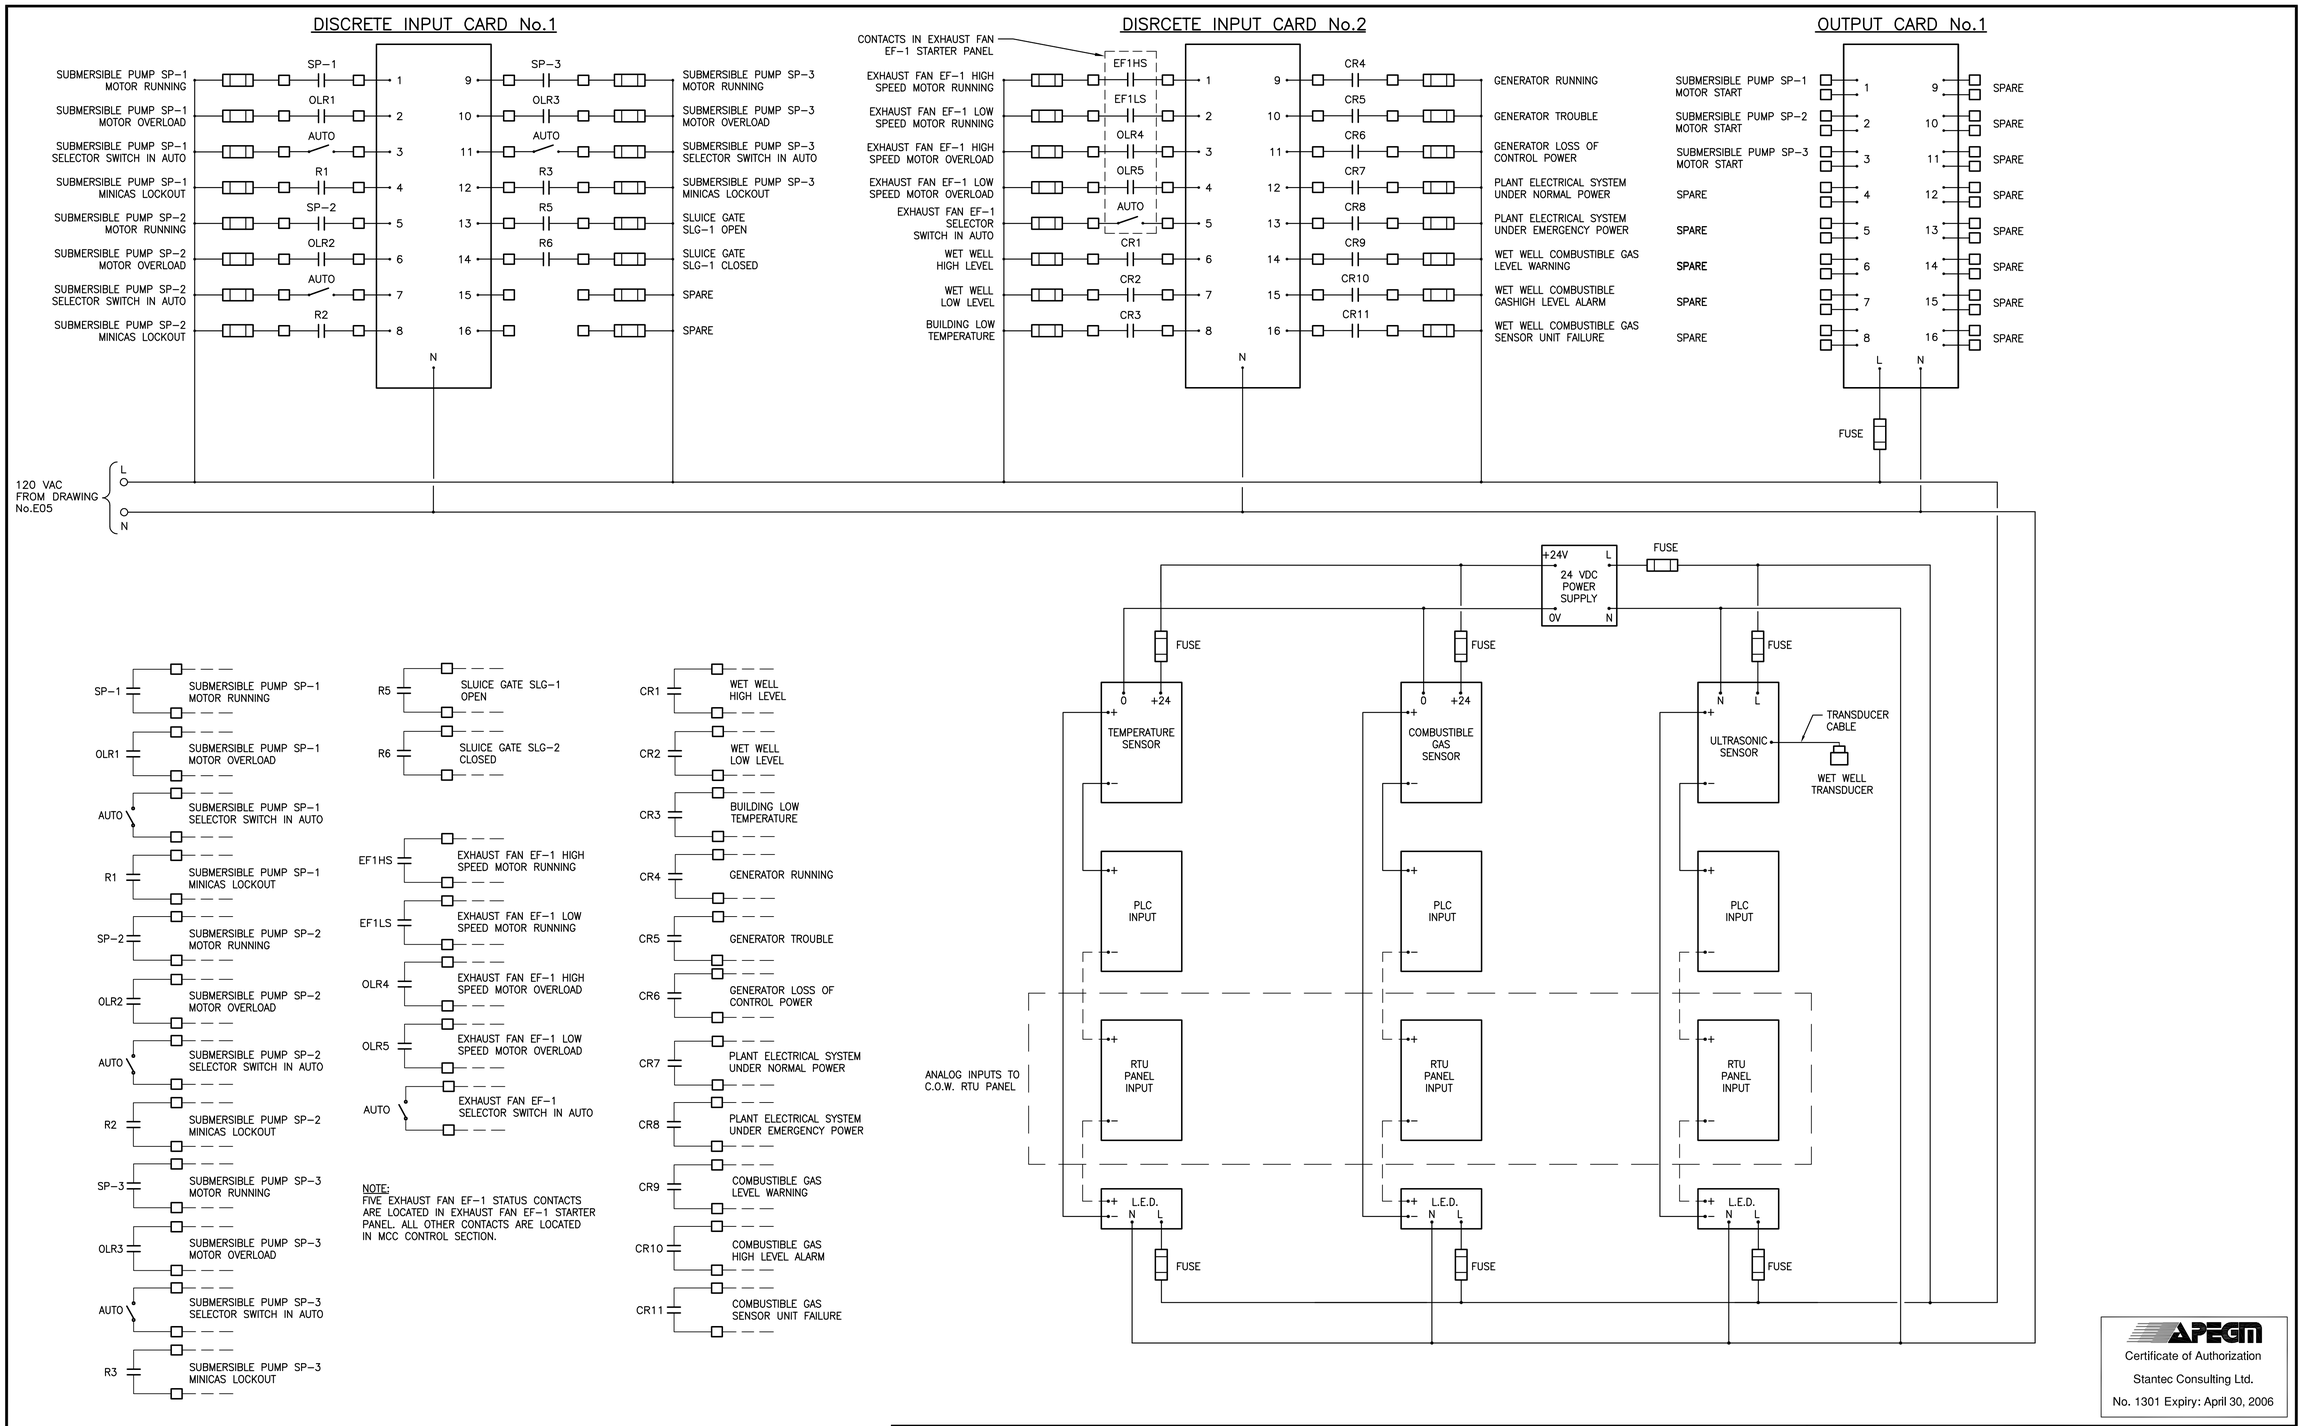

DISCRETE INPUT FIELD WIRING TO C.O.W. RTU PANEL

APEGM
Certificate of Authorization
Stantec Consulting Ltd.
No. 1301 Expiry: April 30, 2006

LOCATION APPROVED
UNDERGROUND STRUCTURES

SUPV. U/G STRUCTURES COMMITTEE — DATE

NOTE:
LOCATION OF UNDERGROUND STRUCTURES AS SHOWN ARE BASED ON THE BEST INFORMATION AVAILABLE BUT NO GUARANTEE IS GIVEN THAT ALL EXISTING UTILITIES ARE SHOWN OR THAT THE GIVEN LOCATIONS ARE EXACT. CONFIRMATION OF EXISTENCE AND EXACT LOCATION OF ALL SERVICES MUST BE OBTAINED FROM THE INDIVIDUAL UTILITIES BEFORE PROCEEDING WITH CONSTRUCTION.

B.M.
ELEV.

NO.	REVISIONS	DATE	BY
2	ISSUED FOR TENDER	05.12.09	D.W.D.
1	ISSUED FOR CLIENT REVIEW	05.11.24	D.W.D.
0	ISSUED FOR CLIENT REVIEW	05.10.19	D.W.D.

Stantec Consulting Ltd.
905 Waverley Street, Winnipeg, Manitoba
Tel 204-489-5900 Fax 204-453-9012

DESIGNED BY D.W.D. — CHECKED BY D.W.D.
DRAWN BY G.K.L. — APPROVED BY D.W.D.
HOR. SCALE: AS SHOWN
VERTICAL:
AUTHORIZED BY: R. FINGAS — DATE 05.12.09
R. FINGAS, P. ENG.
BRIDGE PROJECTS ENGINEER
DATE 05.09.13

ENGINEER'S SEAL
ORIGINAL SEALED BY D.W. DOWHAN P. ENG. 05.12.09

CONSULTANT DRAWING NO. 113703042-E06

THE CITY OF WINNIPEG
PROCESSING PLAN AND SECTIONS
ENGINEERING DIVISION

KENASTON UNDERPASS
KENASTON UNDERPASS PUMPING STATION

ELECTRICAL - MISCELLANEOUS CONTROL WIRING DIAGRAMS

SHEET 25 OF 25
CAD FILE DRAWING NUMBER 113703042-E06.dwg
CITY DRAWING NUMBER P-3258-170

V:\113703042\113703042 - Kenaston UP DESIGN\ACAD\CONTRACT 5 -Pumphouse\Electrical\113703042-E06.dwg
2009-12-09 02:04PM By: bwcooke